
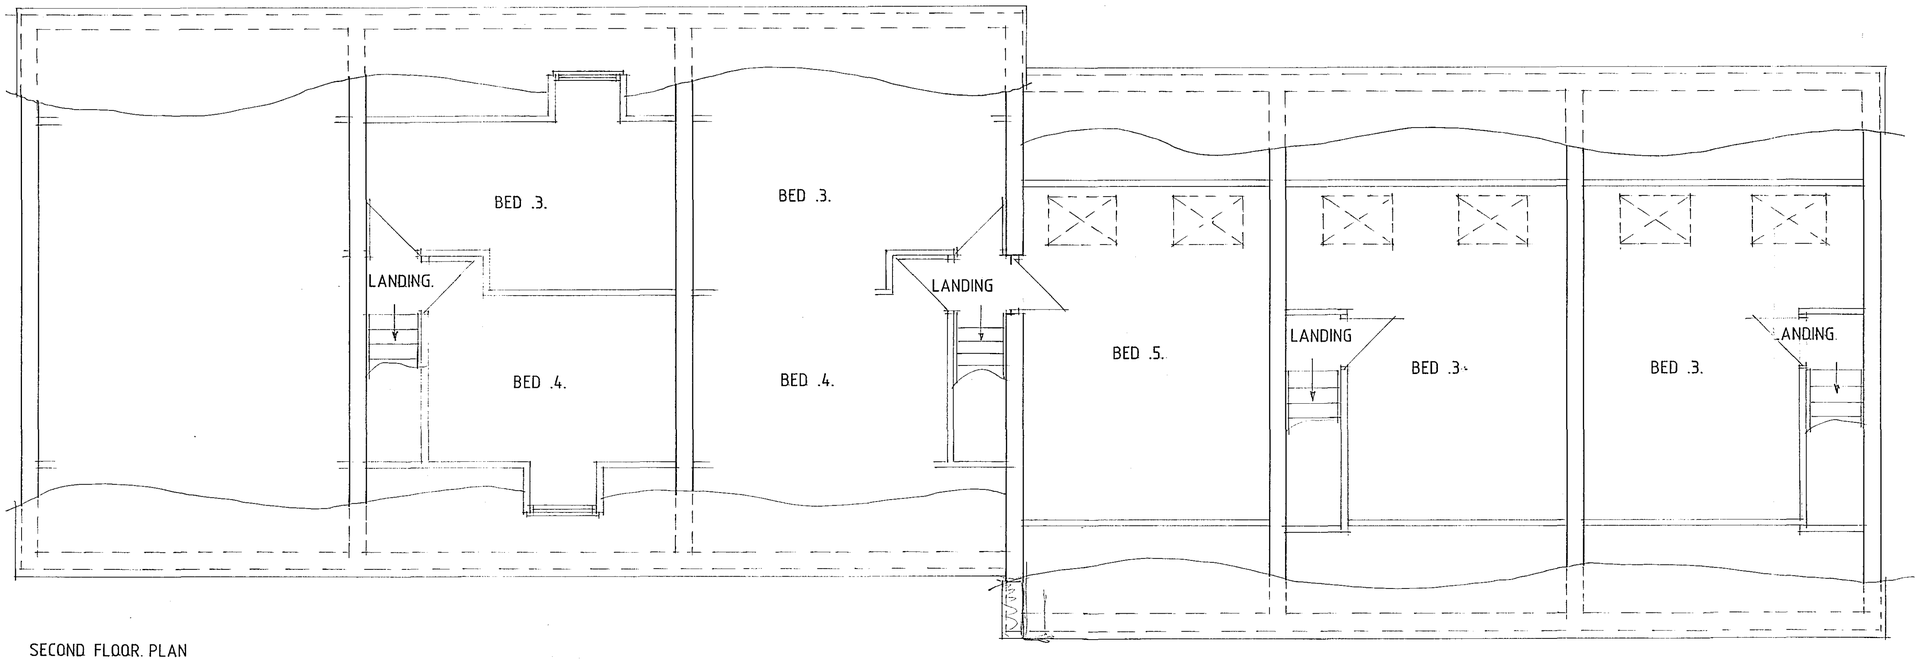


SECOND FLOOR. PLAN

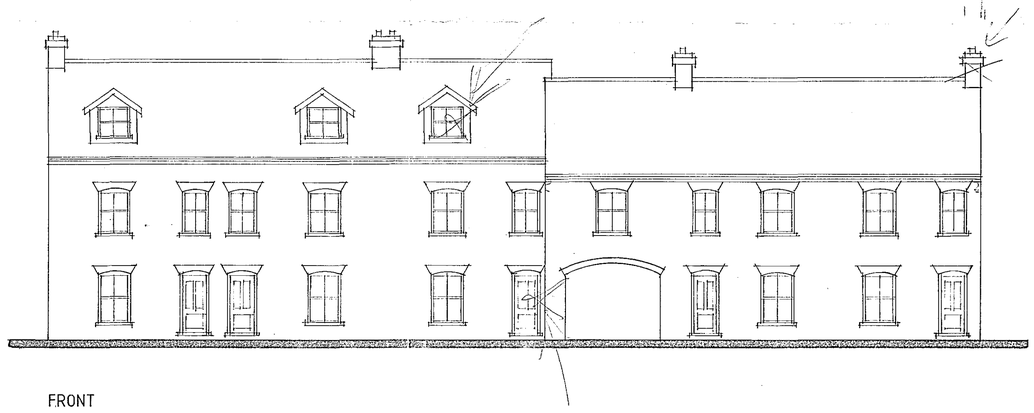

FRONT

Status
DESIGN
CONSULTANTS IN ARCHITECTURE & PLANNING

PROPOSED RESIDENTIAL
DEVELOPMENT AT. 94.
LONDON ROAD, LONG SUTTON
FOR

MR. K. PATRICK.

SECOND FLOOR PLAN &
ELEVATIONS PLOTS 5 - 9

1:50 1:100 | SD05-088/9

SEPT-06 | B.GILHAM.

2 Edinburgh Walk, Holbeach,
Spalding, Lincs. PE12 7AP
Tel: 01406 424343 Fax: 01406 490702