



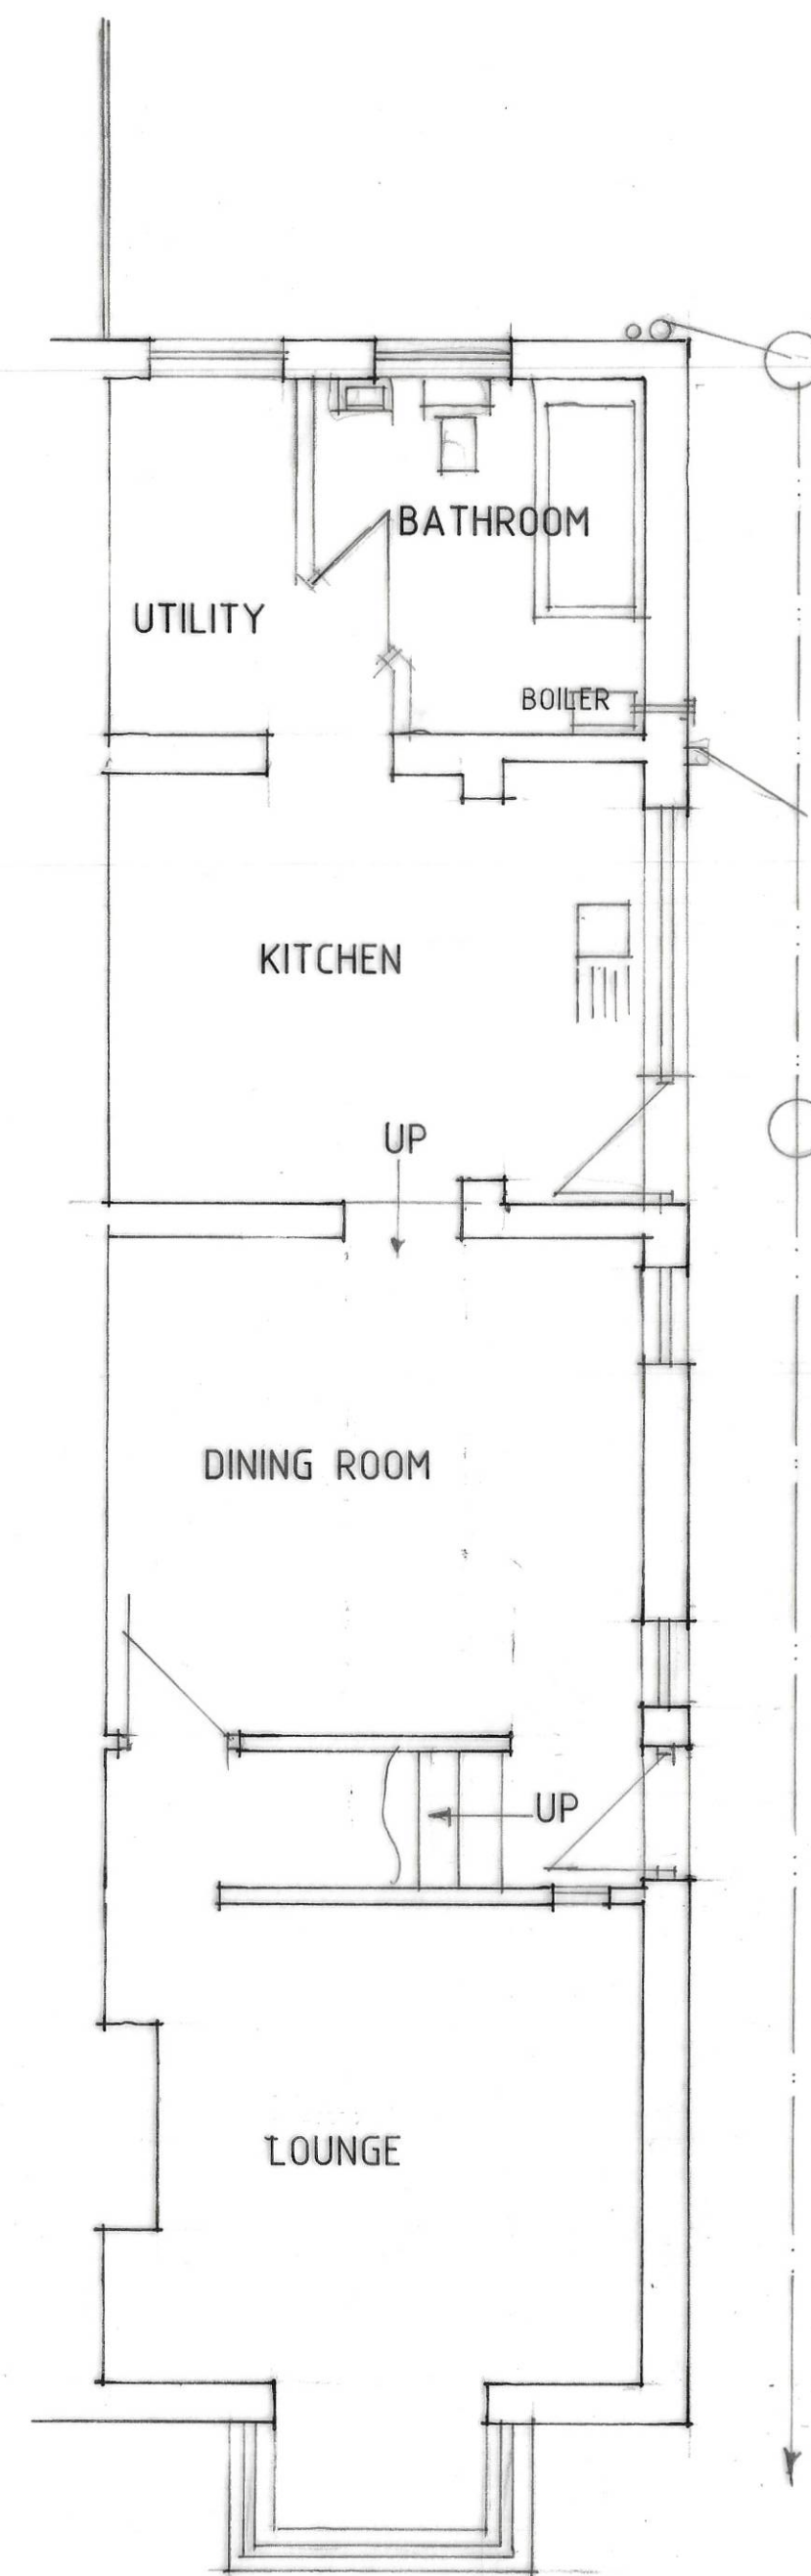


GROUND FLOOR PLAN

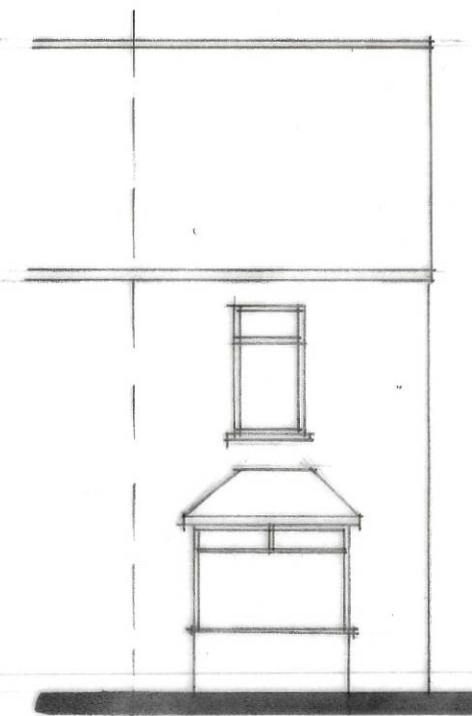

FRONT



SIDE

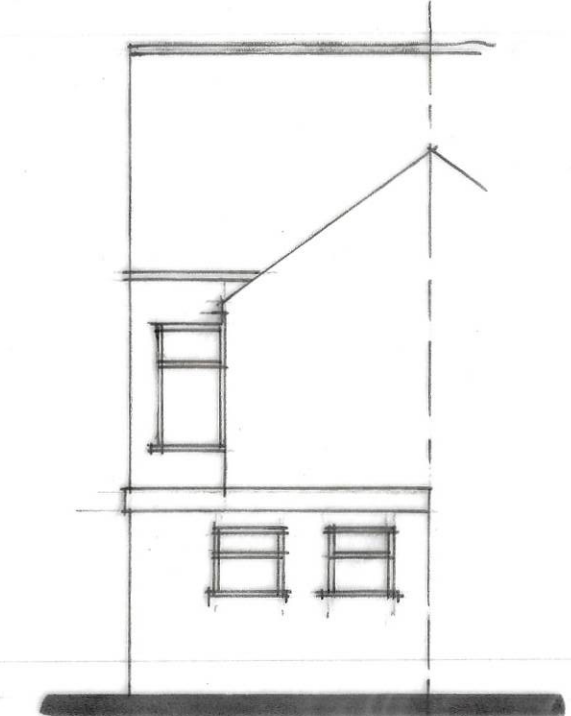

REAR

Status
DESIGN
CONSULTANTS IN ARCHITECTURE & PLANNING

PROPOSED EXTENSION AT
12 ROMAN BANK,
LONG SUTTON FOR

MR. N. BRUNTON.

PLAN AS EXISTING

1:50 1:100 SD25-007/1

APRIL-25 B.GILHAM.

2 Edinburgh Walk, Holbeach,
Spalding, Lincs. PE12 7AP
Tel: 01406 426343 Fax: 01406 490702

