



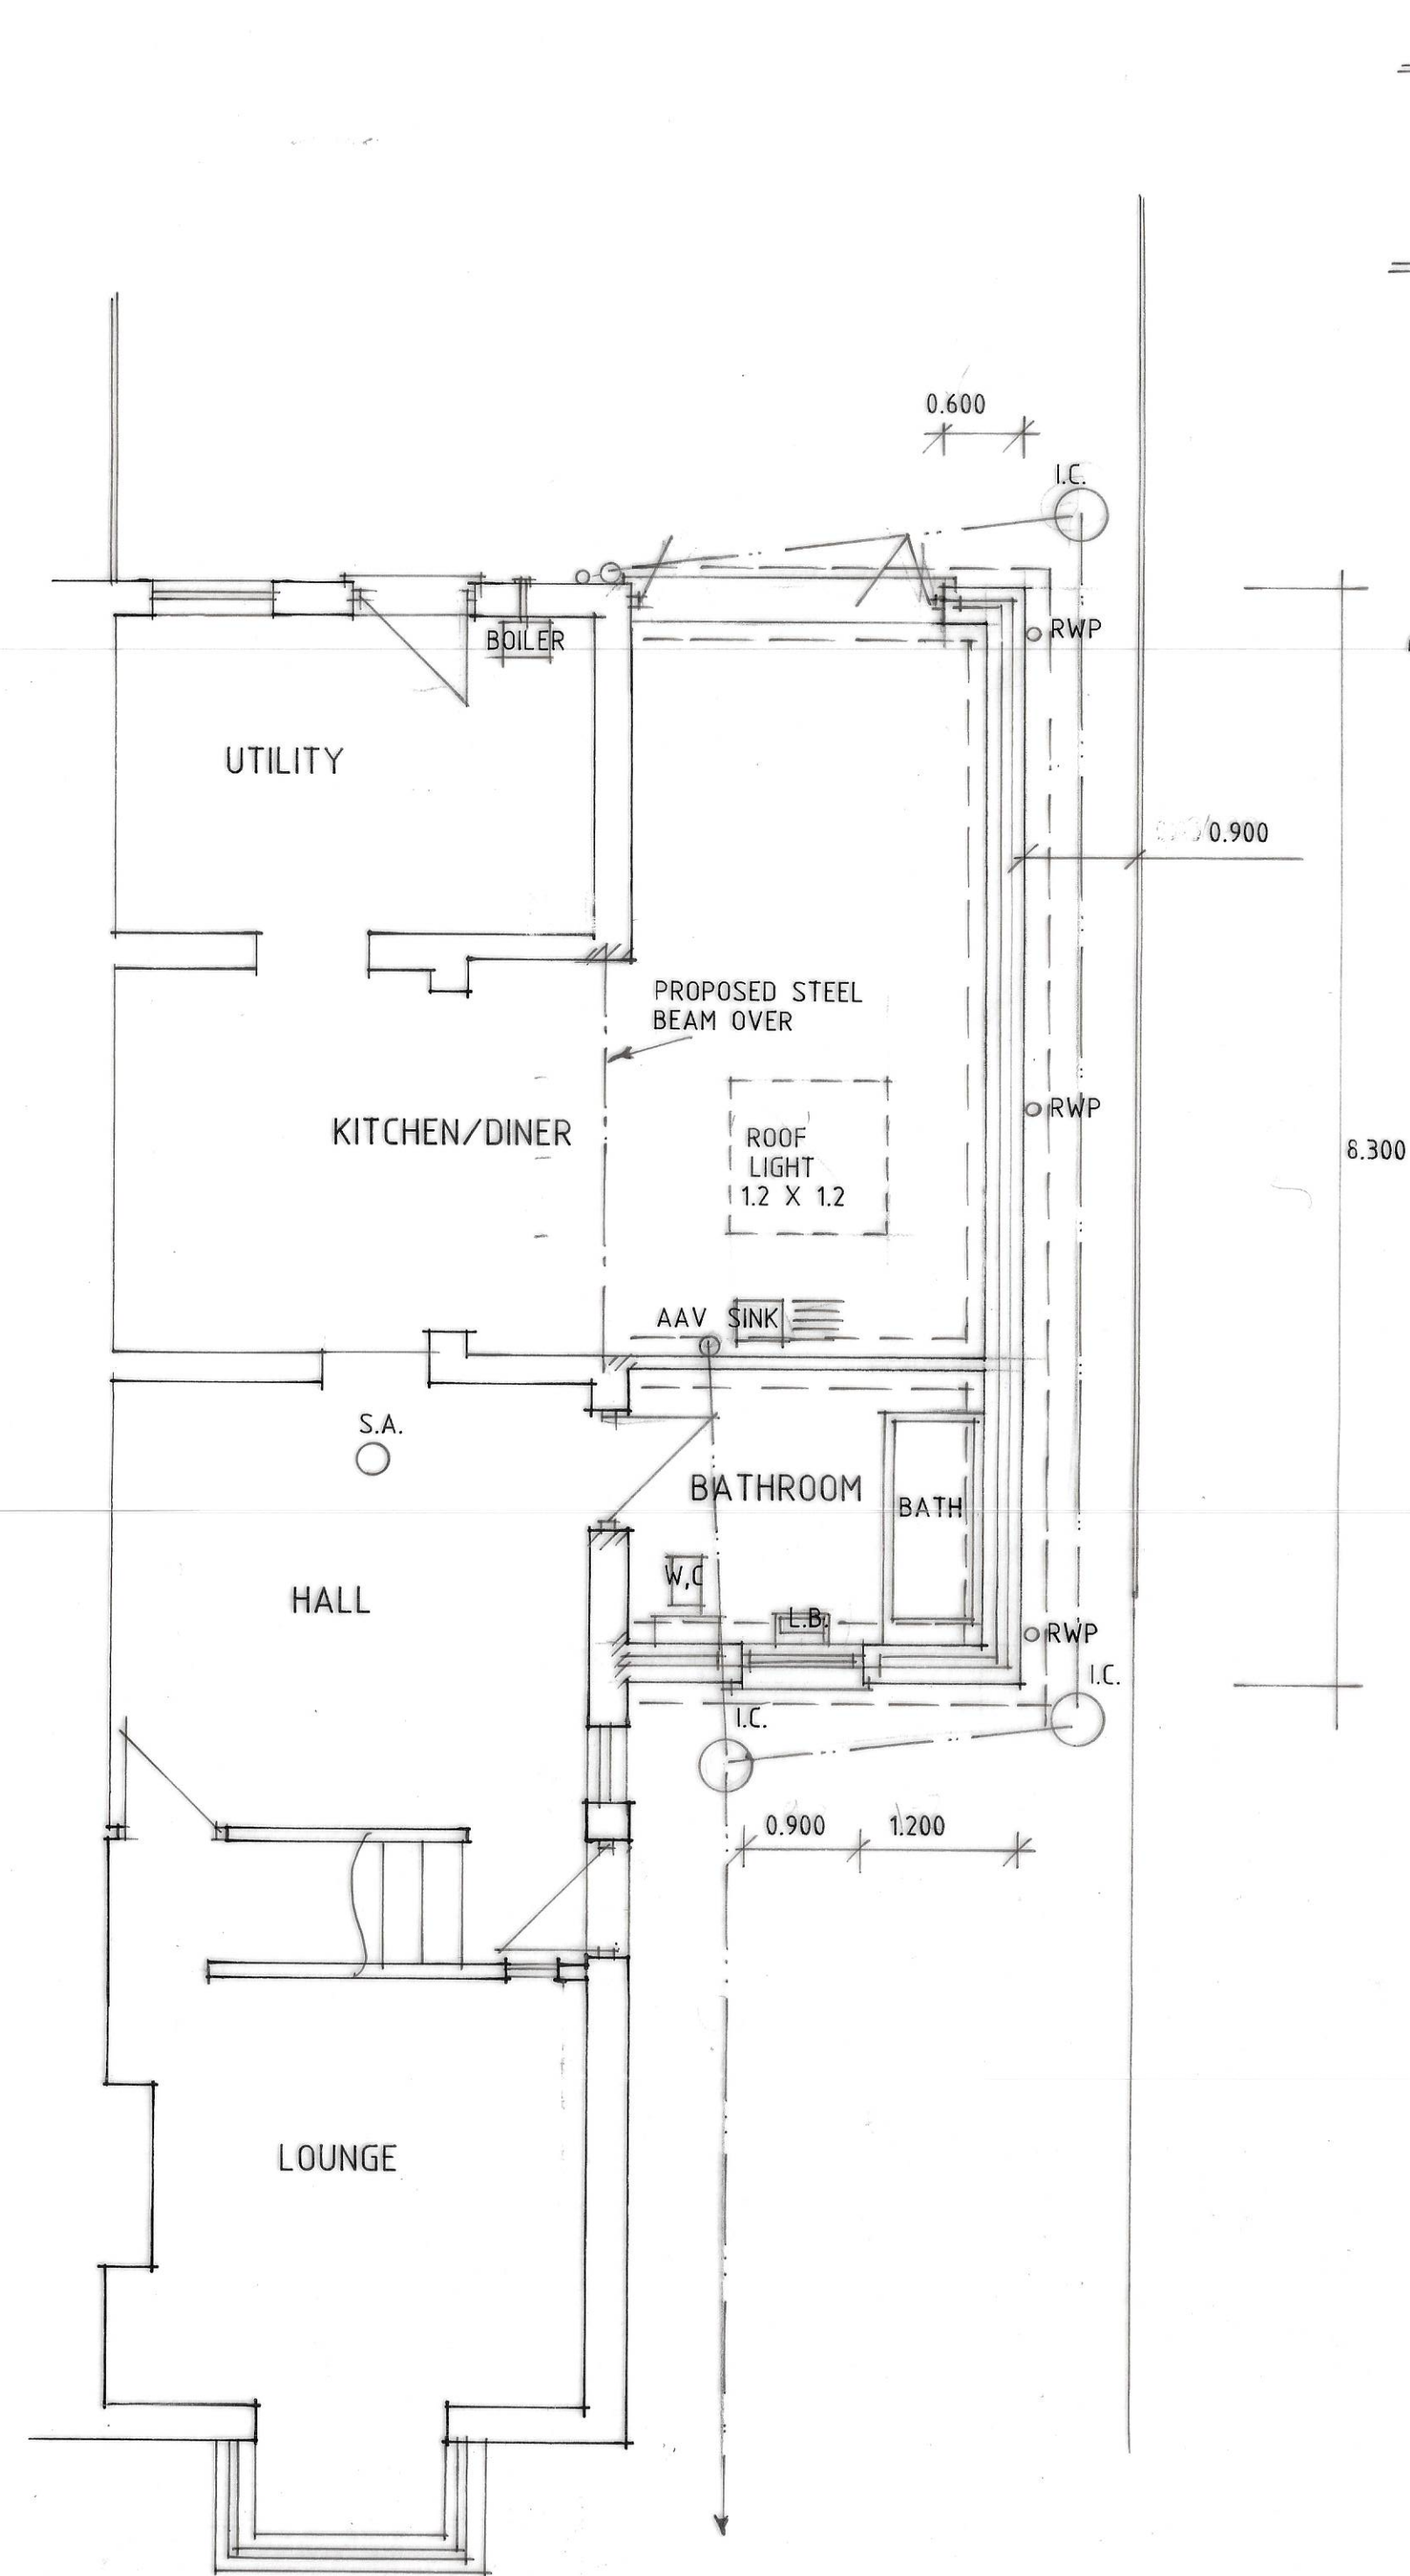

GROUND FLOOR PLAN

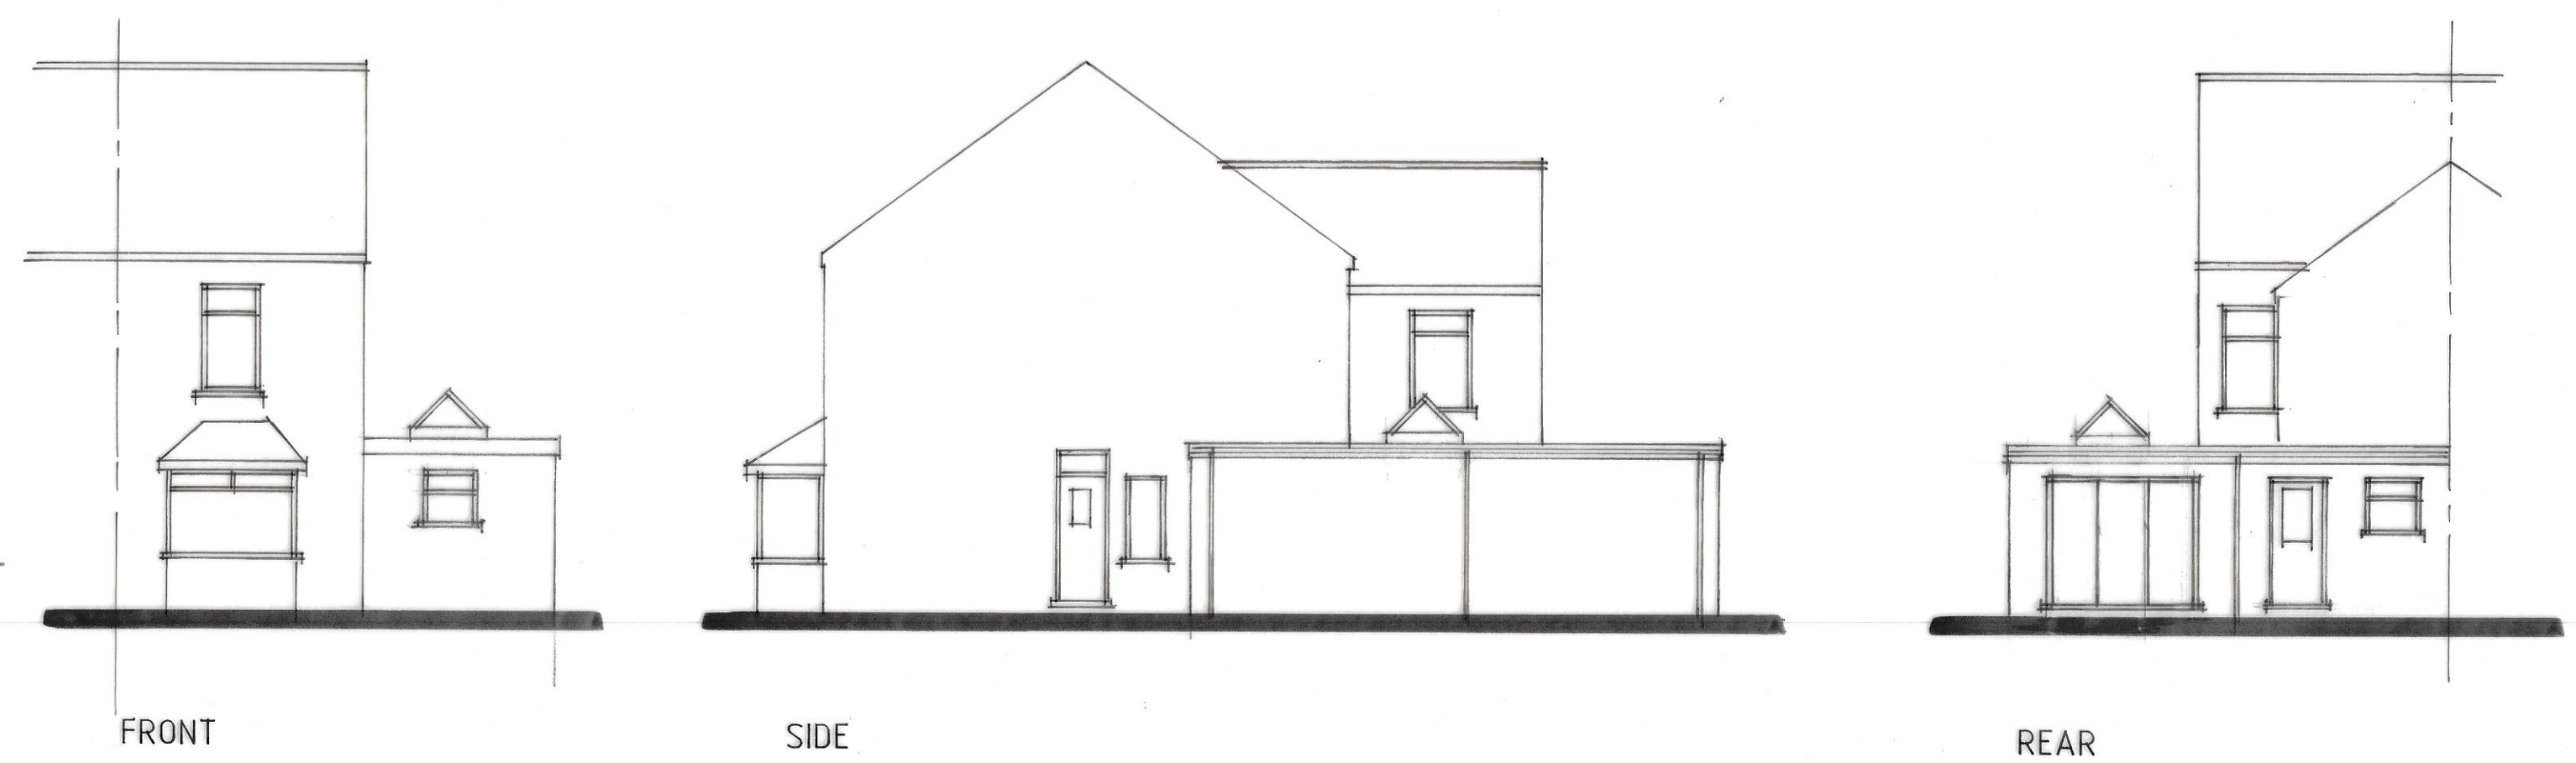

A - ALTS & IMF. ADDED - 30.7.25

Status
DESIGN
CONSULTANTS IN ARCHITECTURE & PLANNING

PROPOSED EXTENSION AT
12 ROMAN BANK,
LONG SUTTON FOR

MR. N. BRUNTON.

PLAN AS PROPOSED

1:50 1:100 SD25-007/2
APRIL-25 B. GILHAM.

2 Edinburgh Walk, Holbeach,
Spalding, Lincs. PE12 7AP.
Tel: 01406 424343 Fax: 01406 490702

