





Conservatory Proposal

for
mr wyatt-grainge

Bryan Thompson Windows Ltd
27 Boston Road South

Holbeach
Lincs
PE12 7LR
Tel: 01406 422421
Email: Reception@btwindows.co.uk

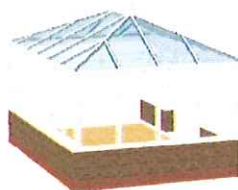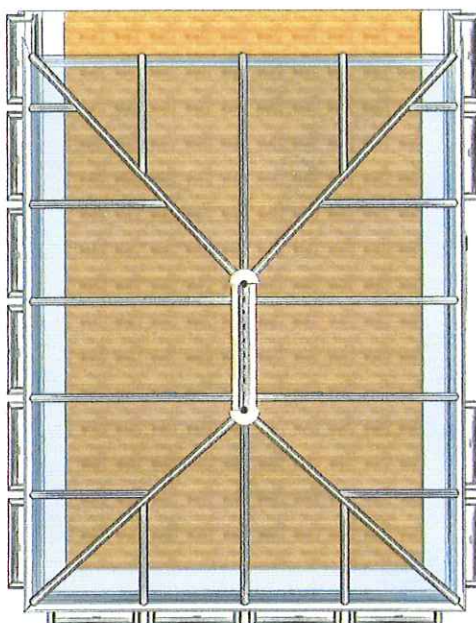

Span: 3600 mm
Projection: 5000 mm
Colour: White Throughout
Glazing: 24mm Celsius Elite Glass (Blue)

Price Excl VAT: £ 0
VAT: £ 0
Price Incl VAT: £ 0



Conservatory Proposal

for
mr wyatt-grainge

Bryan Thompson Windows Ltd
27 Boston Road South

Holbeach
Lincs
PE12 7LR
Tel: 01406 422421
Email: Reception@btwindows.co.uk



Span: 3600 mm
Projection: 5000 mm
Colour: White Throughout
Glazing: 24mm Celsius Elite Glass (Blue)




External Brickwork Layout

for
mr wyatt-grainge

Bryan Thompson Windows Ltd
27 Boston Road South

Holbeach
Lincs
PE12 7LR
Tel: 01406 422421
Email: Reception@btwindows.co.uk

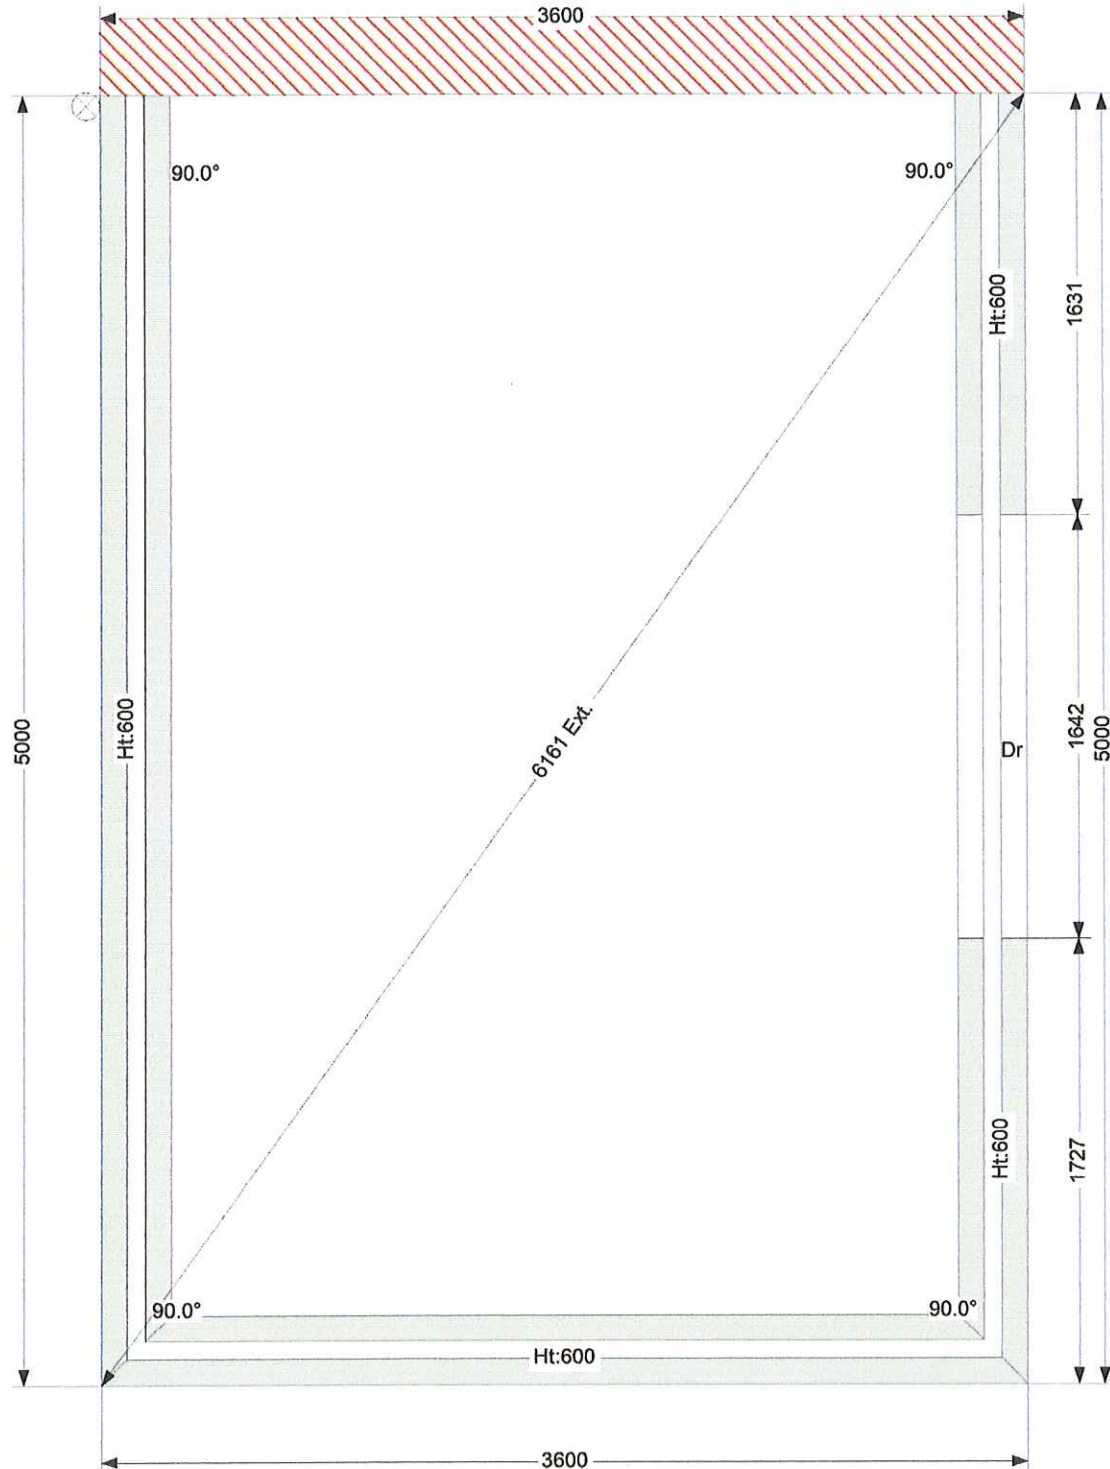

External Span : 3600 mm
External Pojection : 5000 mm
Dwarf Wall Heights : 600
DPC Height : 200


Total Brickwork Area : 13.92m²
Total External Brickwork Area : 7.16m²
External DPC Area : 2.72
External Floor Area : 18.00m²

Conservatory Proposal

for
mr wyatt-grainge

Bryan Thompson Windows Ltd
27 Boston Road South

Holbeach
Lincs
PE12 7LR
Tel: 01406 422421
Email: Reception@btwindows.co.uk

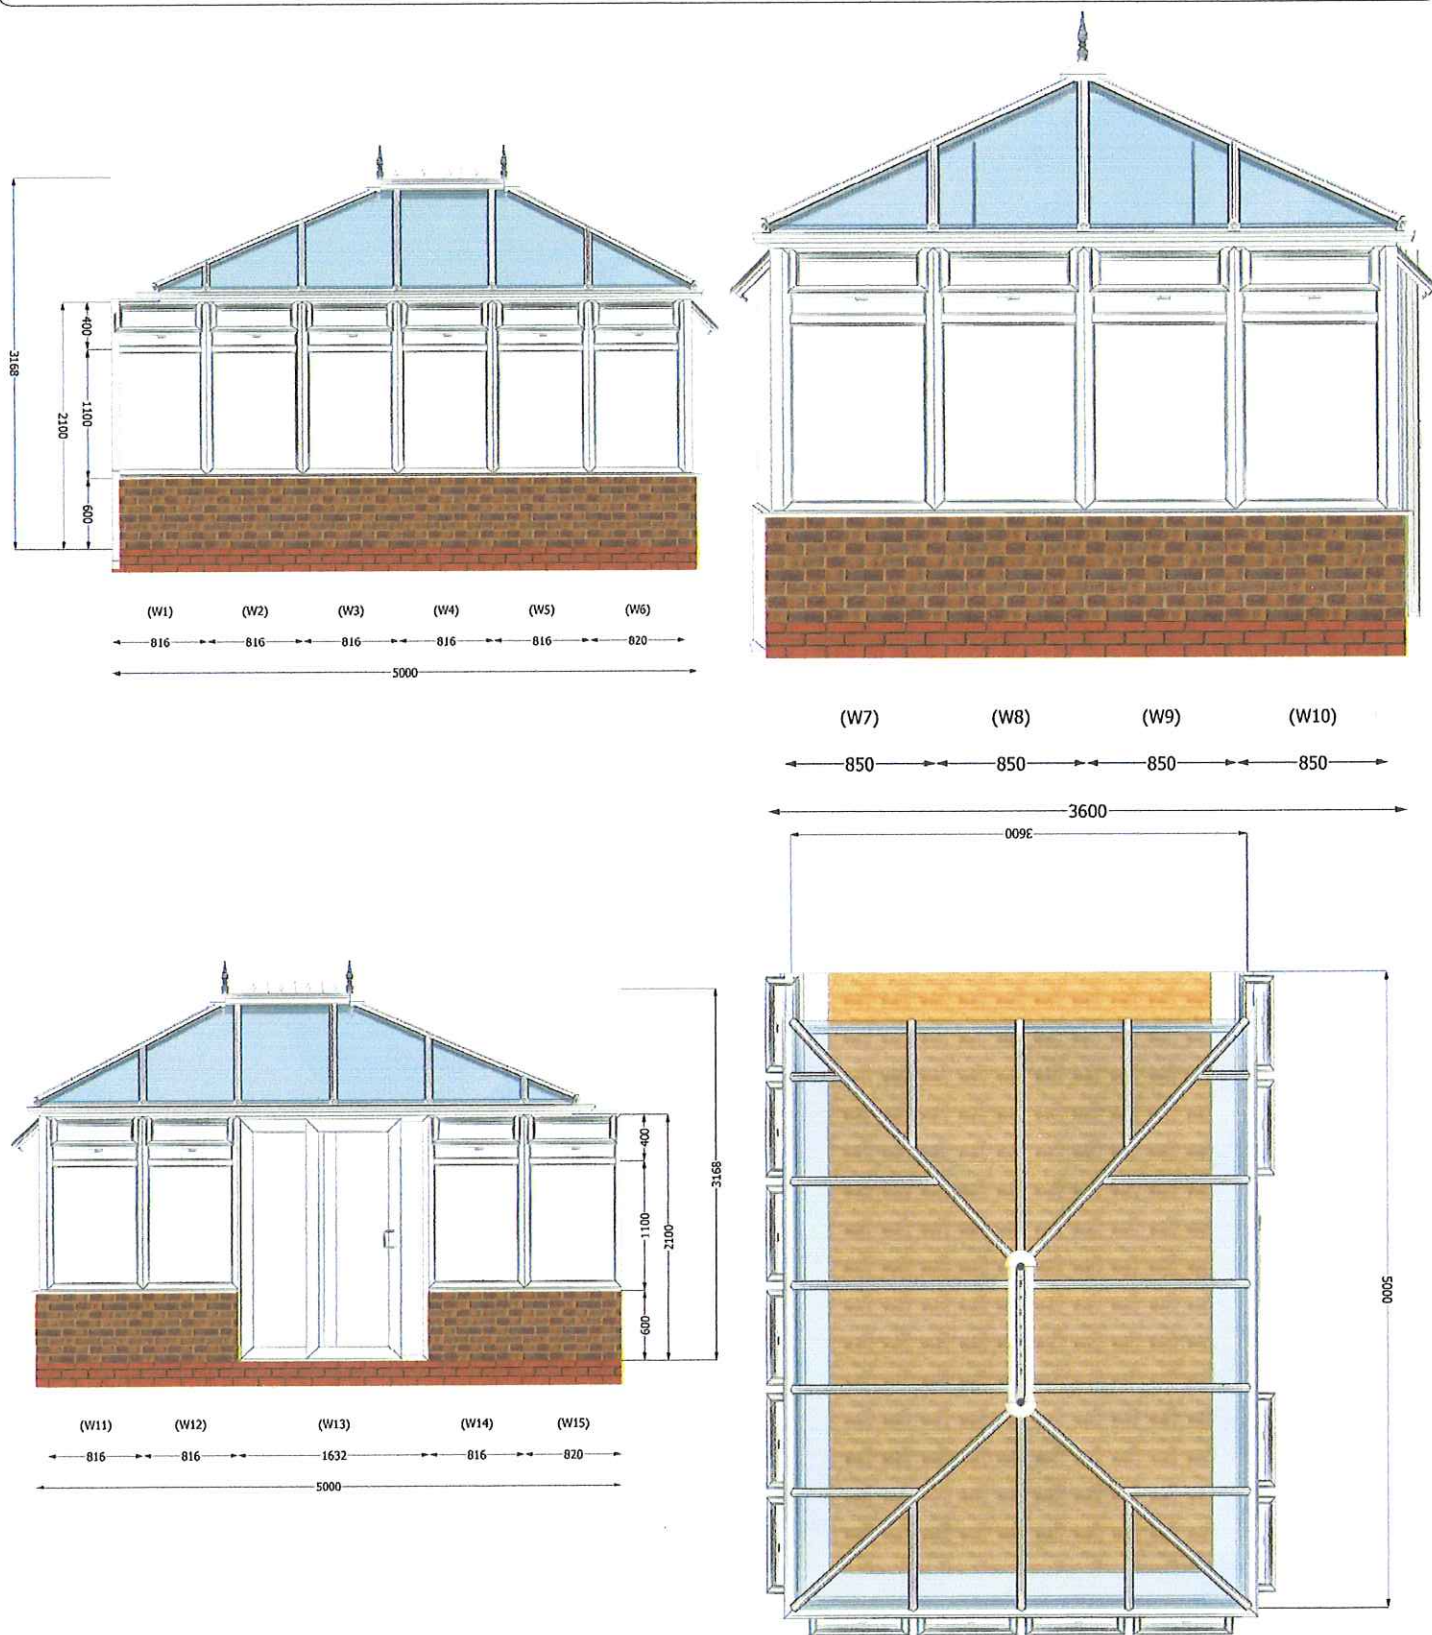

Span: 3600 mm
Projection: 5000 mm
Colour: White Throughout
Glazing: 24mm Celsius Elite Glass (Blue)

Price Excl VAT: £ 0
VAT: £ 0
Price Incl VAT: £ 0