

Town and Country Planning Act 1990

Planning Permission

Reference: H11/0813/92

Received: 29-JUL-92 Type: FULL

Name: Long Sutton Athletic F.C.
London Road
Long Sutton
Spalding
Lincs

Agent: Status Design
4 Princes Street
Holbeach
Spalding
Lincs PE12 7BB

Description: Extension to existing Grandstand

Location : London Road Long Sutton
Spalding Lincs

South Holland District Council hereby give notice that PERMISSION HAS BEEN GRANTED for the development in accordance with the application and plans submitted, subject to any condition(s) set out below:

- 1 The development must be begun not later than the expiration of five years beginning with the date of this permission.

Reason: As required by Section 91 of the Town and Country Planning Act 1990.

Director of Planning and Building Control Services
17-SEP-92 H11/0813/92

This decision refers only to that required for the purposes of the Town and Country Planning Act and not for Building Regulations or any other legislation. See enclosed notes relating to rights of appeal.


210

N METRES

Scale 1:2500

SOUTH HOLLAND DISTRICT

LONG

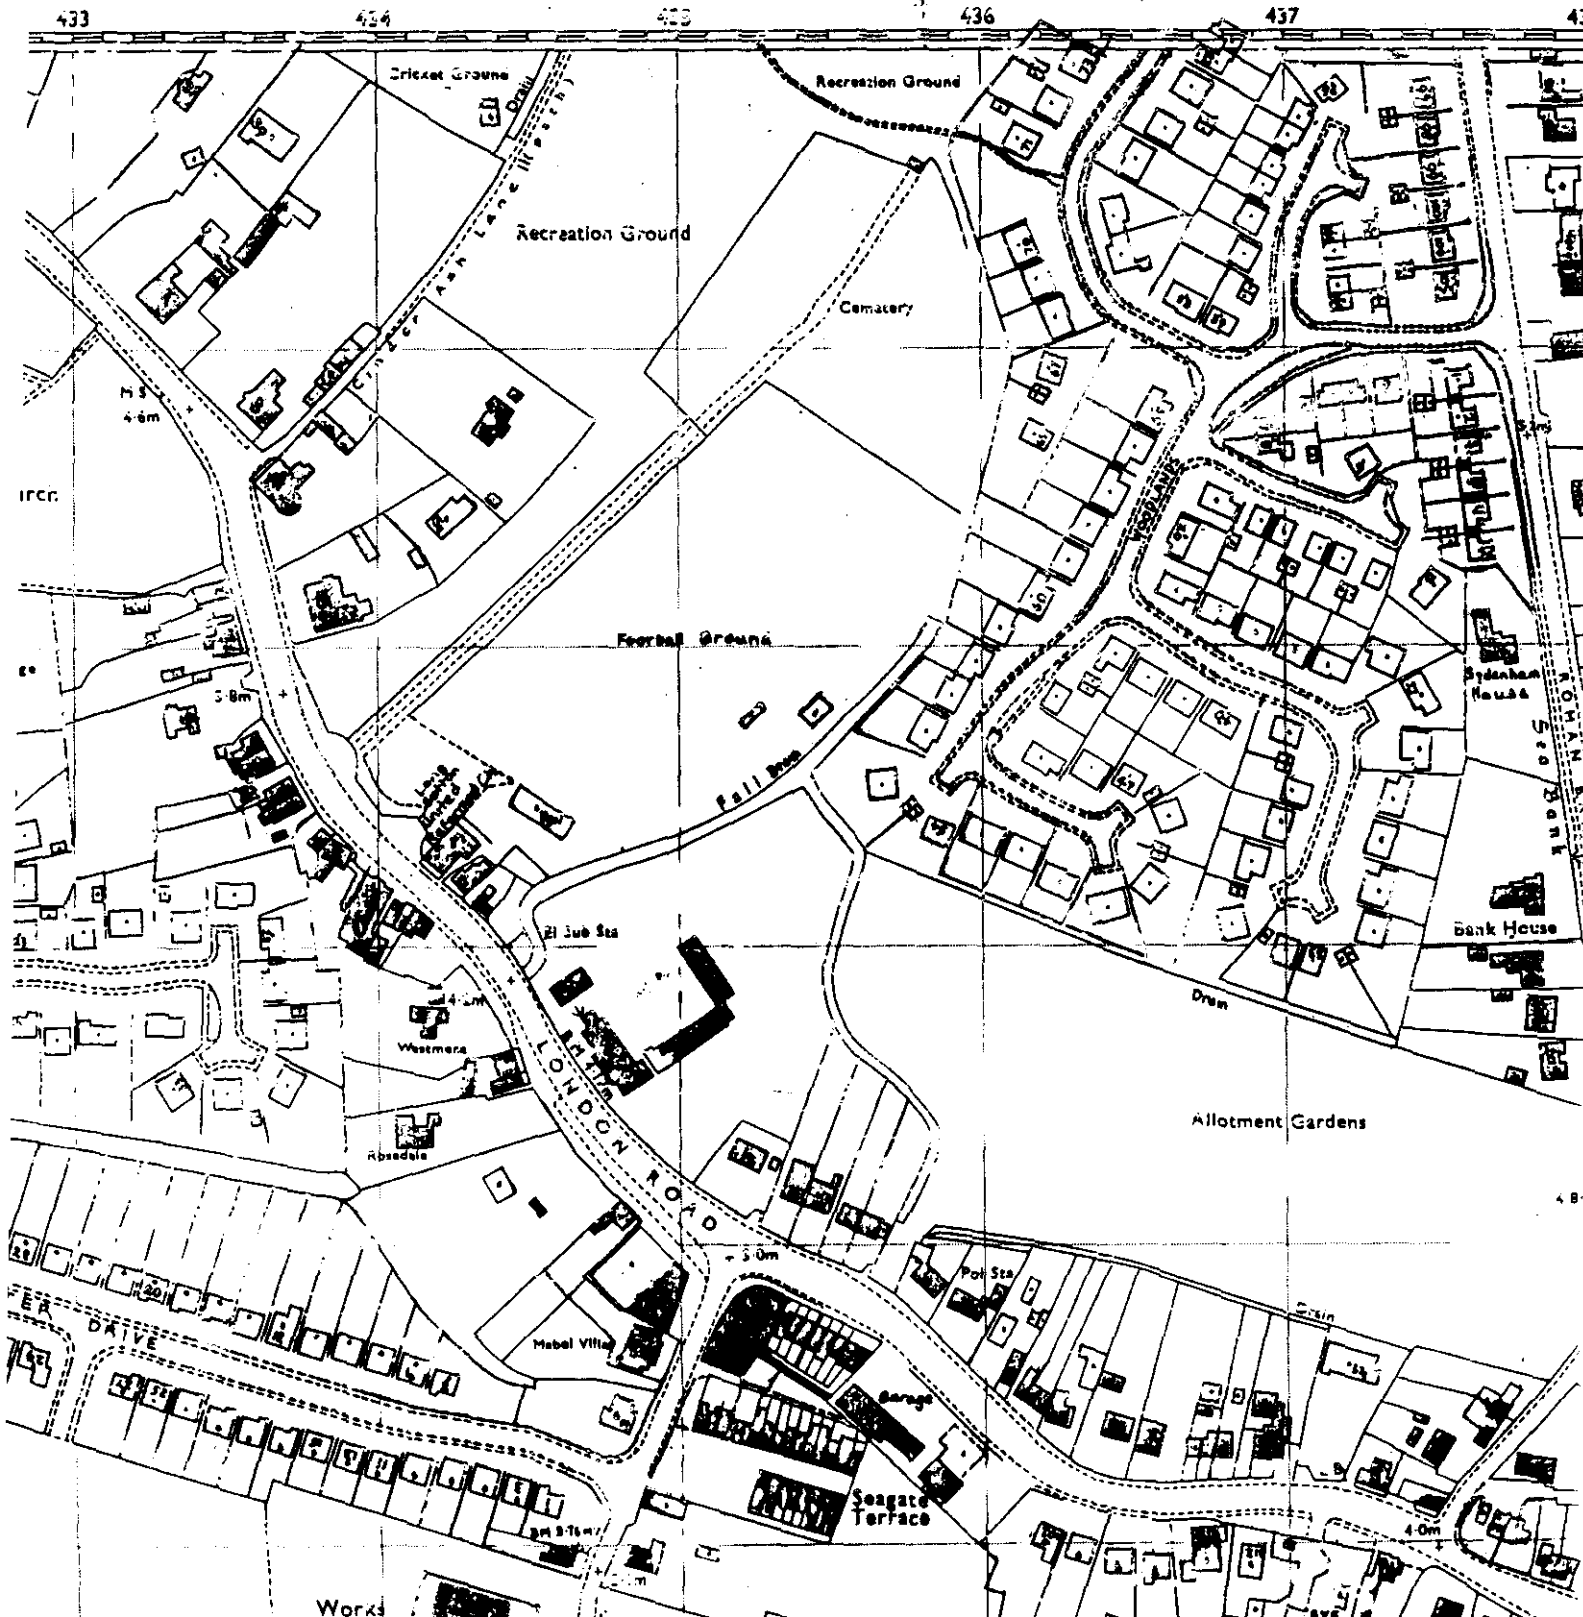

PLANNING APPLICATION

For office use only

Application No. H11/0813/92

Date Registered 29 JUL 1992

1. Please complete in block letters

NAME AND ADDRESS OF APPLICANT

Long Sutton Athletic Football Club
London Road
Long Sutton
Spalding
Lincs

Tel. No.

NAME AND ADDRESS OF AGENT

(if form completed by agent)

Status Design
4 Princes Street
Holbeach
Spalding Lincs PE12 7BB
Tel. No. 0406 24343
(Personal contact name) B. Gilham

Please complete in block letters


FULL POSTAL ADDRESS OF THE APPLICATION SITE

London Road, Long Sutton, Spalding, Lincs

Please complete in block letters

DESCRIPTION OF PROPOSED DEVELOPMENT

Extension to Existing Grandstand

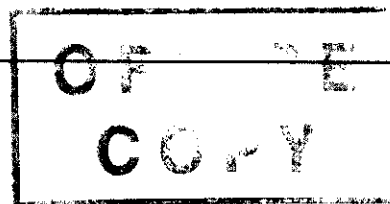

Please complete

I attach

* Four copies of all plans

* an ownership certificate (see back page)

* a fee of £55.00

If you consider no fee is payable include a written explanation instead.

Signed.....

Date 22nd July 1992

Previous application No.

Please tick **one** box and answer the extra questions under that section.

2. TYPE OF APPLICATION

This is a **full** application for change of use and/or new building worksor This is an **outline** application
☒ (✓)
☐

Now complete Parts
3, 4 and 5 and an
Ownership Certificate

Please state Site Area (Hectares)Please tick **any** box where you are including details which you wish to be considered as part of this application.Siting ☐ Design ☐ External Appearance ☐Means of Access ☐ Landscaping ☐

Now complete Parts 3 and 5 and an Ownership Certificate.

or This is a **reserved matters** application.

A. Please state Reference Number of outline permission.

B. Please state which reserved matters are dealt with in this application.

Now complete Part 4 only

or This is an application for **renewal** of temporary permission or **continuation** without complying with planning condition.

A. Please state reference Number of previous permission

B. Please state Condition Number referred to

Now complete an Ownership Certificate

or This is an application for **modification** of a condition on a planning permission which has not yet been implemented.

A. Please state Reference Number of previous permission

B. Please state Condition Number referred to

C. Please state variation required

Now complete an Ownership Certificate.

TYPE OF DEVELOPMENT

3. A. Please state whether the proposal involves:-

(Tick one or more boxes)

- (i) New Dwellings
(ii) Other new building(s)
(iii) Alterations or extension
(iv) Change of use

☐
☒
☒
☐

If so, how many:

4. A. If building works are proposed, please state extra floor space to be created:

- B. Please state size of any new structure:- (a) max. height:
(b) max. length:
(c) max. width:

2.25 sq. metres
9.144 metres
2.15 metres

C. Please state type and colour of materials for facing external walls:

Dark green plastic coated steel cladding

D. Please state type and colour of roofing materials.

" " " "

E. Has a survey of the site been undertaken? State Yes or No

☐ Yes**5. GENERAL INFORMATION** Please complete each section**EXISTING USES**

Please state existing or, if vacant, the last use(s) of site.

Football ground

ACCESS TO ROADS (VEHICULAR AND PEDESTRIAN)Please tick **one** boxA. There will be **no** new access to a public road and **no** alteration to any existing access to a public road☐

or

B. There will be a new or altered access to a public road

☐If so, name of road:
Will there be—

Individual access(es)
New estate road

☐
☐

C. What provision will be made for garages or parking within the site?

As existing

TREES Please tick **one** boxA. The proposal does **not** involve the felling of any trees☐

B. The proposal does involve the felling of one or more trees

☐

⇒ If so, please show details on plans.

DRAINAGE Please complete

A. Please state how surface water will be disposed of

B. For estate developments, please state how highway surface water will be disposed of

C. Please state whether a land drain will be affected

D. Foul sewerage will be disposed of to: N/A

Mains sewer ☐Cesspool ☐Septic tank ☐

Soakaways
NZA
No

PLEASE COMPLETE IN ALL CASES

State Yes or No

The proposal is in connection with agriculture

☐ No

⇒ If so, please give details in Part 6

The proposal affects a listed building

☐ No

The proposal affects a public right of way

☐ No

The proposal is known to affect contaminated or filled land

☐ No

The proposal is for industrial, warehousing, offices, shopping or similar commercial purposes.

☐ No

⇒ If so, please complete Part 7

In cases where a statutory consultation will be required, please state whether you have sent a copy of the application to the consultee yourself. If yes, please give date sent.

☐ N/A

Date:
Consultee(s)

Is this application related to a previous submission?

☐

Application No.

6. **ANY OTHER INFORMATION** Please add any details you wish in support of your application.
Continue on separate sheet if necessary.

OWNERSHIP CERTIFICATES

PLEASE COMPLETE ALL THREE SECTIONS.

1. APPLICANT'S INTEREST

Please state interest in site (e.g. owner, prosp. purchaser)

(Please remember to indicate on the location plan any other land under your control).

Occupier

2. OWNERSHIP OF THE SITE

This certificate is to make sure that the owners of land are aware of applications made on it.

If the applicant is the **sole owner of the whole site**, complete **Certificate A**.

In **any other case** (i.e. if the applicant is a prospective purchaser, or a tenant, or a joint owner, or the sole owner of only part of the site) then you must give notice to all other owners, and complete **Certificate B**.

(An "owner" is a person having a freehold interest, or having a leasehold interest where seven years or more remains unexpired). If you are unable to trace the owner, please contact the Planning Office as a different certificate will be required.

Certificate A Nobody except the applicant was an owner of any part of the land to which the application relates at the beginning of the period of 21 days ending with the date of the accompanying application.

Signed (Applicant / Agent) Date

Certificate B The applicant has given the required notice to everyone else who were owners of any part of the land to which the application relates at the beginning of the period of 21 days ending with the date of the accompanying application.

Owner's Name: Long Sutton Parish Council

Address of owner at which notice was served:


State Date notice served:

C/O Mrs M Batchelor

22nd July 1992

56 Garngate Road

Long Sutton Spalding Lines

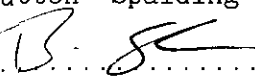Signed  (Applicant / Agent) Date 22nd July 1992.


3. AGRICULTURAL HOLDINGS CERTIFICATE

If the land is not in agricultural use complete Certificate 1.

If the land is agricultural, but farmed by the owner and there is no agricultural tenant, complete Certificate 1.

If the site does relate to an agricultural holding, you must give notice to the tenant, and complete Certificate 2. If you are the sole agricultural tenant yourself, sign certificate 2 but insert 'not applicable' in the tenant details.

Certificate 1 None of the land to which the application relates is or is part of any agricultural holding.

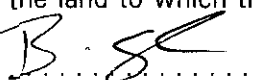Signed  (Applicant / Agent) Date 22nd July 1992

Certificate 2 The applicant has given the required notice to every other person who, at the beginning of the period of 21 days ending with the date of the application, was a tenant of an agricultural holding on all or part of the land to which the application relates.

Tenant's Name:

Address of tenant at which notice was served:

State Date notice served:

Signed (Applicant / Agent) Date

APPLICATION ASSESSMENT

Notes for Case Officer

Site Notes: Accuracy

Neighbours

Other

Boundaries

Site Features

Extension to existing. Existing = giron
conjugated sheeting. Shed at rear.
Boundary behind shed

Inspected by: DMG
date: 20/8

Case Officer Conclusions (issues) DMG 14/9

Extension to existing ground.

Small scale.

Acceptable in terms of materials & appearance.
outside Conservation Area. "Neutral development".

Neighbours not materially affected.

Case Officer Recommendations (summary) (details overleaf)

GRANT
~~REFUSE~~

Recommended approvals -

Departure from policy

Yes

No

Ward member request

Yes

No

Recommend approval against
material objection

Any objection received? No ☒
If yes, is any obj. material? ☒
Yes ☒ No ☒

Yes

No

[Reason:

Other circumstances needing
Committee decision

Yes

Flagged by Senior Officer
Signed

No

ALL OF ABOVE

Recommended refusals -

Refusal on adopted policy
grounds on first Applic.

No

Nil fees (not first
Submission)

Yes

ANY ONE
OF ABOVE

Other info. viz:
Signed

Committee
report

Sub-Committee:
SV recommended
Est/Ind. recommended.....

Delegation
confirmed by
Senior Officer

..... 14/9/92

Recommendation/draft report produced.....

FURTHER INFORMATION / CONSULTATIONS

APPLICATION REF:

DIRECTIONS

Art 7 (Outlines)

RM Checklist: Previous
Current
Required

Siting Design Ext App Access Lands

Reg 4

Scale drawing Highway S/W Agric appraisal

[Indicate
if other
Regs]

Precise details,
for non-standard
direction:

CONSULTATION/PUBLICITY REQUIRED

Publicity : General
Departure
Setting of LB Viz

Residents (Postal):

55, 56, 57 Woodlands } DONE
24/8

Residents (Delivery):

Consults : Dept of Transport
Env Health
Conservation consults : Local

Local & National
English Heritage LBC I, II*
Setting I, II*
Major CA

Consultant : Name
Order No:
Other :

REVALIDATION AFTER DIRECTION

Information satisfactory/unsatisfactory Signed

Further direction:

Precise details

Amended description:

Reconsultations required -

Parish Council
Ward Members
Residents
Advertise
Other

New valid date

Re-Registered
Ack/Reception

ADMIN RECORD SHEET

INITIAL

Submitted Fee £ 55...

Receipt Issued No. 1481

Date First Received 29 JUL 1992

REGISTRATION

REFERENCE H11/0813/92

Cross-ref B11/0571/92

Date 30/7/92

VALIDATION

Date 29/2/92

Type Full Earliest permission date (Cert 8)

Site area No. of dwellings Floorspace 19.65

New build/site enlargement/redevelopment/change of use/extension/alteration

Earlier permission ref

EM:- Sitting Design Ext app Access Lands

Previous
Current

Description

Technical:-

Certificate
Site plans
Description

Accuracy
Incomplete form

S&S Advert required ☐

Expiry date

Fees:-

Nil fee - previous app
- type
Discounted fee

Ref

Reason

Current fee £ 55

Additional £ Receipt no.

Refund £ Issued

CONSTRAINTS

Date 3-8

Index Sheets 210 OS Nos

Grid Ref 543930 155800

Card K Parish W. SUTTON

IR Rural

IR Bypass

Inside ID YES Inside ID Area YES

Level crossing
Footpath

C1

C2

IFU

Other:

Partly

Grade

YES

Linked to site.....Ref.....

Linked to property.....Ref. 0107573

Planning Records:
Earlier apps

3 Reg Records:

Already submitted Ref.....

Requested

1109/80 214/81

86/91

41/88

1742/88

1033/83

155/86

Inputs completed 04 AUG 92

Town and Country Planning Act etc

DRAFT DECISION

Reference: H11/0813/92

Received: 29-JUL-92 Type: FULL

Name: Long Sutton Athletic F.C.
London Road
Long Sutton
Spalding
Lincs

Agent: Status Design
4 Princes Street
Holbeach
Spalding
Lincs PE12 7BB

Description: Extension to existing Grandstand

Location : London Road Long Sutton
Spalding Lincs

South Holland District Council hereby give notice
that permission has been granted/~~refused~~ etc
on the following conditions/~~reasons~~:

- 1 The development must be begun not later than the expiration of five years beginning with the date of this permission.

Reason: As required by Section 91 of the Town and Country Planning Act 1990.

Authorised to issue:

15-SEP-92

H11/0813/92

AD...*SAN*...DC...*M...*
15/9 *15/9*

PLANNING APPLICATION

Notice is hereby given that application has been made to the Council in respect of the following:

PROPOSAL IN CONSERVATION AREAS

The proposal may affect the character or appearance of the Conservation Area of LONG SUTTON

Reference No: H11/0813/92
Description: Extension to existing
Grandstand

Location: London Road
Long Sutton
Spalding
Lincs

Applications and plans showing the proposal(s) may be seen during office hours at the Planning Department, Council Offices, Priory Road, Spalding. Any observations should be sent to me by 28-AUG-92 quoting the above reference number.

B Smith
Director of Planning and Building Control Services

07-AUG-92

BRIAN SMITH Dip TP-MRTPI
Director of Planning & Building Control Services
Planning & Building Control Department,
Council Offices,
Priory Road, Spalding,
Lincolnshire. PE11 2XE
Telephone: (0775) 761161
Fax: (0775) 710772



Application no: H11/0813/92

Type: FULL

Applicant: Long Sutton Athletic F.C.
Tel:

Agent: Status Design
0406 24343

Description: Extension to existing
Grandstand

Location: London Road
Long Sutton
Spalding
Lincs

Valid date: 29-JUL-92

Terminal date: 23-SEP-92

Target dates:

Target Committee: 15-SEP-92

To case officer 03-AUG-92

Report deadline: 01-SEP-92

Inspected by 08-AUG-92

Extra contacts 13-AUG-92

Case Officer:

Report if not clear by 02-SEP-92

D M GEDNEY

DEVELOPMENT/CONSTRAINTS

Size: 19.65 M2

Category: Extension

Listed building:

Conservation Area: LONG SUTTON

CONSULTATIONS CARRIED OUT

	Sent	Expiry
Clerk to Long Sutton 0406 362402	04-AUG-92	18-AUG-92
Cllr D A Tennant	04-AUG-92	18-AUG-92
Cllr E J Clarey 0406 363141	04-AUG-92	18-AUG-92
Cllr M D Booth 0406 350034	04-AUG-92	18-AUG-92
Owner/Occupier 55 Woodlands	24-AUG-92	14-SEP-92
Owner/Occupier 56 Woodlands	"	"
Owner/Occupier 57 Woodlands	"	"
Site/Press Advert CSA	07-AUG-92	28-AUG-92

LCC - No objections for 6/8/92

BRIAN SMITH Dip TP MRTPI
Director of Planning & Building Control Services
Planning & Building Control Department,
Council Offices,
Priory Road, Spalding,
Lincolnshire. PE11 2XE

Telephone: (0775) 761161
Fax: (0775) 710772



Application no: H11/0813/92

Type: FULL

Applicant: Long Sutton Athletic F.C.
Tel:

Agent: Status Design
0406 24343

Description: Extension to existing
Grandstand

Location: London Road
Long Sutton
Spalding
Lincs

Valid date: 29-JUL-92

Terminal date: 23-SEP-92

Target dates:

Target Committee: 15-SEP-92

To case officer 03-AUG-92

Report deadline: 01-SEP-92

Inspected by 08-AUG-92

Extra contacts 13-AUG-92

Case Officer: ✓

Report if not clear by 02-SEP-92

D M GEDNEY

DEVELOPMENT/CONSTRAINTS

Size: 19.65 M2

Category: Extension

Listed building:

Conservation Area: LONG SUTTON

CONSULTATIONS CARRIED OUT

	Sent	Expiry
Clerk to Long Sutton 0406 362402	04-AUG-92	18-AUG-92
Cllr D A Tennant	04-AUG-92	18-AUG-92
Cllr E J Clarey 0406 363141	04-AUG-92	18-AUG-92
Cllr M D Booth 0406 350034	04-AUG-92	18-AUG-92
Site/Press Advert CSA	07-AUG-92	28-AUG-92

LCC - No objections for 6/8/92

SOUTH HOLLAND Internal Drainage Board

Marsh Reeves,
Foxes Lowe Road,
Holbeach,
Spalding, Lincs.
PE12 7PA.

Please contact: Mr. Staines

Our Ref. RS/PA-K/813/92/JAM

Dear Sirs,

RECEIVED
12 AUG 1992

Attention of	File Nos.
DPC NRM	
DCPD BS	
IC ACP	
Action by	acknowledge YES/NO
Discards with	of
Comments	date

Tel: Holbeach (0406) 24933

Fax: (0406) 26501

Date 10 August 1992

FULL PLANNING APPLICATION LONG SUTTON ATHLETIC F.C. GRANDSTAND EXTENSION - LONDON ROAD, LONG SUTTON

The South Holland District Council's Director of Planning and Building Control Services has informed me that you have submitted an application seeking permission for development at the above location. The submitted details have been inspected and whilst my Board's interests would not seem to be directly affected, I set out below general advice for your consideration and clients attention.

As I am sure your clients will be aware, the Falls Drain shown on your site plan is a Board's watercourse that has been piped and filled. The Board's Byelaws as summarised on the enclosed conditions apply, the 9 metre clearance in clause 1 being measured from the centreline of the Board's structure.

Your plan indicates the proposed works will not contravene my Board's Byelaws but I will be glad to learn when site operations commence so that an inspection can be made.

A copy of this letter is being forwarded to the Director of Planning in order he is aware of my observations.

Yours faithfully,

ENGINEER TO THE BOARD

Status Design,
4 Princes Street,
Holbeach,
Spalding,
Lincs.
PE12 7BB

IAN SMITH Dip TP MRTPI
Director of Planning & Building Control Services
Planning & Building Control Department,
Council Offices,
Priory Road, Spalding,
Lincolnshire. PE11 2XE
Telephone: (0775) 761161
Fax: (0775) 710772



Application no: H11/0813/92

Applicant: Long Sutton Athletic F.C.
London Road
Long Sutton
Spalding
Lincs

Agent: Status Design
4 Princes Street
Holbeach
Spalding
Lincs PE12 7BB

Description: Extension to existing Grandstand

Location: London Road Long Sutton
Spalding Lincs

Type: FULL

Date received: 29-JUL-92

04-AUG-92

Dear Sir/Madam

CONSULTATION WITH PARISH COUNCIL

I have received an application for the above proposal and enclose a copy for your information. Any observations which the Parish Council wish to make should be set out below and returned to me by 19-AUG-92. If no observations have been received by that date, it will be assumed that the Parish Council have no comments to make. The officer dealing with this application is D M GEDNEY

Yours faithfully

B SMITH

Director of Planning and Building Control Services

Clerk to Long Sutton PC
56 Garnsgate Road
Long Sutton
Spalding Lincs
PE12 9BT


FOR PARISH COUNCIL USE ONLY

Comments:

No objections

Signed:

K. Batchelor

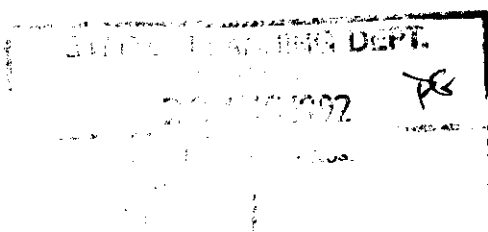

SP 9
7.8.92.



Spalding team up for a game. (H2203/21)

er sports!

SPALDING Castle Sports Complex staff are making sure children are occupied for at least two days each week during the summer holidays.

They are hosting multi-activity days every Tuesday and Thursday in various towns and villages in the area from 10.30am to 4pm for eight to 14-year-olds.

The playscheme will visit Spalding, Long Sutton, Holbeach, Donington, Sutton St Edmund, Crowland, Sutton Bridge, Sutton St James, Whaplode, Gedney Hill, Gosberton over the holiday period.

We caught youngsters enjoying themselves at Spalding and Holbeach.

The fun at Holbeach Community Centre included football and rounders supervised by Gary Wright.

Children can take part in a range of activities also including tennis, basketball, badminton, short tennis, bouncy castle, table tennis and swimming.

Youngsters just need to bring themselves, a packed lunch, sportswear and swimming gear for an action-packed time!

They can even watch videos free, board games free and play table football during a supervised lunch session.

Places are £3 for members or £3.50 for non-members for each day and should be pre-booked by phoning the complex on Spalding 710496.

● PICTURED LEFT: (Above) - Rachel Mayes and friends play rounders at Holbeach community centre. (H2267/10)

(Below) - Team spirit as youngsters meet at Holbeach playscheme for a game of football. (H2267/17)

hand it into the newsdesk, Spalding Guardian, Priory House, The Crescent, Spalding, Lincs, PE11 1AB (or ring Spalding 725021).

The next column will appear on Friday, September 11, and items should be with the newsdesk by Monday, September 7.



DG

PUBLIC NOTICES

NOTICE IS HEREBY GIVEN that application has been made to the Council in respect of the following proposals: H16/0763/92

The Tanglewood Group FULL Erection of 15 sheltered bungalow units in association with adjacent nursing home. Tanglewood Nursing Home, London Road, Little London, Spalding, Lincs.

The following proposals do not accord with the provisions of the relevant Development Plan.

The following proposals involve, or affect the setting of, a building listed by the Secretary of State for the Environment as a building of special architectural or historic interest, and/or affect the character of a Conservation Area. H11/0813/92

Long Sutton Athletic FC FULL Extension to existing grandstand. London Road, Long Sutton, Spalding, Lincs.

Applications and plans showing the above proposals can be inspected at the Planning Department, Priory Road, Spalding, during normal office hours. Any comments should be sent to me within 21 days of this notice, quoting the relevant reference number.

S O U T H

B. SMITH,



Director of Planning & Building Control Services.

H O L L A N D

August 7, 1992.

710496 5002

EMPLOYMENT AGENCIES ACT 1973 (Section 2 (1)(a)(i)) NOTICE OF APPLICATION FOR A LICENCE

THIS IS to give notice of an intention to apply to the Secretary of State for Employment for a licence to carry on an employment agency and employment business which would trade under the name of The Place, 82 Westlode Street, Spalding, Lincs PE11 2AE.

The licence would cover the following types of employment: Agricultural, constructional and domestic.

If you wish to object to the grant of a licence you should write to the Department of Employment at Employment Licensing Office, 14th Floor, Cumberland House, 200 Broad Street, Birmingham B15 1PQ within 14 days of this notice. Anyone wishing to object on the grounds of planning or environmental matters should write also to South Holland District Council, Priory Road, Spalding, Lincs.

DENISE P. ASHBOURNE (Proprietor).

The Place, 82 Westlode Street, Spalding, Lincs PE11 2AE.

D. P. ASHBOURNE.

Danedyke, Deeping St Nicholas PE11 3BJ.

LINCOLNSHIRE COUNTY COUNCIL

ROAD TRAFFIC REGULATION ACT 1984

TEMPORARY CLOSURE TO

LINCOLNSHIRE COUNTY COUNCIL

ROAD TRAFFIC REGULATION ACT 1984

TEMPORARY CLOSURE TO TRAFFIC WESTON - BEGGARS BUSH LANE

NOTICE IS HEREBY GIVEN that owing to the reconstruction works the Lincolnshire County Council has made an Order, under Section 14 of the Road Traffic Regulation Act 1984, as amended, the effect of which will be to prohibit traffic from proceeding on Beggars Bush Lane, Weston, commencing August 10, 1992, for a period of two weeks or the completion of the works.

This closure may be extended for a further period.

The alternative route for affected traffic is via A151, Delgate Bank and vice-versa.

J. EMMERSON
Director of Highways and Planning
Lincolnshire County Council

777105

FARM & GARDEN

SHEDS for sale from £149 delivered. All tongue and groove shiplap timber. Also summer houses available. Tel 0406 25032.

FOR QUICK SALE

2 Polytunnels 56' x 18'
1 Polytunnel 54' x 18'
1 Howard Gem 206 Rotavator
1 Merry Tiller Rotavator
Quantity Chrysanthemum Wire & Stakes
Plastic Flower Buckets
Black Deep Trays
Rexel Flower Box Staplers
Brush Seed Drill
Quantity of Glass, 2' x 18"
ALL AS NEW, MUST BE SOLD, OPEN TO OFFERS
Tel: 0406 362156 after 3.30pm

77704 2500N

BIG ROLL BALING

with New Holland Net Wrap Baler

STRAW CHOPPING TRUSSING BALING

W. & W. H. PETTIT
Spalding
Tel. 722674
1042 WVN 1141

SHOW PINKS

IN TEN VARIETIES FOR CUT FLOWERS
D. W. PANTER & SON
Tel: Holbeach 370212
5h3000 2500N

COMBINE HARVESTING FLAT LIFTING DRAGGING DISCING PLOUGHING & DRILLING No job too small

ORDERS NOW BEING TAKEN FOR LETTUCE AND BRASSICA PLANTS

D. BARTON
Hillgate Nurseries
Tarrington St Clement
Tel: (0553) 828351
5h3000 2500N

For PLOUGHING & STIRRIF

ROMANTIC...
cial part...
free, per...
Select M...
150, Pe...
GGW...
SECRETS...
Klassgr...
Entertain...
Clowns...
Magician...
Karaoke...
Adult Dis...
Sweep 1...
(0478) 83...

ALL SPECIAL...
HIRE of...
Tanning...
sing...
FRE...
Ch...
UVA...
Tel: 0...



ON...
Single...
wedder...
company...
relations...
groups...
low cost...
in a s...
theatre...
overseas...
1,000 on...
FRI...
Friends...
ham No...
28 023

VE...
24-HOU...
Tel: 0406...
MEN CAL...
0836...
0836...
0836...
To make...
enquiries...
Call 0406...
440 000

REL...
hav...
A s...
mac...
of...
cw...

S...
F...
L...
se...

status design

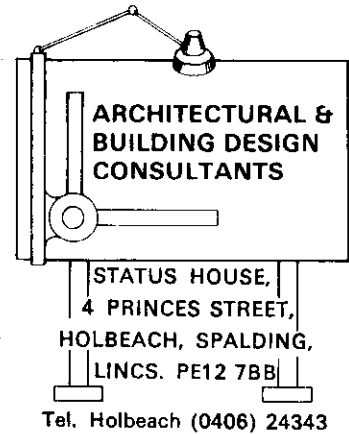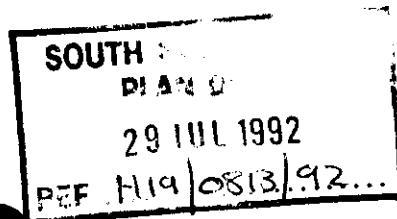

South Holland District Council
Council Offices
Second Floor
Priory Road
Spalding
Lincs
PE11 2XE

Date 21st July 1992

The person dealing with this matter is: B. Gilham

Our Ref: 771650/BG/AEW

Your Ref:

Dear Sir,

Re: PROPOSED EXTENSION TO EXISTING GRANDSTAND AT LONDON ROAD, LONG SUTTON
FOR LONG SUTTON ATHLETIC FOOTBALL CLUB

In respect of the above, please find enclosed the following:-

TOWN AND COUNTRY PLANNING APPLICATION

1. 4 No. copies duly completed submission form.
2. 4 No. copies each drawing no'd 771650/1 and 1519/2.
3. Cheque to the value of £11.75 in respect of submission fee.

BUILDING REGULATIONS SUBMISSION

1. 1 No. copy duly completed submission form.
2. 4 No. copies each drawing no'd 771650/1, 1519/2, ONE/4064, TWO/4064, THREE/4064 & FOUR/0464.
3. Cheque to the value of £55.00 in respect of submission fee.


Yours faithfully

B. Gilham F.F.B.



Enc.

NOTES

- THIS PROPOSAL CONSISTS OF AN EXTENSION TO AN EXISTING GRANDSTAND IN THE FORM OF AN IDENTICAL STRUCTURE TO THE EXISTING GRANDSTAND TO BE REMOVED.
- THE CLADDING TO THE END OF THE EXISTING GRANDSTAND IS TO BE REMOVED.
- THE PROPOSED EXTENSION IS TO BE TO DRA. NO. LSFC/1519/78 BUT THE END STEEL FRAME WILL BE THAT OF THE EXISTING.
- RAINWATER GUTTER TO FALL TOWARDS & BE CONNECTED TO EXISTING R.W.P.
- ALL STEELWORK & FOUNDATION SIZES ETC TO BE THE SAME AS THE EXISTING STRUCTURE. EXISTING FOUNDATIONS TO BE EXPOSED TO FIND THE SIZE.
- REFER TO OTHERS DRAWINGS FOR CONSTRUCTION INFORMATION ETC. DRES. NOS. LSFC/1519/78, ONE/4064, TWO/4064, THREE/4064 & FOUR/4064.

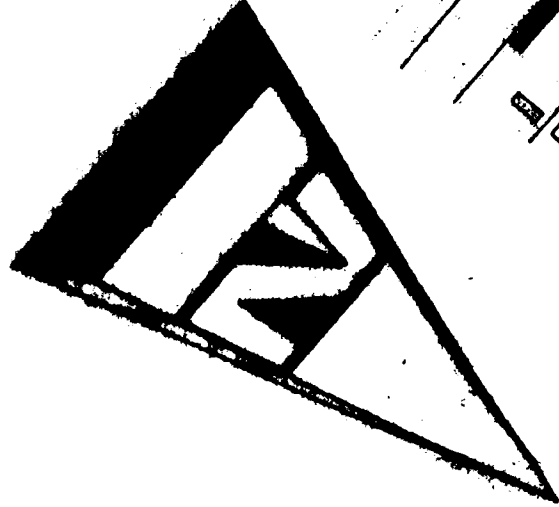

SOUTH HOLLAND D.C.
PLAN DEPT.
29 JUL 1992
REF. H11/0513/92

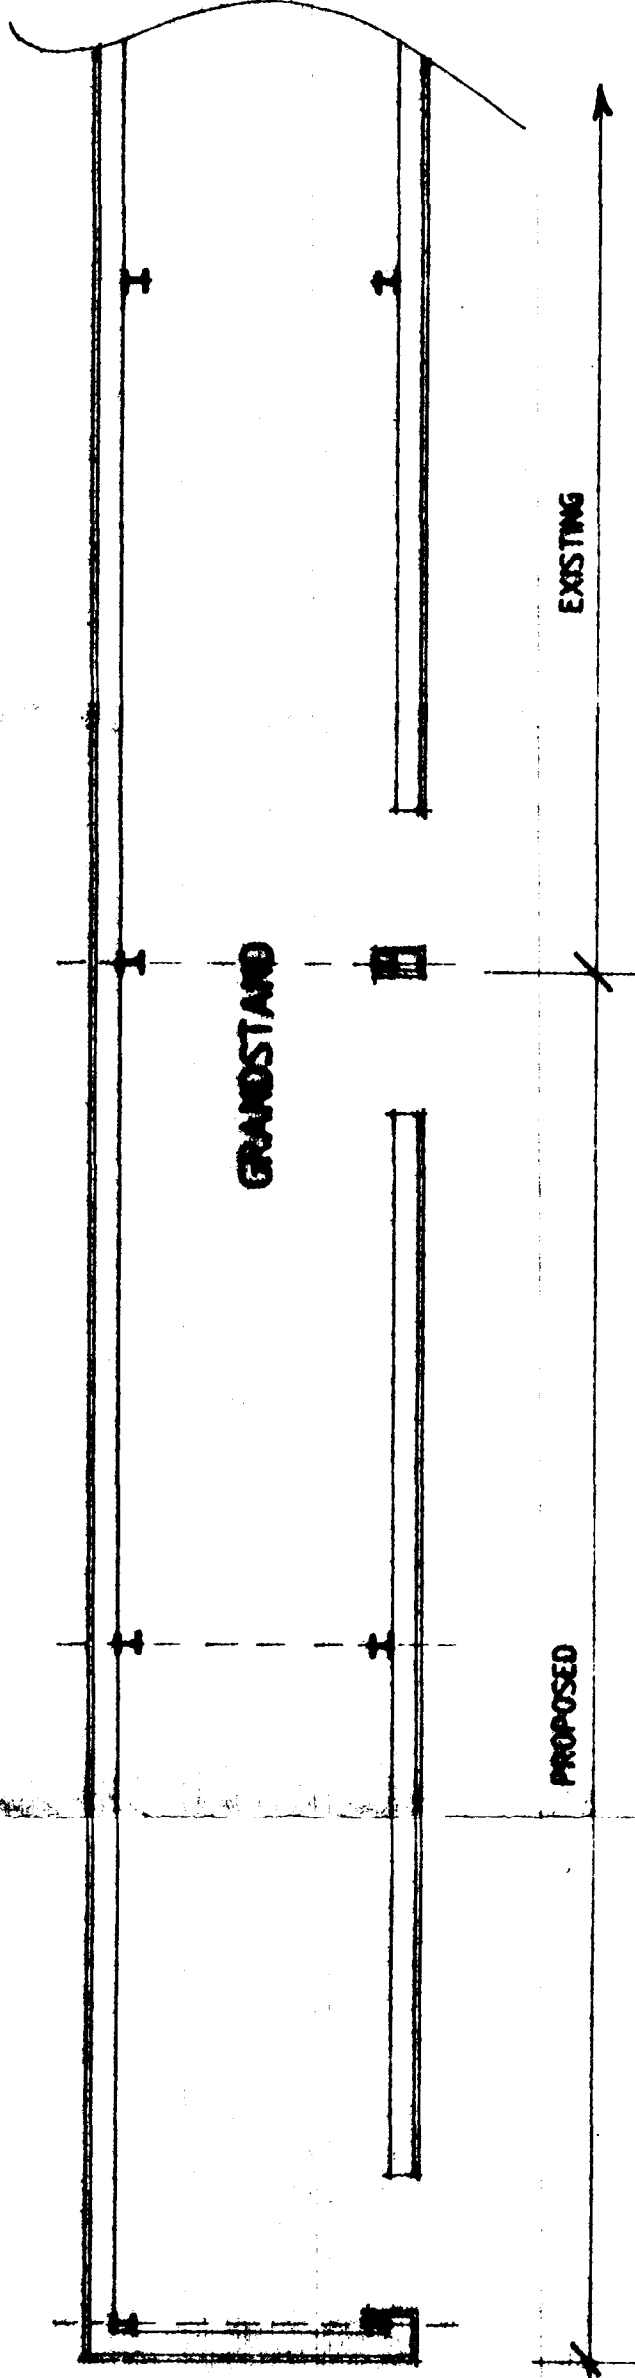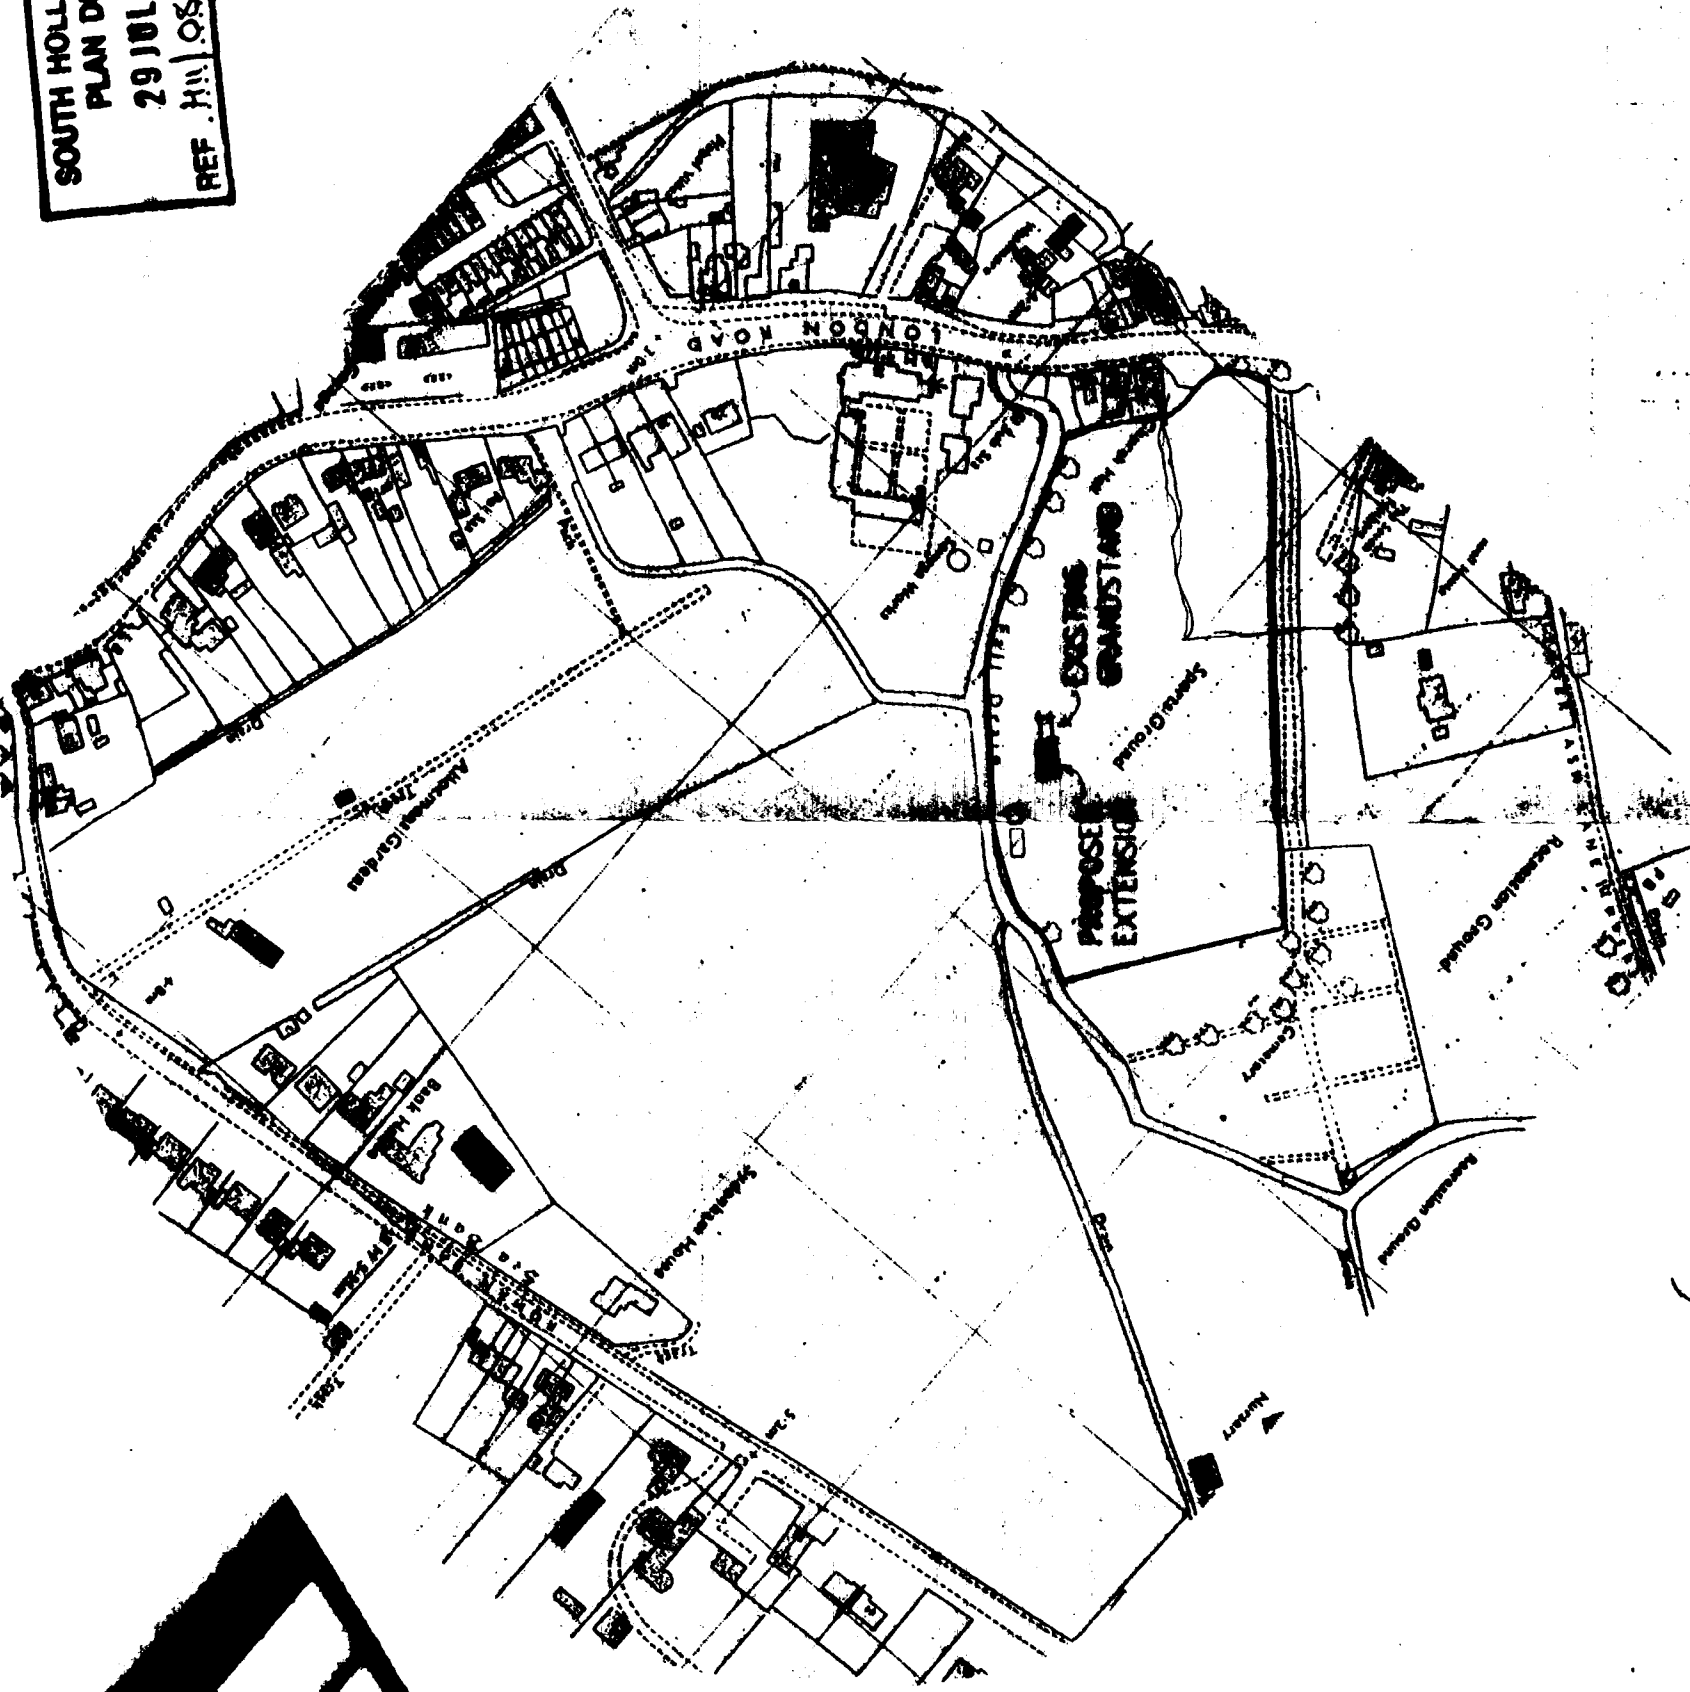

FLOOR PLAN

STATUS
DESIGN
4 PRICES STREET, HULLINGHAM, LINES. PE12 7BB 3

PROPOSED EXTENSION TO
EXISTING GRANDSTAND AT
LONG SUTTON ROAD, LONG SUTTON

FOR

LONG SUTTON FOOTBALL CLUB

150 12500 771000/1


JULY-92 B. GILMAN

Architectural Planning &
Building Design
Consultants


THIS DRG. TO BE READ IN CONJUNCTION WITH

LSFC/1519/78, ONE/4064, TWO/4064, THREE/4064, FOUR/4064


Notes and Remarks
In use with the main drawing.
This drawing is copyright and may not be reproduced without the written permission of the author. It is to be used for the purpose of the design only. It is not to be used for any other purpose.
The design is to be used for the purpose of the design only. It is not to be used for any other purpose.
All details shown on this drawing are to be used for the purpose of the design only. It is not to be used for any other purpose.
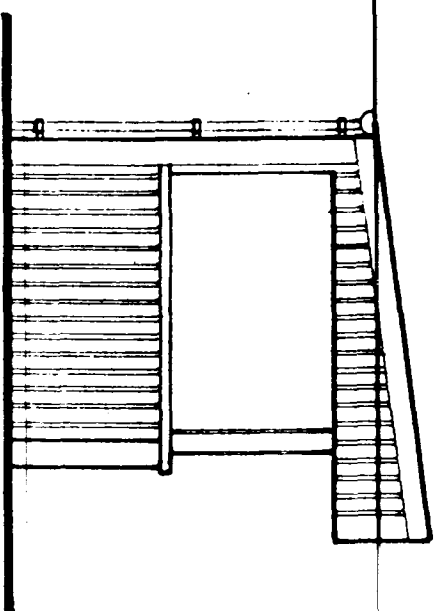


North East elevation

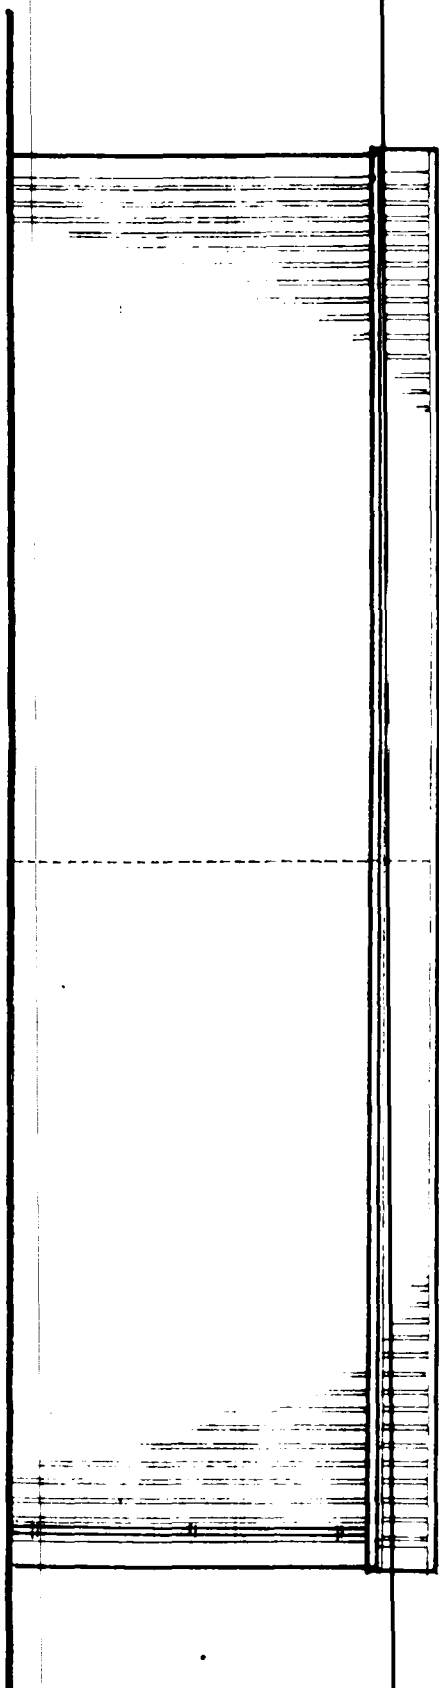


South East elevation

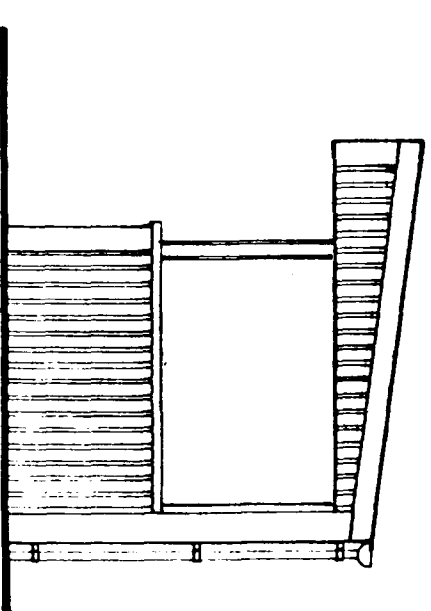

South West elevation

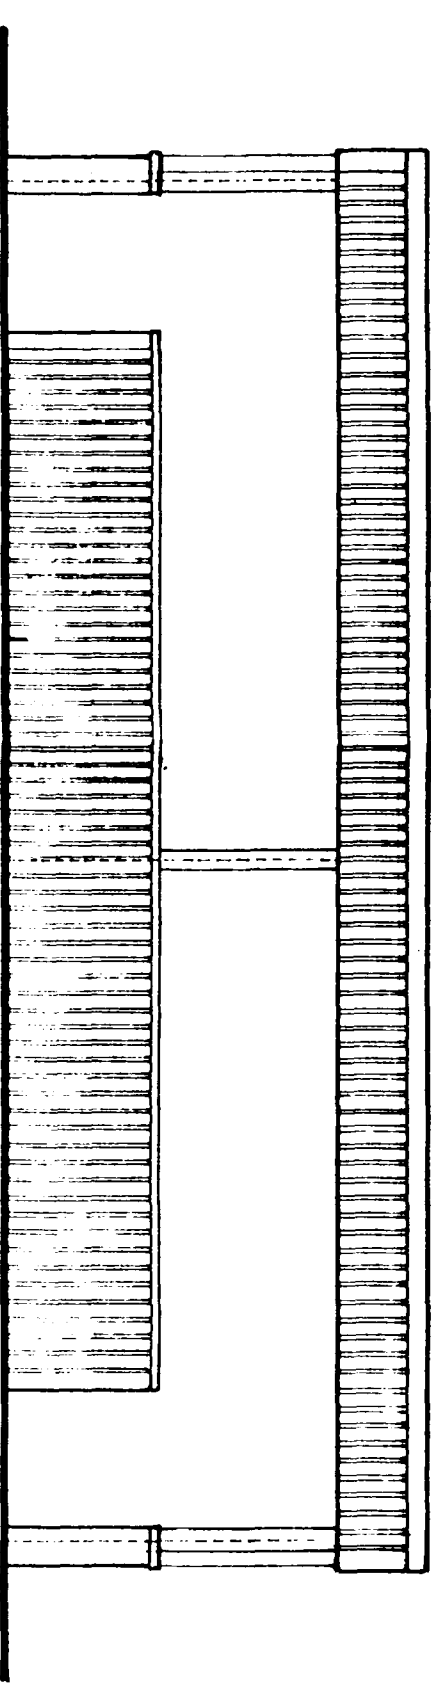

North West elevation

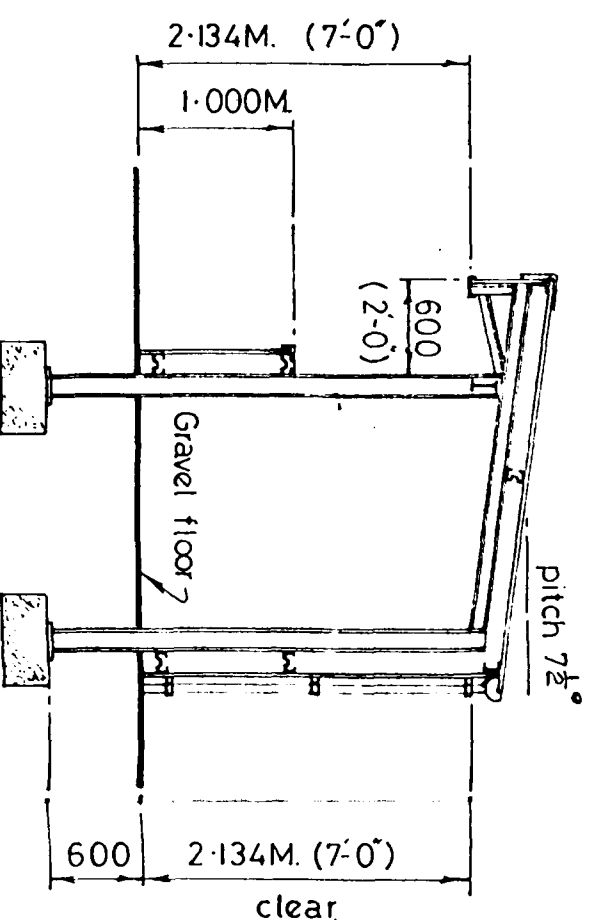


Section thro


Note: Foundations to specialist design and calculations.

note: s.w. to discharge to soakaway positioned min. of 5.000 M. away from any building.

NOTE: Plastic coated steel cladding (colour dark green) to all elevations and roof.

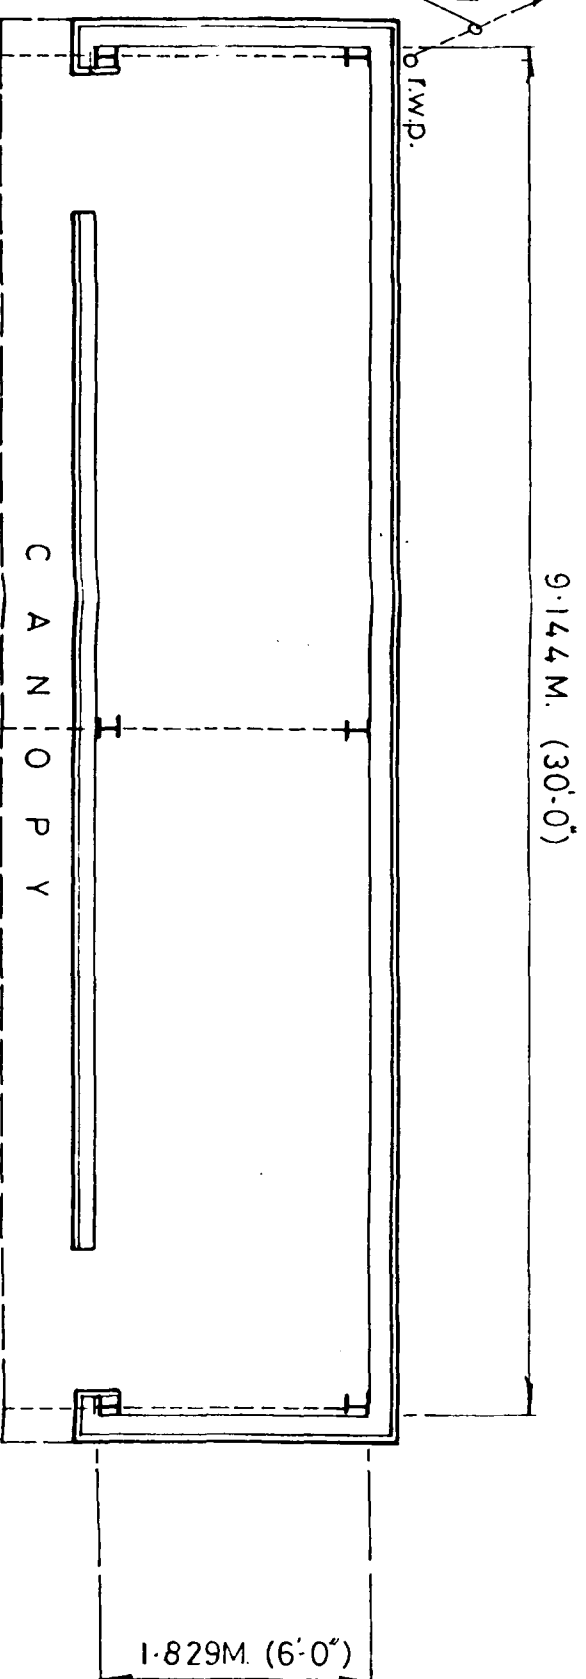

Plan view

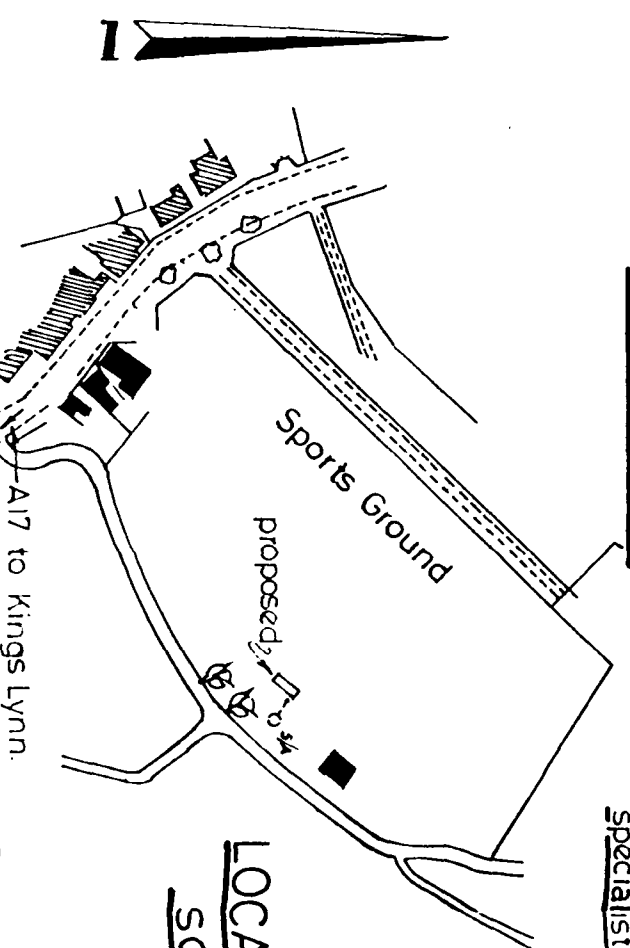

LOCATION PLAN
scale: 1:2500

NOTE: Plans to be read in conjunction with structural calculations for foundation sizes.

WARNING
THIS IS NOT A WORKING DRAWING. DESIGN AND SPECIFICATION CHECKS MUST BE CARRIED OUT BY THE CLIENT WITH HIS CONTRACTOR BEFORE ANY PART OF THE WORK IS COMMENCED, TO ENSURE THE CLIENTS REQUIREMENTS ARE SATISFIED.

DRAWING No. L.S.F.C./1519/2.B

D.A. GREEN & SONS Ltd.
HIGH ROAD

WHAPLODE
SPALDING, Lincs.,
PE12 6TL

Tel: HOLBEACH (0406) 370585

GENERAL NOTES

ALL HOLES TO BE DIA. FOR DIA. BOLTS EXCEPT WHERE NOTED.
ALL WELDING TO BE mm FILLET WELD - CONT. EXCEPT WHERE NOTED.

SOUTH
PLAN L.S.F.C.
29 JUL 1992
REF. 0813/92

B. Amendment to soakaway	MS.	7/4/86
A. Note added re reference to structural calcs for foundation sizes. Surface to soakaway in lieu of dyke	J.P.	26/3/86
REVISIONS	BY	DATE

DRAWING ISSUED TO					
F.	W.	SP.	A.	AP.	T.
SC.	LP.	RC.	CM.	SO.	ST.
S/BLAST					
PAINT					
REPAINT					
SCALE	1:50.				
COMP		DATE			
DRAWN	J.P.	DATE	22/1/86.		
CHKD.		DATE			

CLIENT
Long Sutton Football Club.

SITE
SPORTS GROUND-LONG SUTTON.
SPALDING..LINCOLNSHIRE.

DETAILS
Proposed Grandstand.

GREEN
STRUCTURAL

DRAWING No. L.S.F.C./1519/2.B