


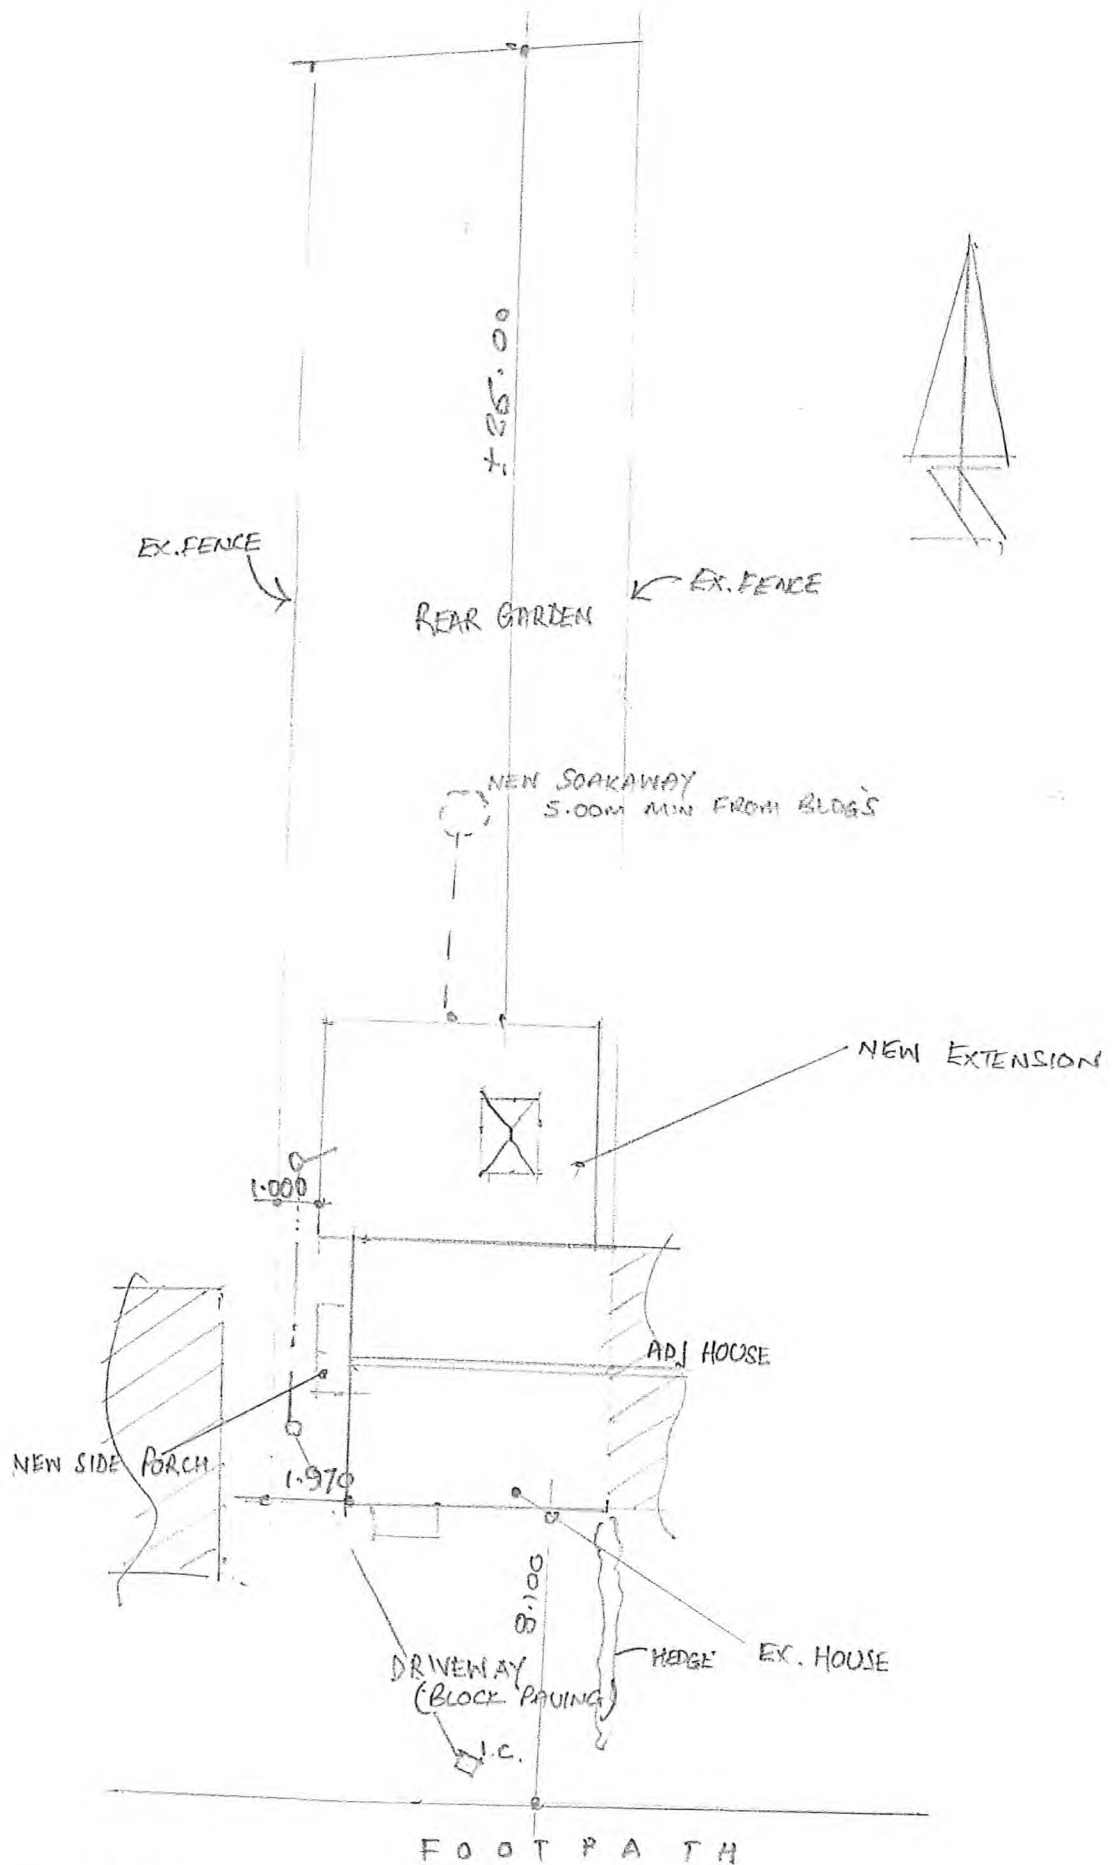

BLOCK PLAN
SCALE 1:200

DATE: SEPT 23
DRAW: DEL 02-23