
AMENDED PLAN

Ref. A1

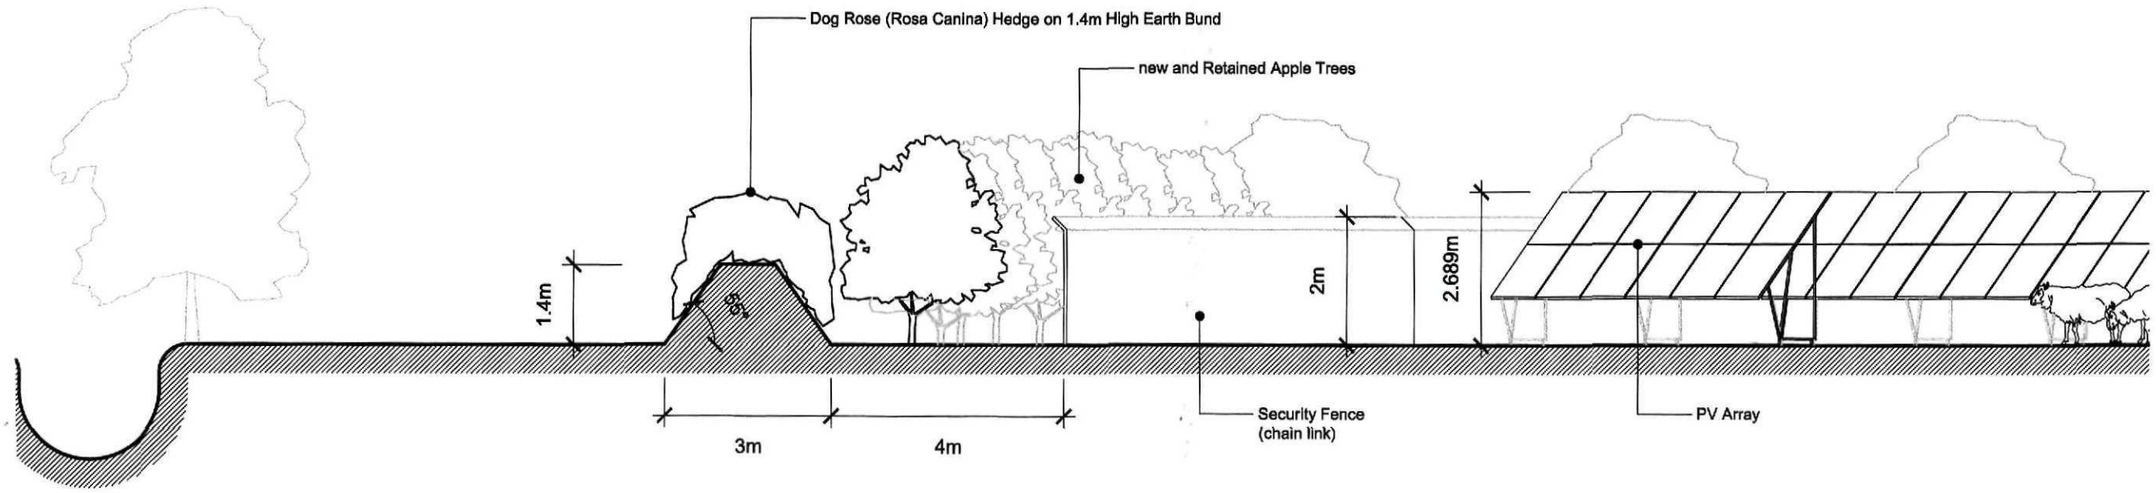

Section C-C

SHDC
Planning & Development
- 8 OCT 2010
D817-10

9 Hoddins Way, Long Sutton, Spalding, Lincs. PE12 9JB
Tel: (01406) 364 646
molsarch@searchitects.co.uk
www.searchitects.biz

LOCATION: The Butterfly & Wildlife Park, Long Sutton

SCALE: 1:50 @ A3

PROJECT: Proposed Solar Park

CLIENT: Moor Solar Ltd

REVISION

DRAWING: Site Section C-C @ Boundary (SW Perimeter)

DRAWING NO: 692.PB.05

DRAWN: JG | CHECKED: RE

DATE: 03.10.2010