




Section A-A

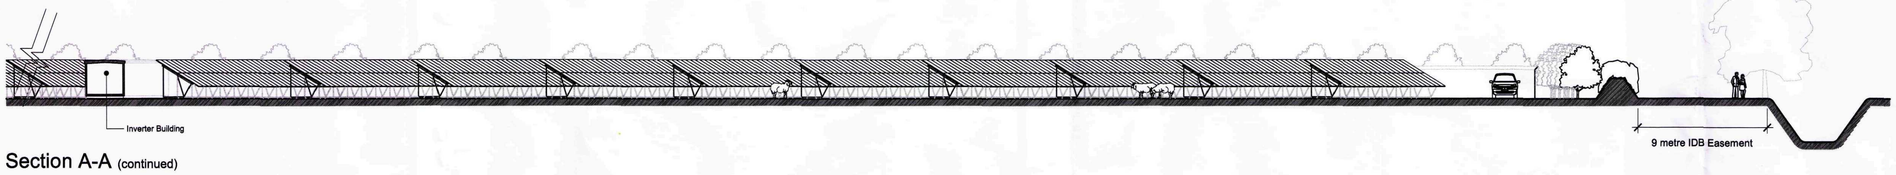

Section A-A (continued)

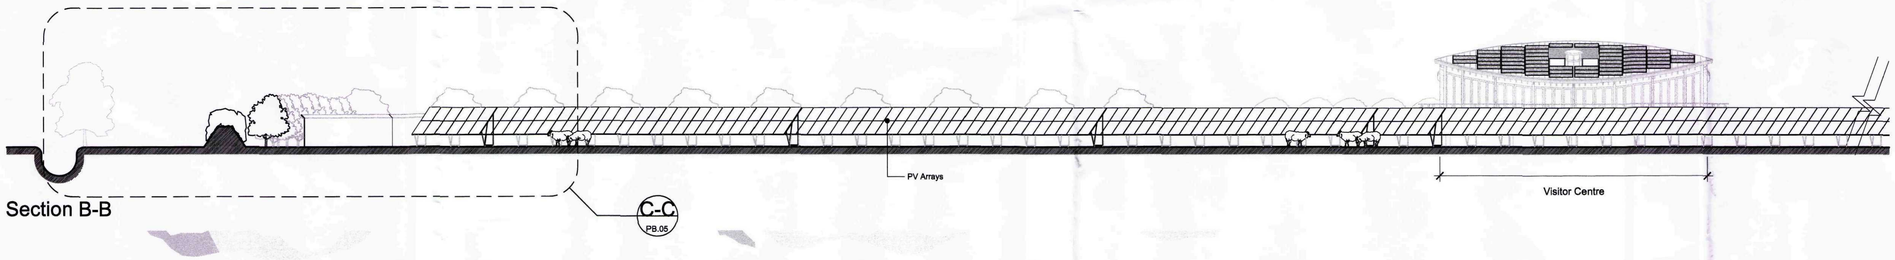

Section B-B

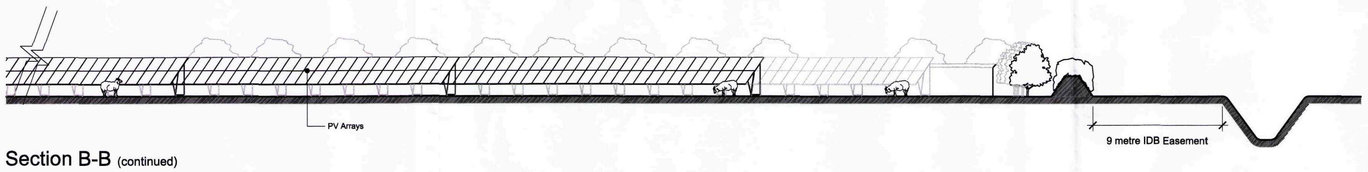

Section B-B (continued)

SHDC
Planning & Development
- 8 OCT 2010
Ref: 0217-10

AMENDED PLAN
Ref. A1

SEARCH ARCHITECTS
SUSTAINABLE ECOLOGICAL ARCHITECTURE LTD
9 Hoddins Way, Long Sutton, Spalding, Lincs. PE12 9JB
Tel: (01406) 364 646
Fax: (01406) 364 471
molearch@searcharchitects.co.uk
www.searcharchitects.biz

PROJECT
Proposed Solar Park

CLIENT
Moor Solar Ltd

LOCATION
The Butterfly & Wildlife Park, Long Sutton

SCALE
1:200 @ A1

THIS DRAWING IS THE COPYRIGHT OF THE ARCHITECT AND IS NOT TO BE REPRODUCED WITHOUT PRIOR PERMISSION
ALL DIMENSIONS ARE IN MILLIMETRES UNLESS NOTED OTHERWISE
WORK CONTRACTORS, DO NOT SCALE OFF THIS DRAWING FOR CONSTRUCTION PURPOSES

REVISION

A	Boundary Treatment Revised	
05.10.10		JG

DRAWING
Site Section

DRAWING NO.
692.PB.04

DRAWN JG | CHECKED RE

DATE
24.09.2010