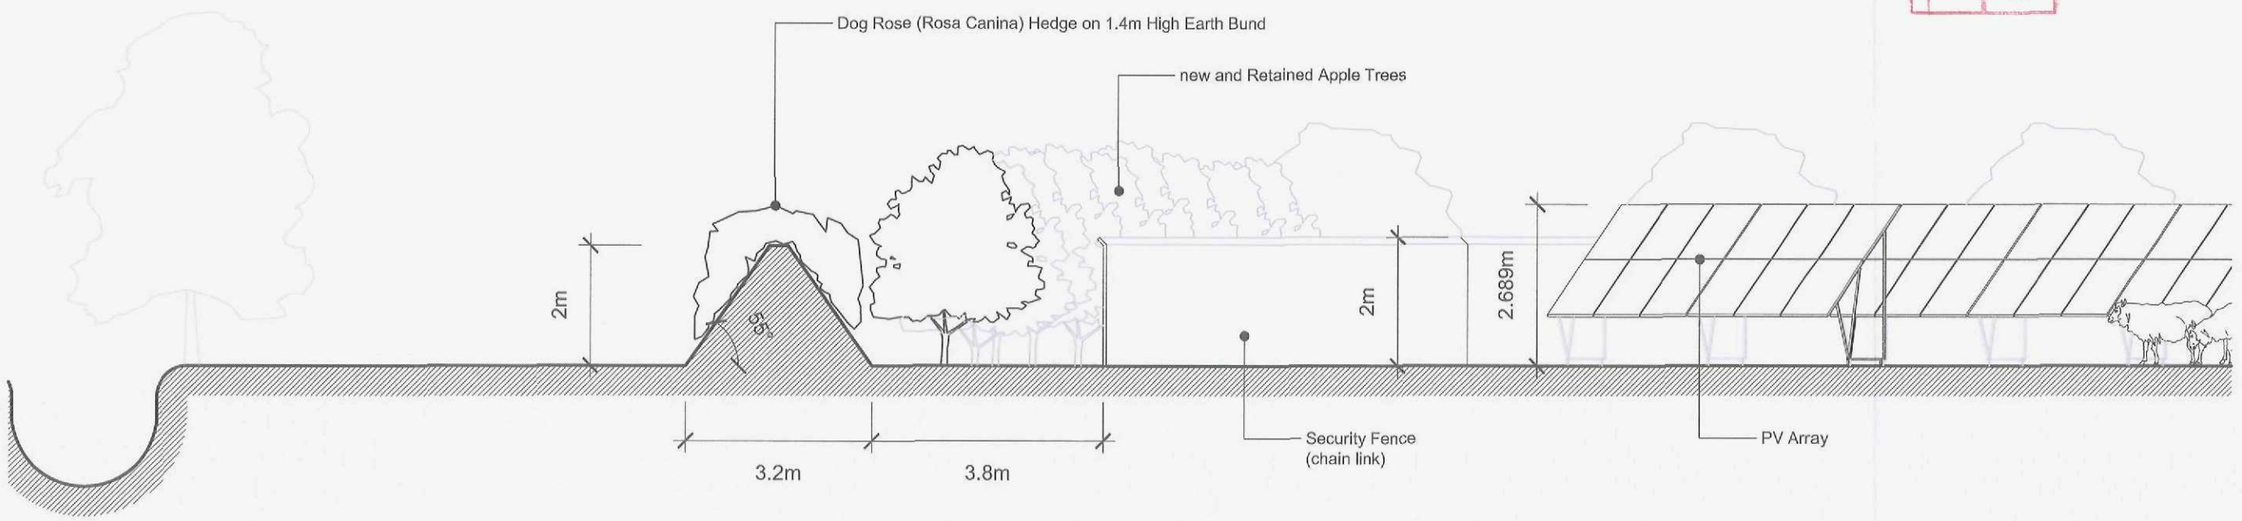


Section C-C

AMENDED PLAN
Ref A2

SHDC
Planning & Development
29 NOV 2010
Ref. 0817-10

SEARCH ARCHITECTS
9 Hoddins Way, Long Sutton, Spalding, Lincs. PE12 9JB
Tel: (01406) 364 646
molearch@searcharchitects.co.uk
www.searcharchitects.biz

LOCATION
The Butterfly & Wildlife Park, Long Sutton

PROJECT
Proposed Solar Park

CLIENT
Moor Solar Ltd

SCALE
1:50 @ A3

REVISION

J3	22.11.10	Removal of Visitor Centre
A		

DRAWING
Site Section C-C @ Boundary (SW Perimeter)

DRAWING NO.
692.PB.05

DRAWN JG | CHECKED RE

DATE
03.10.2010

THE NATURAL SWIMMING POOL
(Planning Approval H11-0724-09)

THE SOLAR PARK

THE BUTTERFLY & WILDLIFE PARK

Existing right of way to be used for Solar Park maintenance vehicles

Existing Overflow Car Parking Area

Existing Car Park

New Vehicular Access (Planning Approval H11-1658-07)

Coach Park

Tennis Courts

Drain

Def

RH

Little London

BACK LANE

Bend

Warehouse

Pond

Works

WOAD LANE

ROMAN BANK

QUEENSWAY

Peel Road

Cymbeline

The Maisys

Kenora

La Casetta

The Swallows

Coleman Court

Mistil

Sarah Windsor

= Coach Route

= Car Route (Including disabled)

= Solar Park Maintenance Access

= Pedestrian Route (including disabled via mobility buggy)

SHDC
Planning & Development
29 NOV 2010
Ref: 0817-10

AMENDED PLAN
Ref. A2

SEARCH ARCHITECTS
SUSTAINABLE REGIONAL ARCHITECTURE LTD
9 Hoddins Way, Long Sutton, Spalding, Lincs. PE12 9JB
Tel: (01406) 364 646
Fax: (01406) 364 471
mdearch@searchartchitects.co
www.searchartchitects.biz

LOCATION
The Butterfly & Wildlife Park, Long Sutton

SCALE
1:1250 @ A1

THIS DRAWING IS THE COPYRIGHT OF THE ARCHITECT AND IS NOT TO BE REPRODUCED WITHOUT PERMISSION AND TO BE RETURNED ON DEMAND.
ALL DIMENSIONS TO BE CHECKED ON SITE BEFORE WORK COMMENCES. DO NOT SCALE OFF THIS DRAWING FOR CONSTRUCTION PURPOSES.

PROJECT
Proposed Solar Park

CLIENT
Moor Solar Ltd

REVISION			
A	Access Road Realised	26.09.10	JG
B	Boundary Treatment Revised	03.10.10	JG
C	Realised Boundary to Access Track	26.10.10	JR
D	Removal of Visitors Centre	12.11.10	JR

DRAWING
Location Plan

DRAWING NO.
692.PL.01

DRAWN
JG

CHECKED
RE

DATE
24.09.2010

THE NATURAL SWIMMING POOL

(Planning Approval H11-0724-09)

THE BUTTERFLY & WILDLIFE PARK

Agricultural vehicle access to fields maintained

Drain

Existing right of way to be used for Solar Park maintenance

A

Gated Service entrance

9 metre easement to IDB drain

Service margin to Photovoltaic array's

Inverter House

2m high earth bunding to perimeter with Dog Rose (Rosa Canina) hedge

B

Maintenance area to dyke

Photovoltaic array's

Drain

9metre easement to IDB drain

2.0m high palisade security fence

Public Footpath

Agricultural vehicle access to fields maintained

Drain

KEY

Retained Trees

New Apple Trees (Selected Heritage Varieties)

SHDC
Planning & Development
2 9 NOV 2010
Ref: 0817-10

AMENDED PLAN
Ref. A2

REVISION				
A	Access Road Revised	29.09.10	JG
B	Boundary Treatment Revised	03.10.10	JG
C	Revised Boundary to Access Track	28.10.10	JR
D	Removal of Visitors Centre	12.11.10	JR

DRAWING: Site Layout
DRAWING NO: 692.PL.02
DRAWN: JG
CHECKED: RE
DATE: 24.09.2010

PROJECT: **Proposed Solar Park**

CLIENT: Moor Solar Ltd

SCALE: 1:500 @ A1

THIS DRAWING IS THE COPYRIGHT OF THE ARCHITECT AND IS NOT TO BE REPRODUCED WITHOUT PRIOR PERMISSION.


ALL DIMENSIONS AND PARTICULARS ARE TO BE CHECKED ON SITE BEFORE WORK COMMENCES. DO NOT SCALE OFF THIS DRAWING FOR CONSTRUCTION PURPOSES.

LOCATION: The Butterfly & Wildlife Park, Long Sutton


SEARCH ARCHITECTS
SUSTAINABLE ECOLOGICAL ARCHITECTURE LTD

9 Hoddins Way, Long Sutton, Spalding, Lincs. PE12 9JB

Tel: (01406) 364 646
Fax: (01406) 364 471
molearch@searcharchitects.co.uk
www.searcharchitects.biz

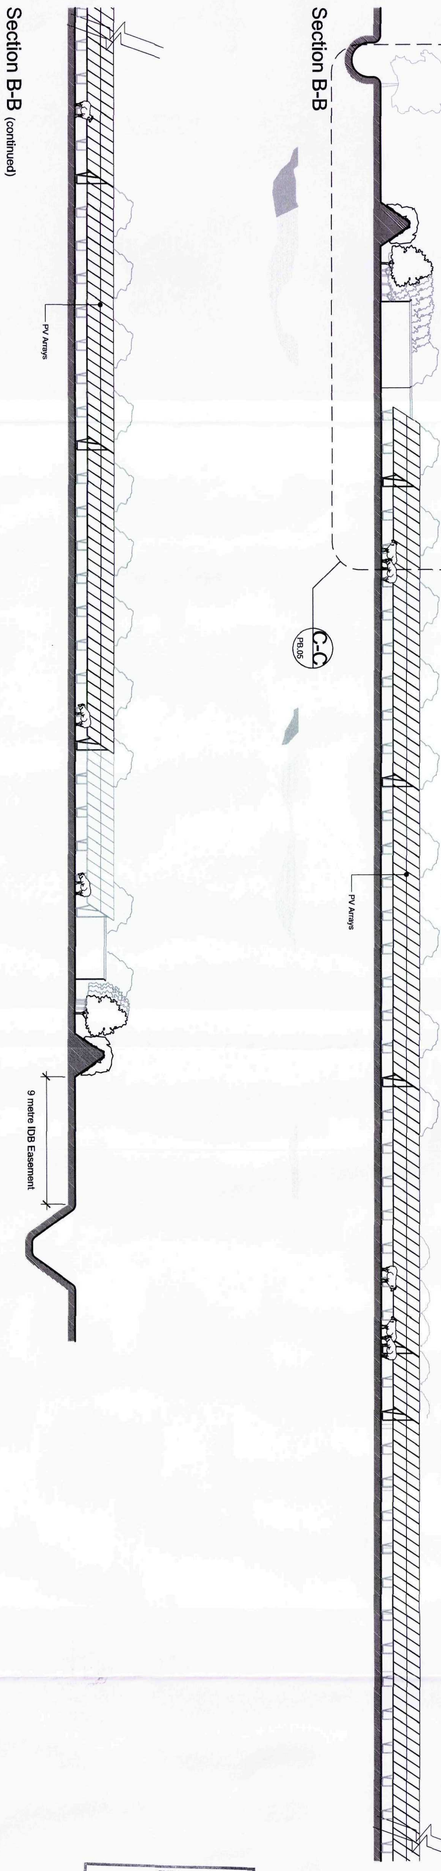

Section A-A

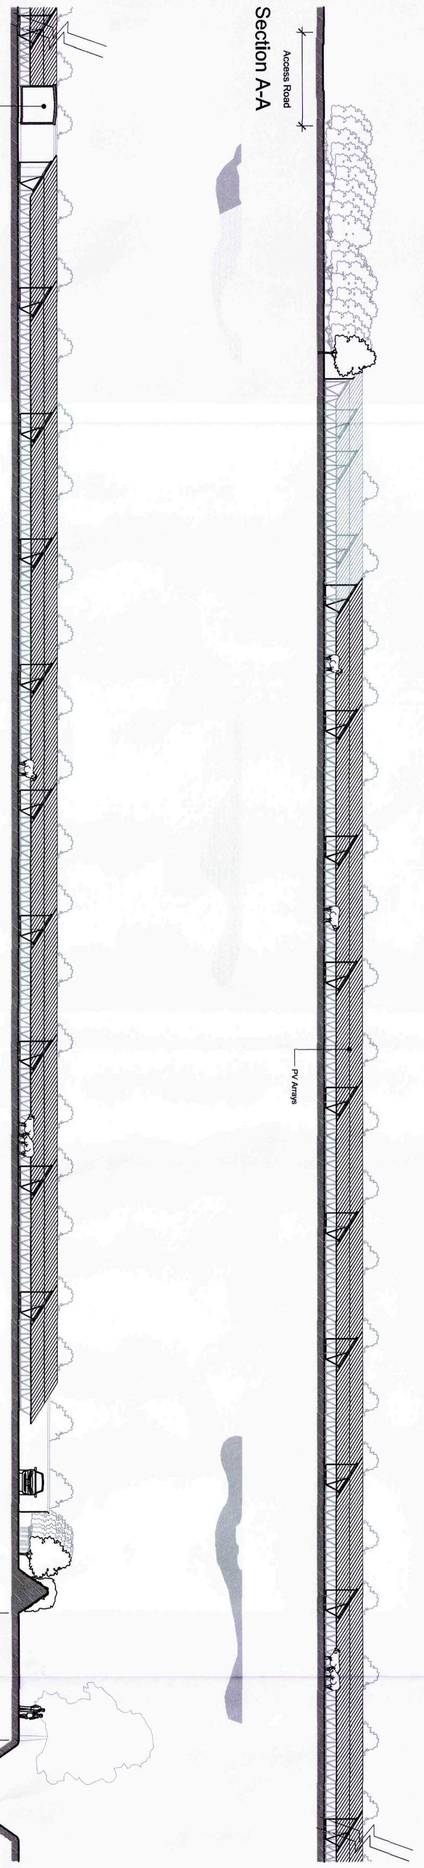

Section A-A (continued)

Section B-B

Section B-B (continued)

SHDC
Planning & Development
2 9 NOV 2010
Ref: 0817-10

AMENDED PLAN
Ref. A2

A	Boundary Treatment Revised	05.10.10	JG	REVISION
B	Removal of Visitor Centre	12.11.10	JG	

DRAWING: Site Section
DRAWING NO.: 692.PB.04
DRAWN: JG
CHECKED: RE
DATE: 24.09.2010

PROJECT
Proposed Solar Park

CLIENT
Moor Solar Ltd

SCALE
1:200 @ A1

THIS DRAWING IS THE COPYRIGHT OF THE ARCHITECT AND IS NOT TO BE REPRODUCED WITHOUT PRIOR PERMISSION.

ALL DIMENSIONS AND PARTICULARS ARE TO BE CHECKED ON SITE BEFORE WORK COMMENCES. DO NOT SCALE OFF THIS DRAWING FOR CONSTRUCTION PURPOSES.

LOCATION
The Butterfly & Wildlife Park, Long Sutton

SEARCH ARCHITECTS
SUSTAINABLE ECOLOGICAL ARCHITECTURE LTD
9 Hoddins Way, Long Sutton, Spalding, Lincs. PE12 9JB
Tel: (01406) 364 646
Fax: (01406) 364 471
molearch@searcharchitects.co.uk
www.searcharchitects.biz