




Section A-A

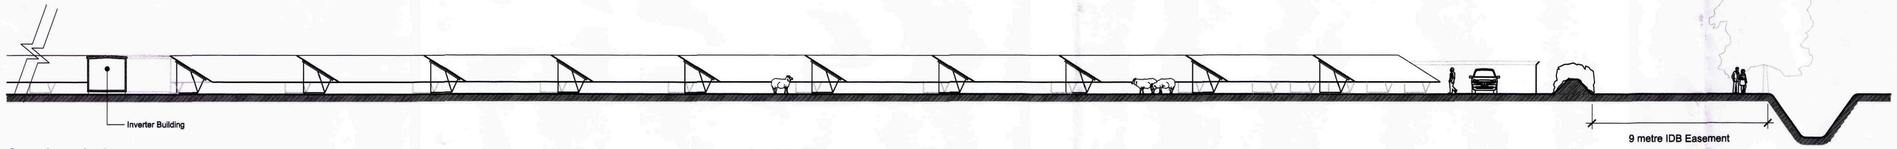

Section A-A (continued)

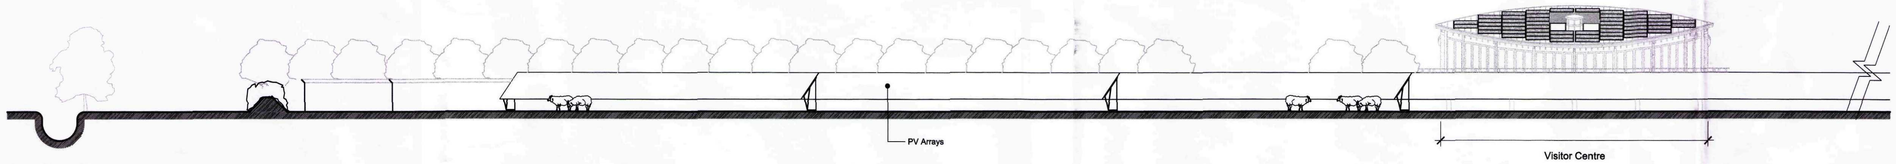

Section B-B

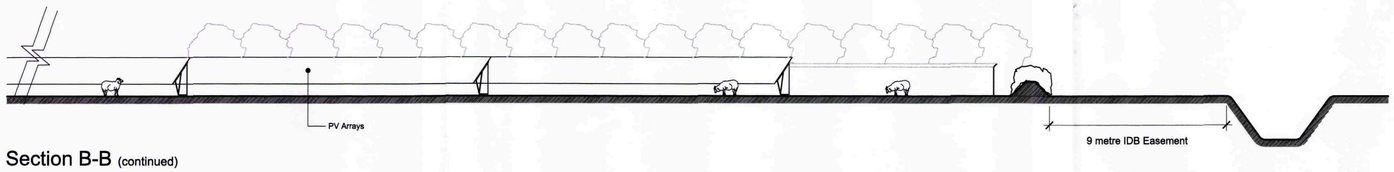

Section B-B (continued)

SDDC
Planning & Development
29 SEP 2010
Ref: 0910

89 Gedney Road, Long Sutton, Spalding, Lincs. PE12 9JU
Tel: (01406) 364 646
Fax: (01406) 364 471
molearch@searcharchitects.co.uk
www.searcharchitects.biz
SEARCH ARCHITECTS
SUSTAINABLE ECOLOGICAL ARCHITECTURE LTD

PROJECT
Proposed Solar Park

CLIENT
Moor Solar Ltd

LOCATION
The Butterfly & Wildlife Park, Long Sutton

SCALE
1:200 @ A1

THIS DRAWING IS THE COPYRIGHT OF THE ARCHITECT AND IS NOT TO BE REPRODUCED WITHOUT PERMISSION.
ALL DIMENSIONS AND PARTICULARS ARE TO BE CHECKED ON SITE BEFORE WORK COMMENCES. DO NOT SCALE OFF THIS DRAWING FOR CONSTRUCTION PURPOSES.

REVISION

DRAWING
Site Section

DRAWING NO.
692.PB.04

DRAWN JG | CHECKED RE

DATE
24.09.2010