
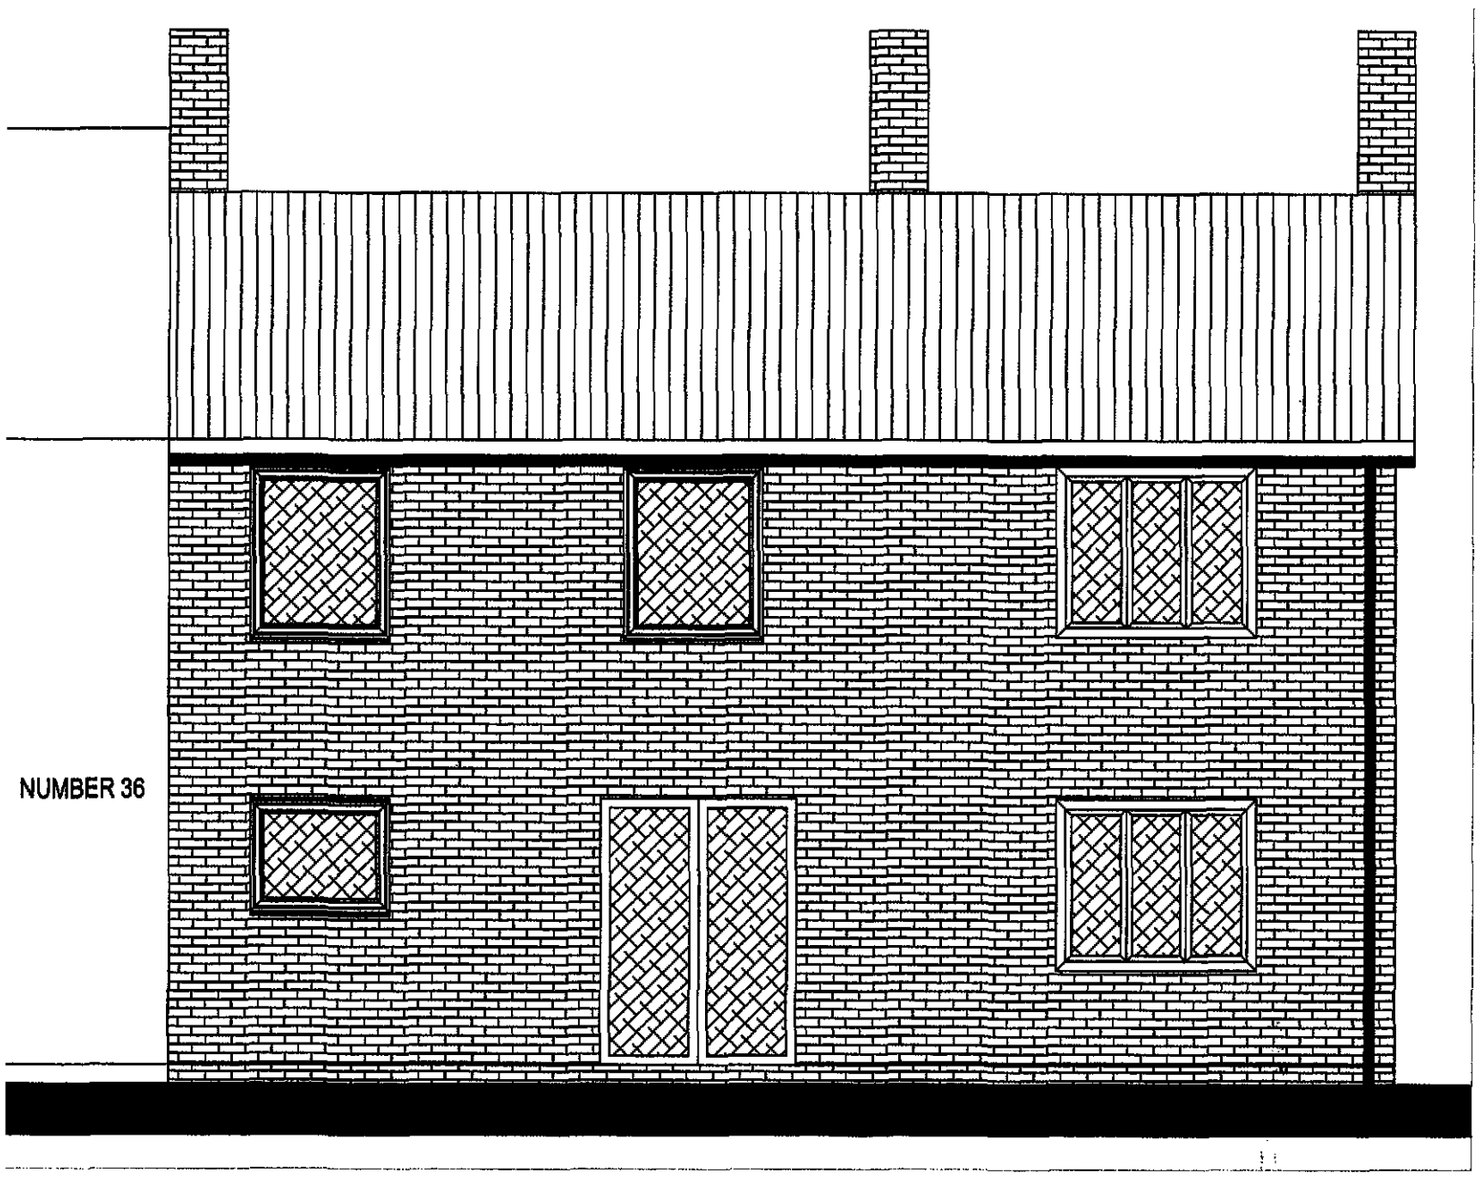


EXISTING REAR ELEVATION 1:50

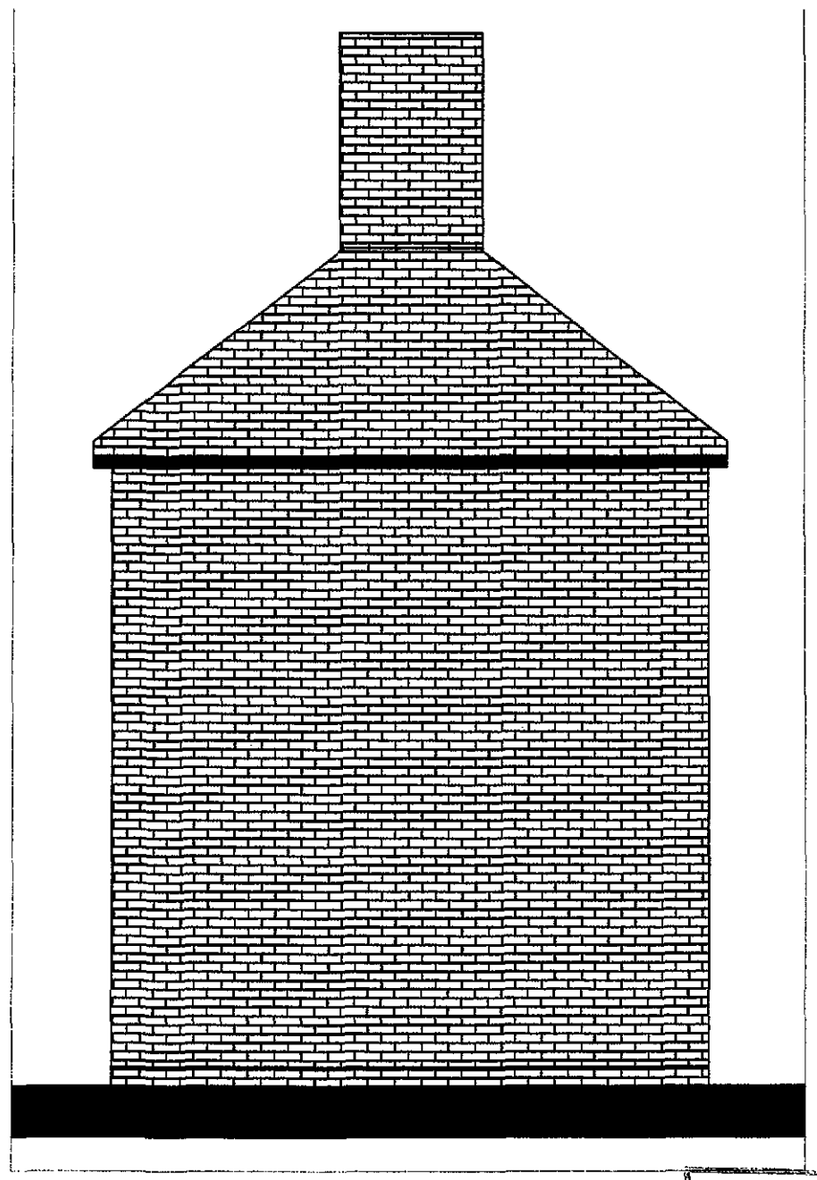


EXISTING SIDE ELEVATION 1:50


SHDC
Planning & Development
- 1 OCT 2010
Ref: 0825-10

PROPOSED CONSERVATORY TO 38 WOAD LANE, LONG SUTTON, PE12 9EW. MR & MRS CHAPMAN

ELEVS/ 001
SEPTEMBER 2010

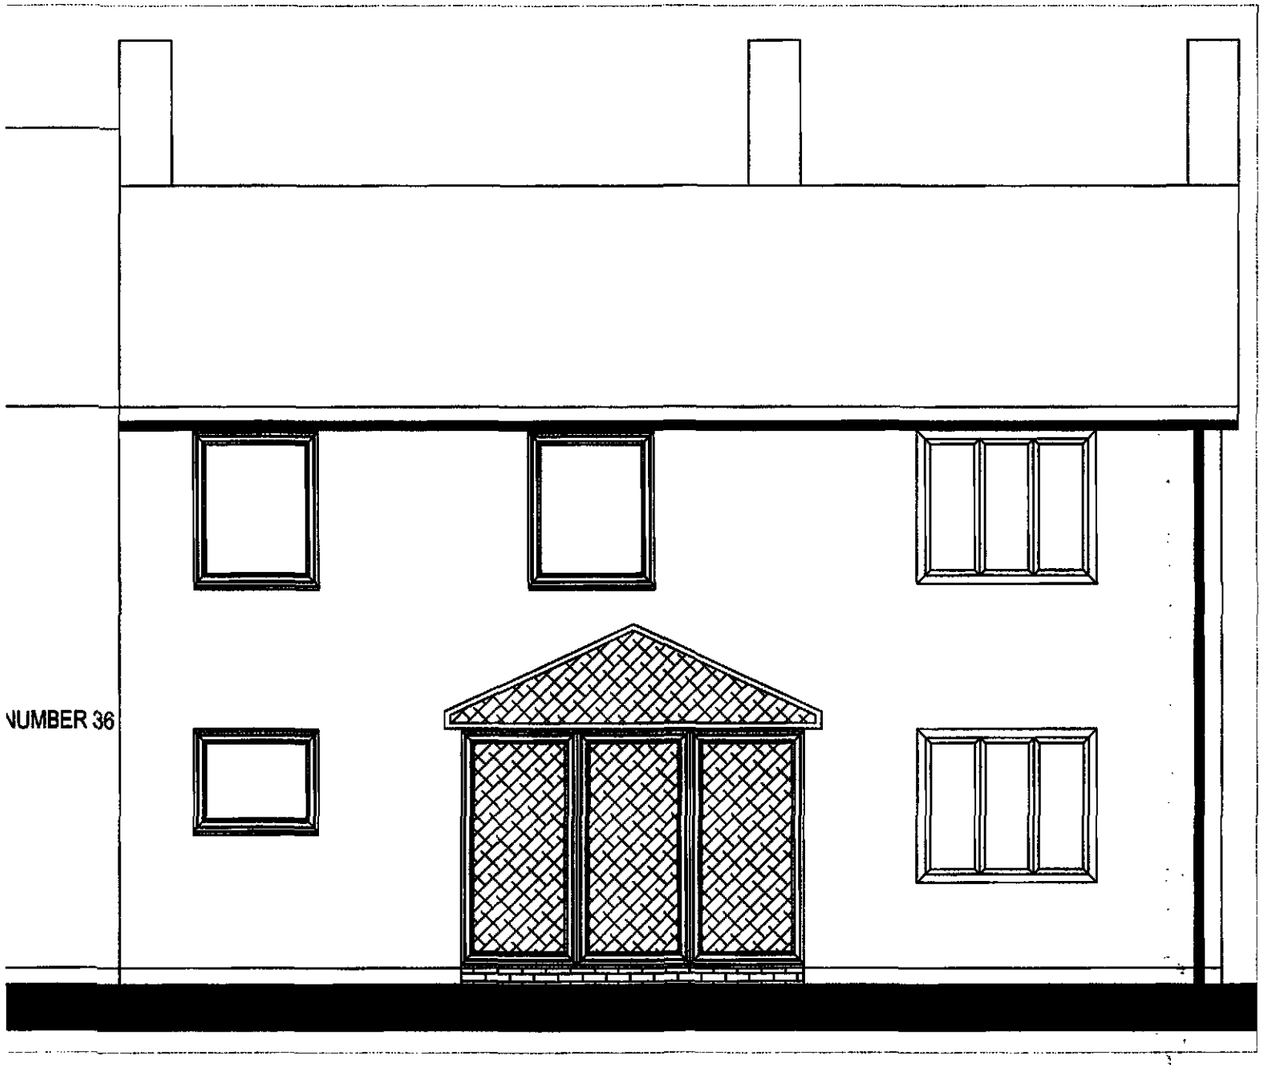

PROPOSED REAR ELEVATION 1:50

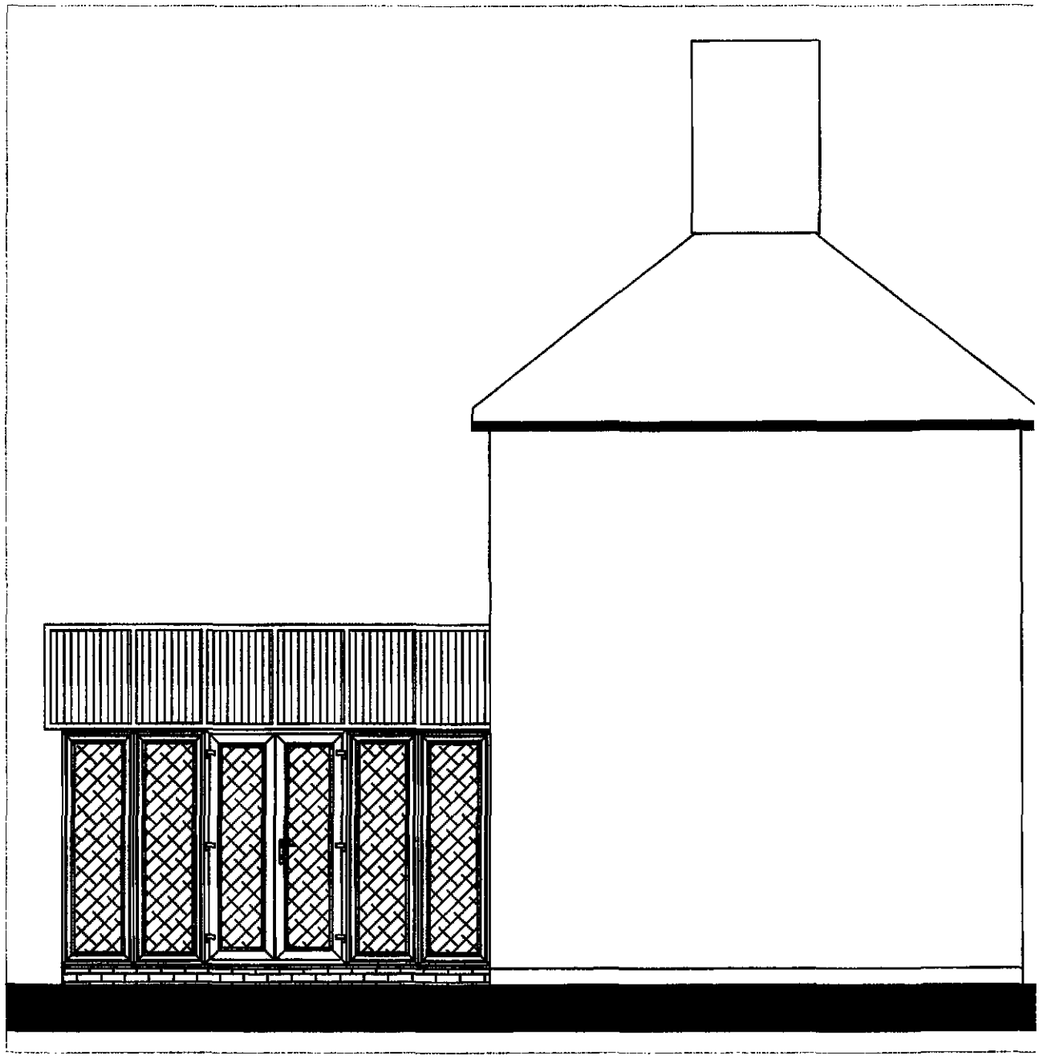


PROPOSED SIDE ELEVATION 1:50

SHDC
Planning & Development
- 1 OCT 2010
Ref: 0825-1C

PROPOSED CONSERVATORY TO 38 WOAD LANE, LONG SUTTON, PE12 9EW. MR & MRS CHAPMAN

ELEVS/ 002
SEPTEMBER 2010

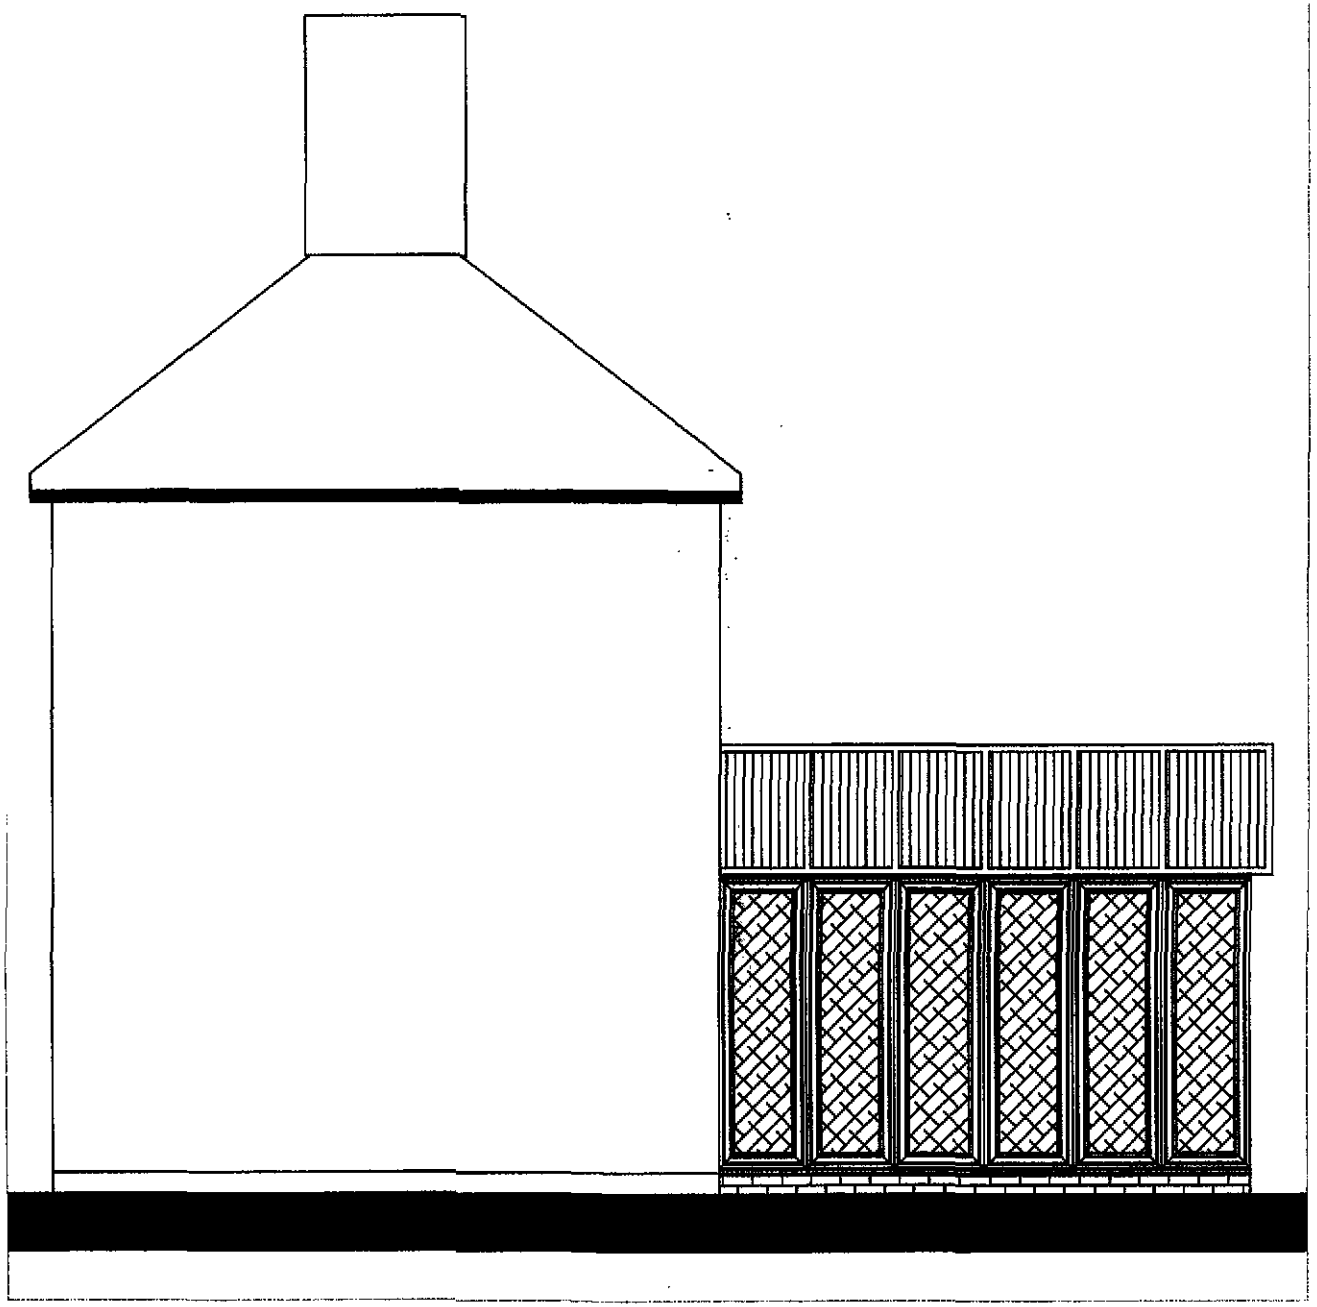


PROPOSED SIDE ELEVATION 1:50

SHDC
Planning & Development
- 1 OCT 2010
Ref: 0825-10


PROPOSED CONSERVATORY TO 38 WOAD LANE, LONG SUTTON, PE12 9EW. MR & MRS CHAPMAN


ELEVS/ 003
SEPTEMBER 2010

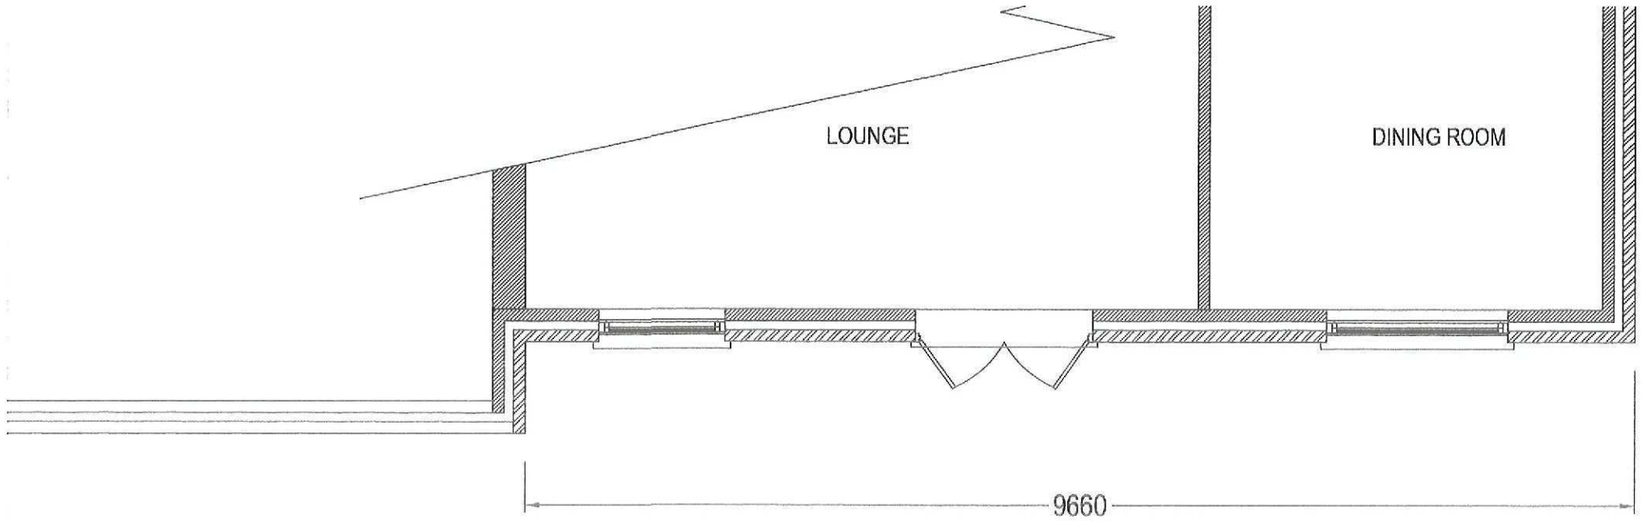


PART EXISTING FLOOR PLAN 1:50

PART PROPOSED FLOOR PLAN 1:50

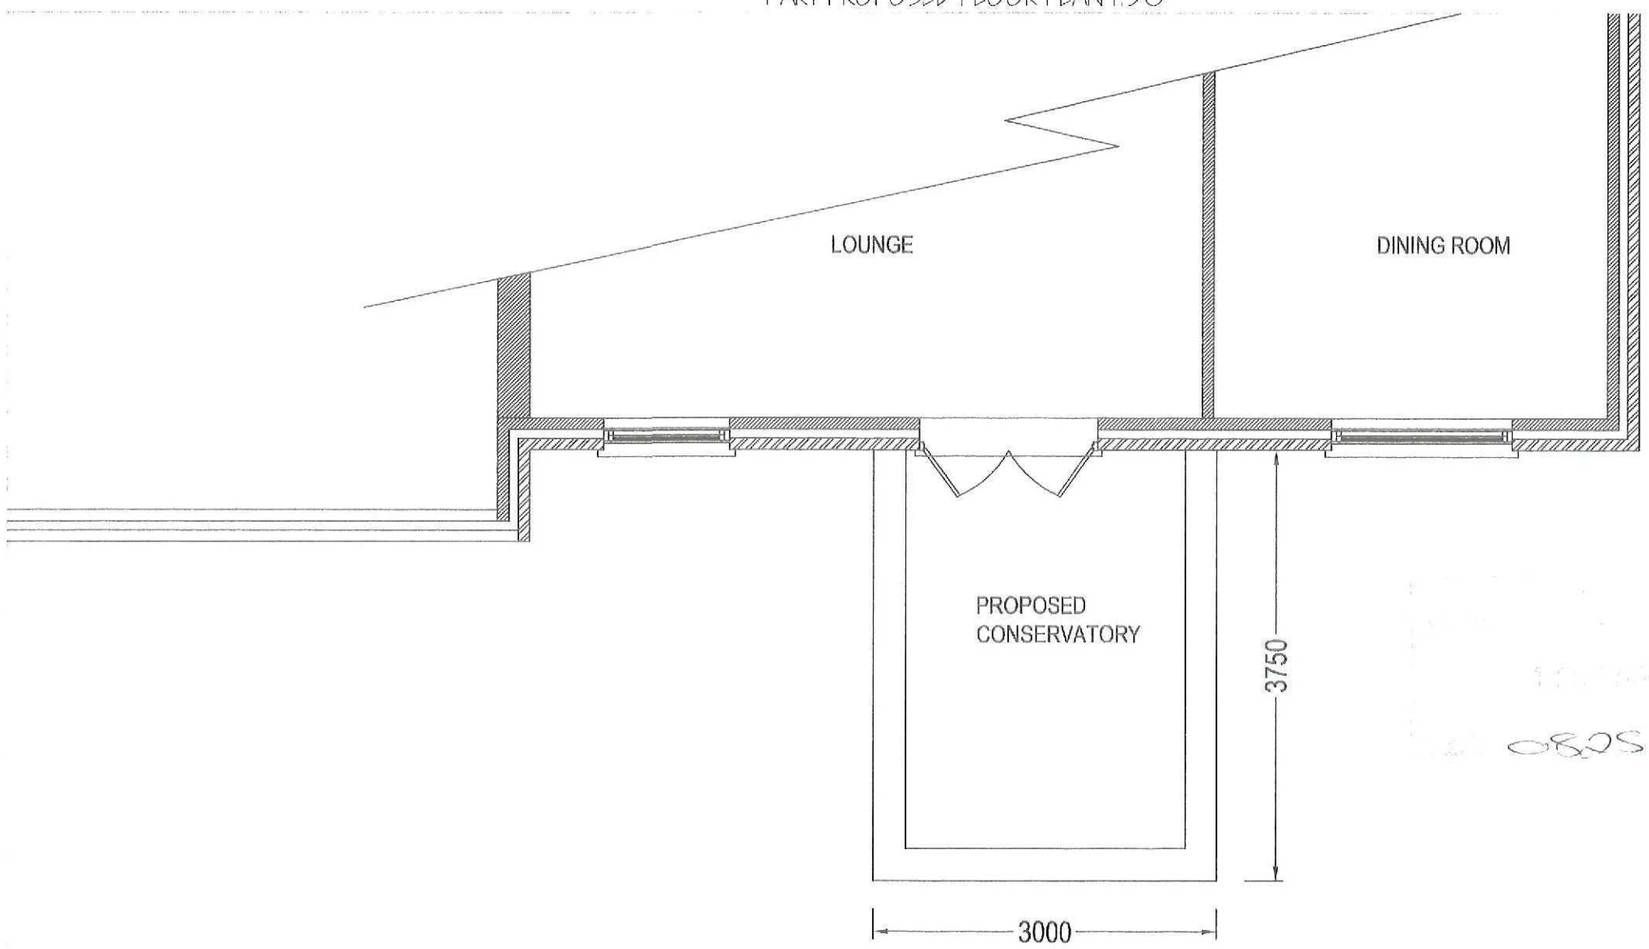

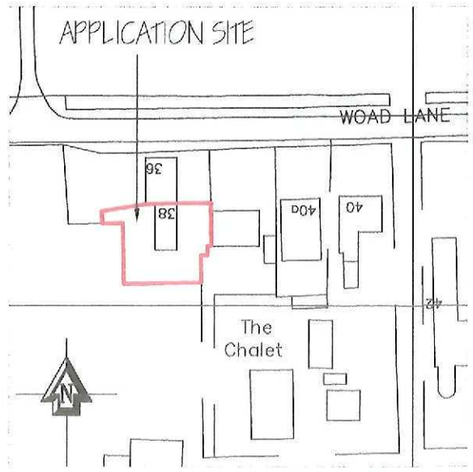

SITE LOCATION PLAN 1:1250

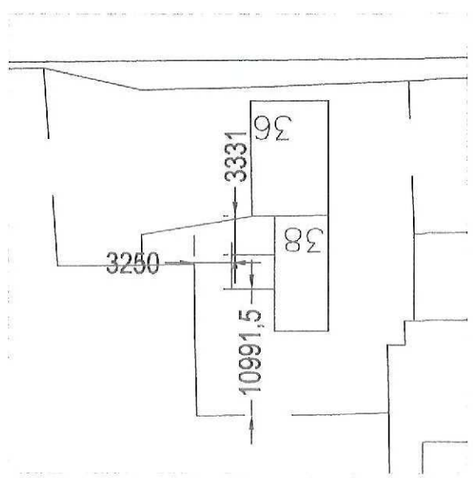

BLOCK PLAN 1:500

PROPOSED CONSERVATORY TO 38 WOAD LANE, LONG SUTTON, PE12 9EW. MR & MRS CHAPMAN

PLANS/ 001
SEPTEMBER 2010