


Location Plan

Site Address: L C Packaging Uk Ltd, L C Packaging Uk Ltd, Bridge Road, Long Sutton, Spalding, PE12 9EF

Date Produced: 01-Oct-2024

Scale: 1:1250 @A3

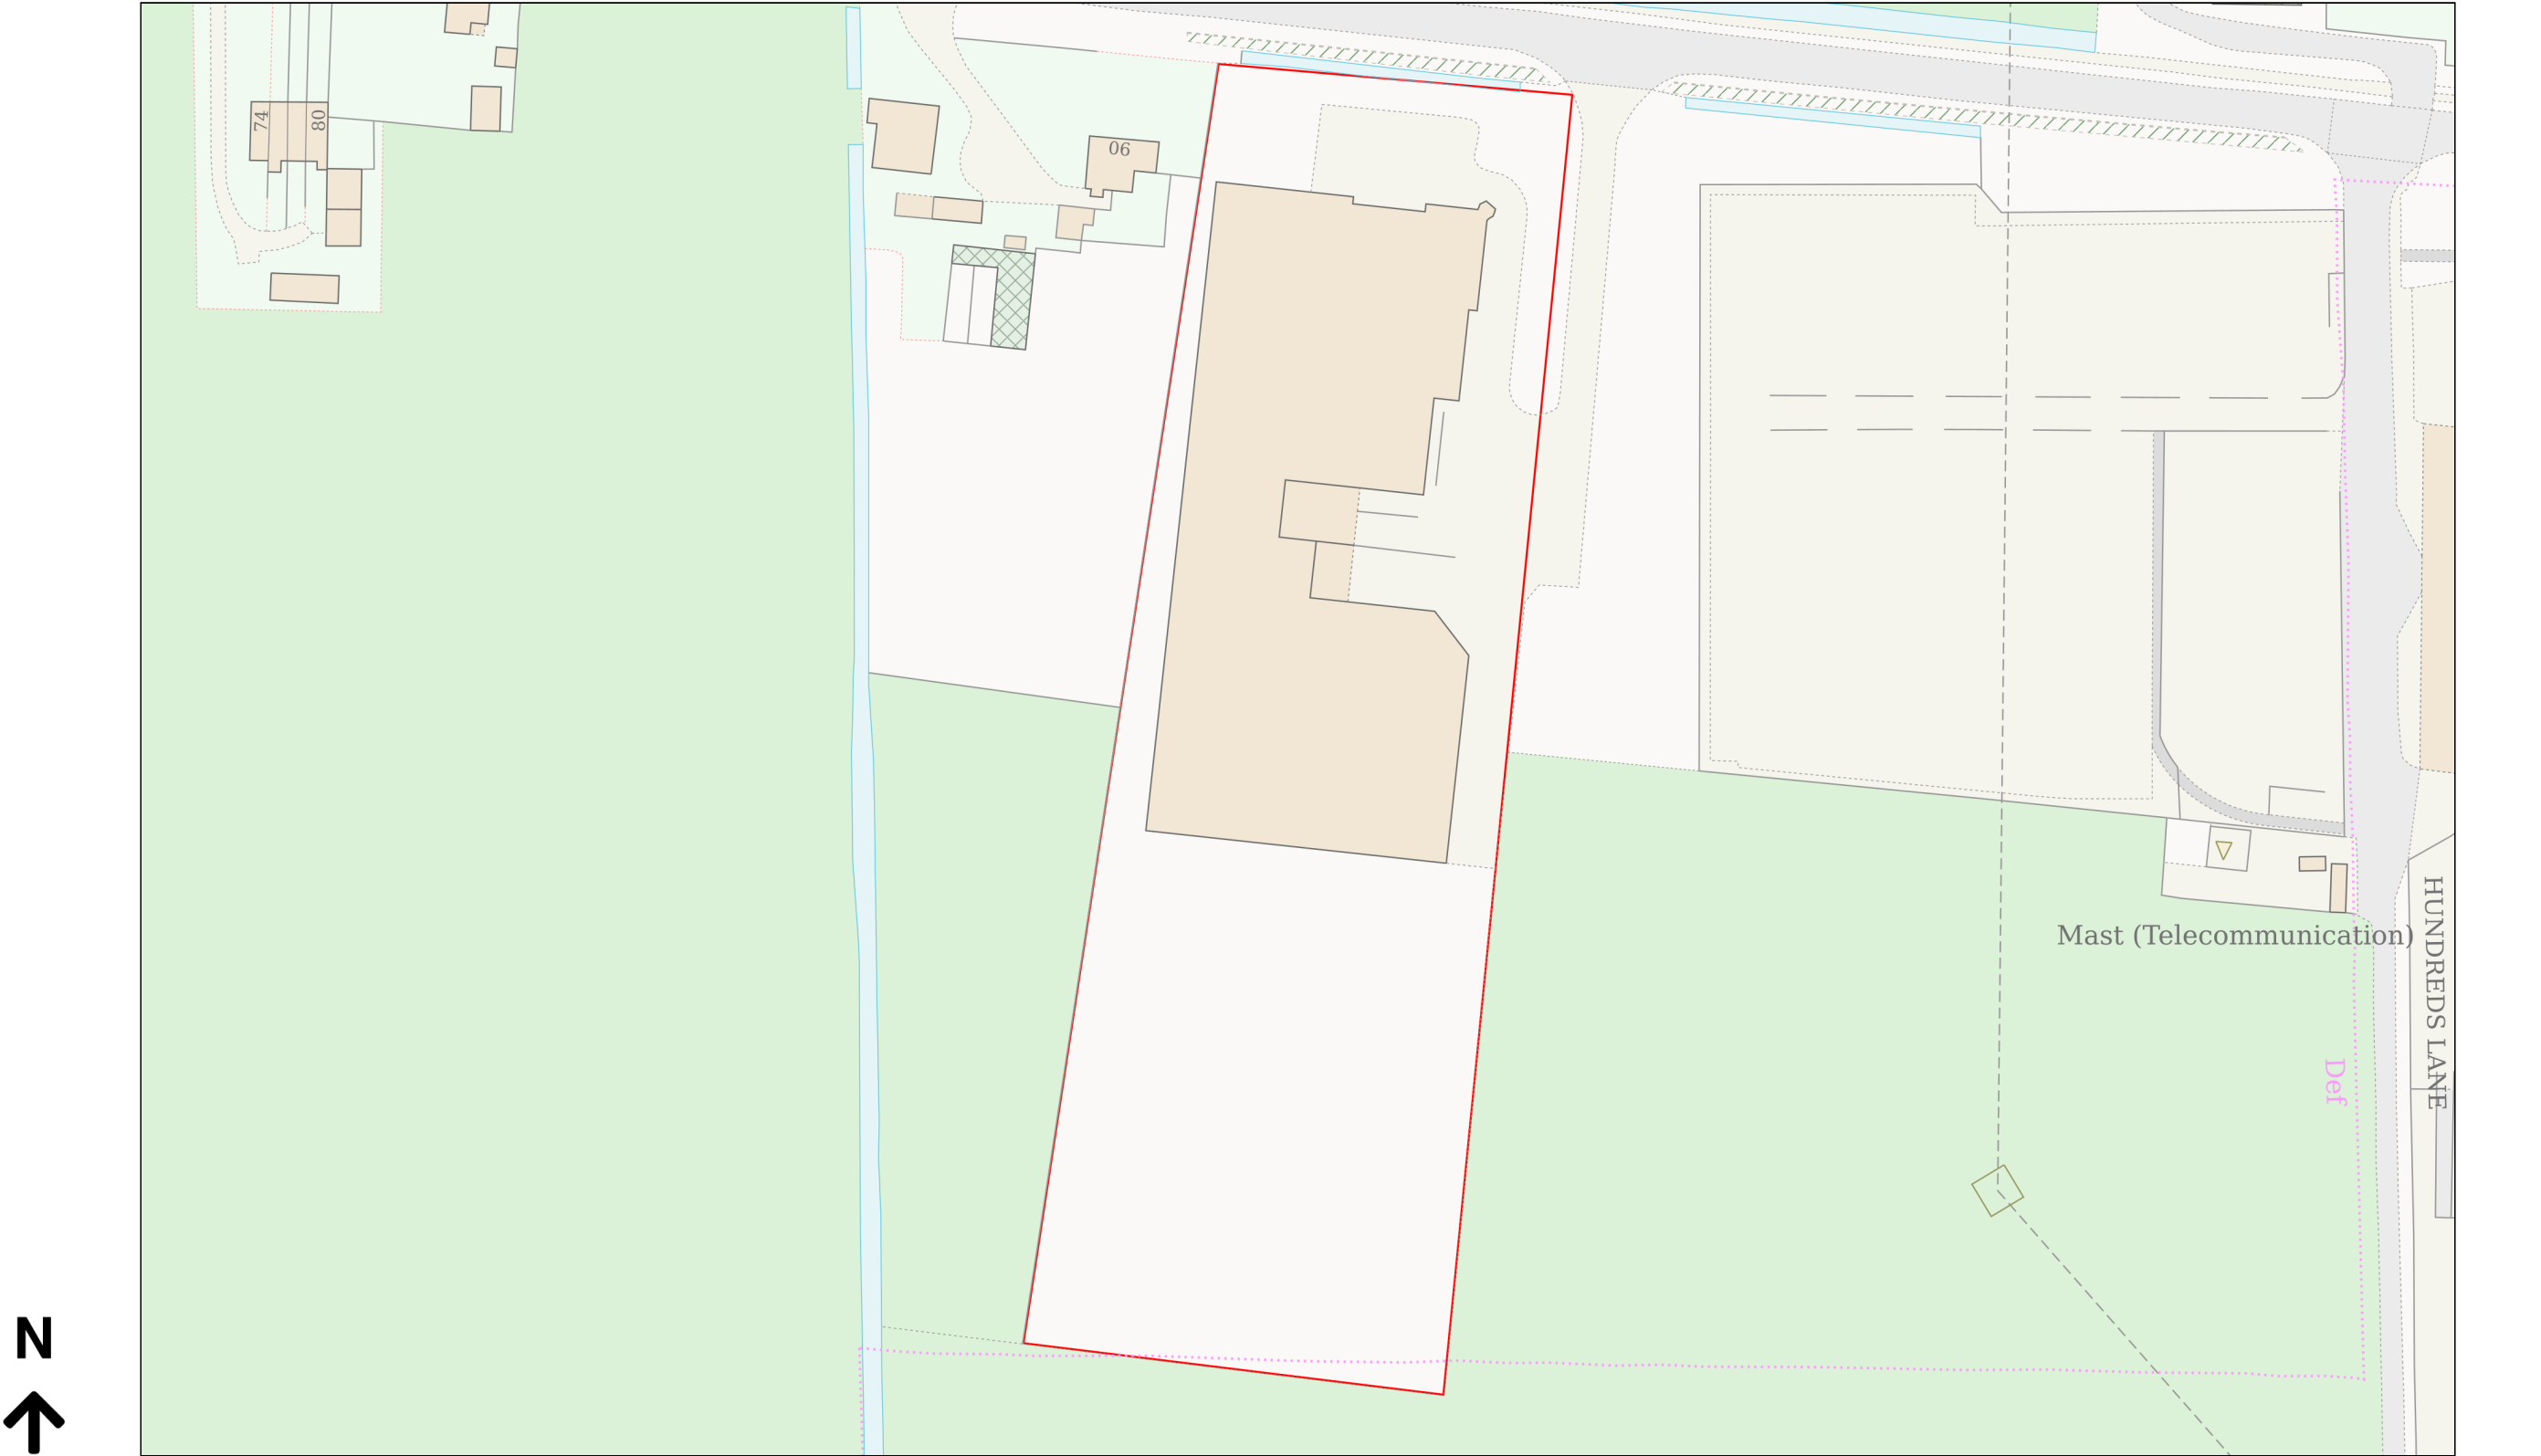

Planning Portal Reference: PP-13450126v1

