




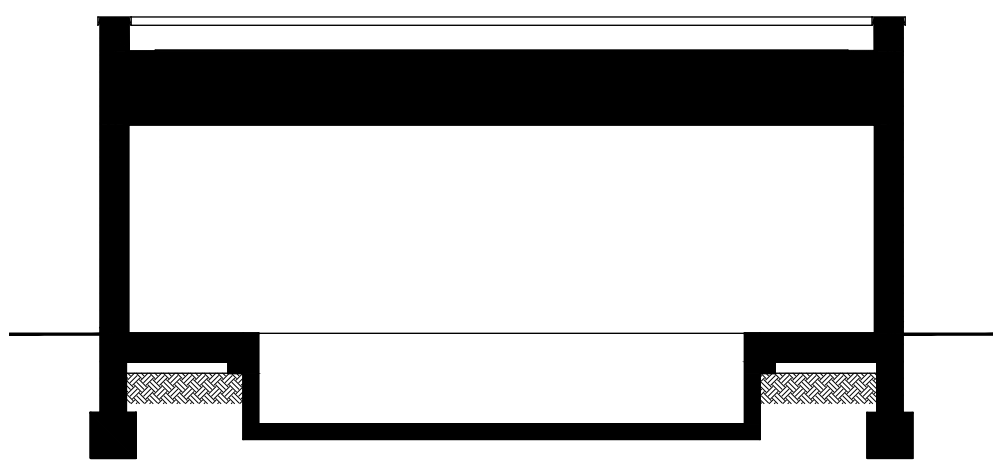


Section A-A

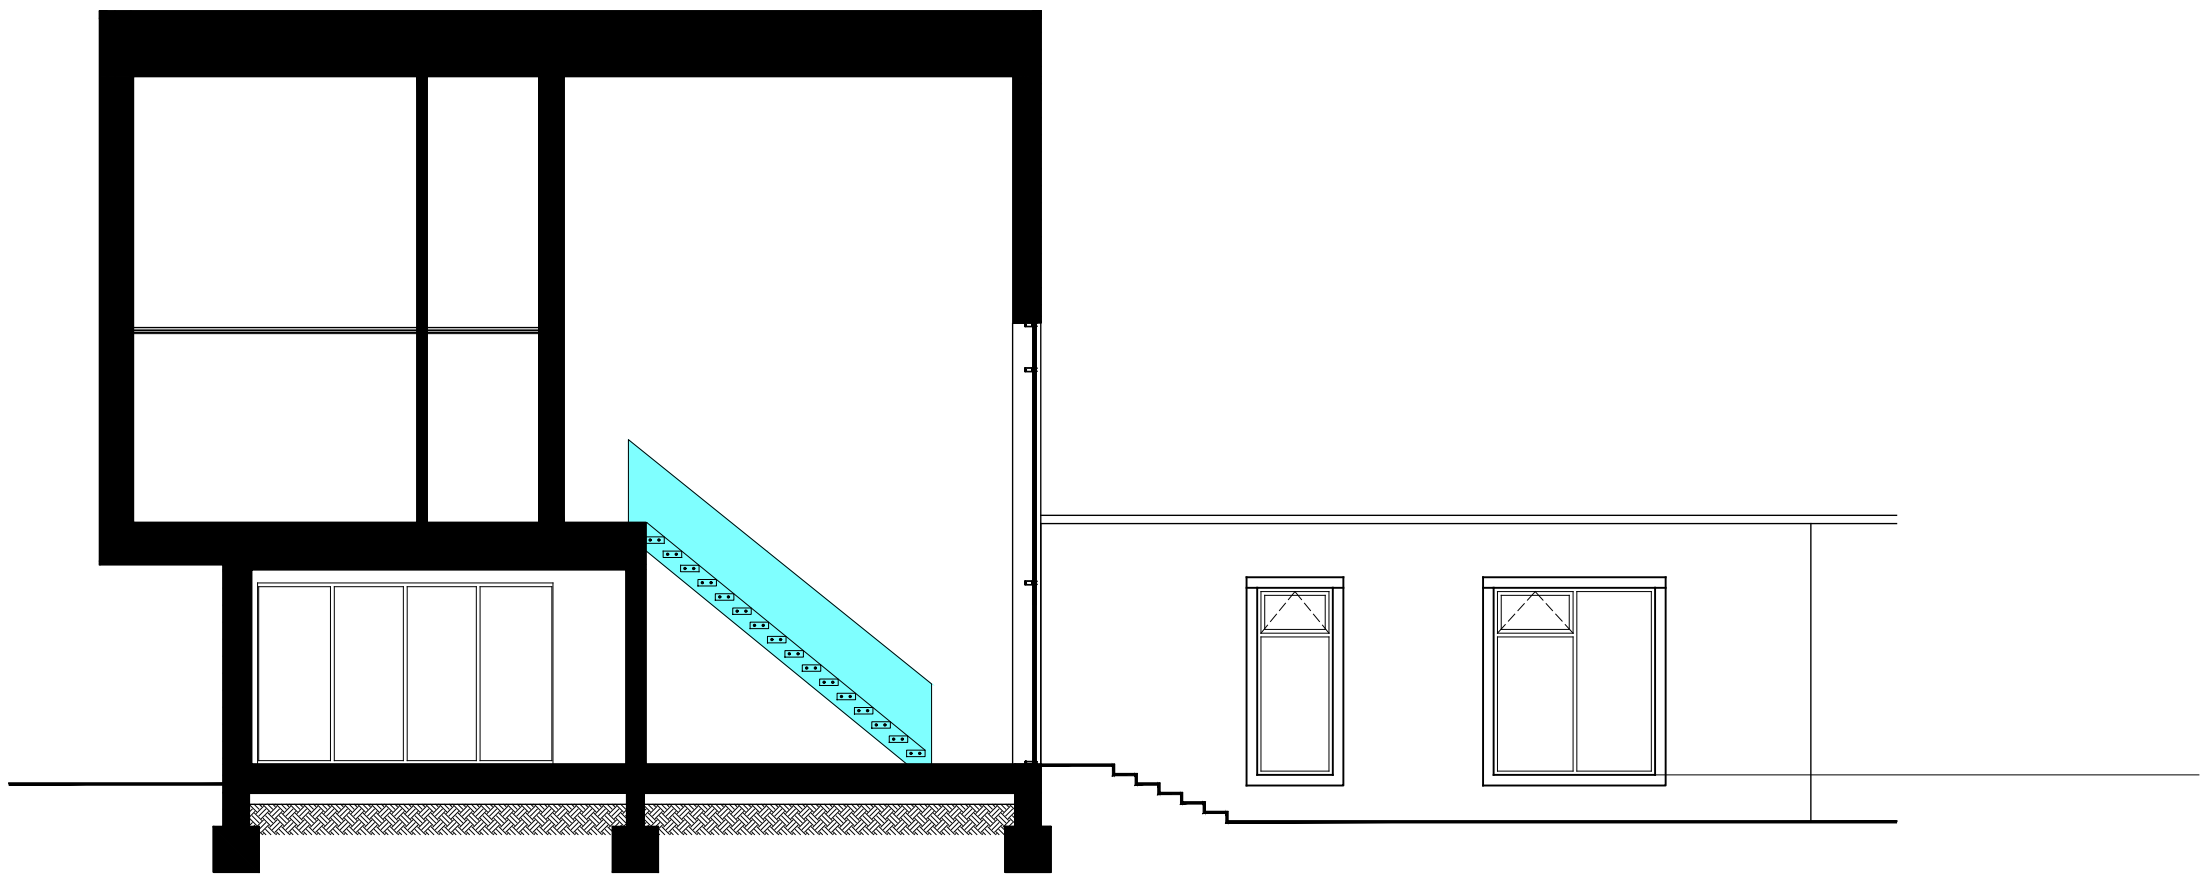

Section B-B

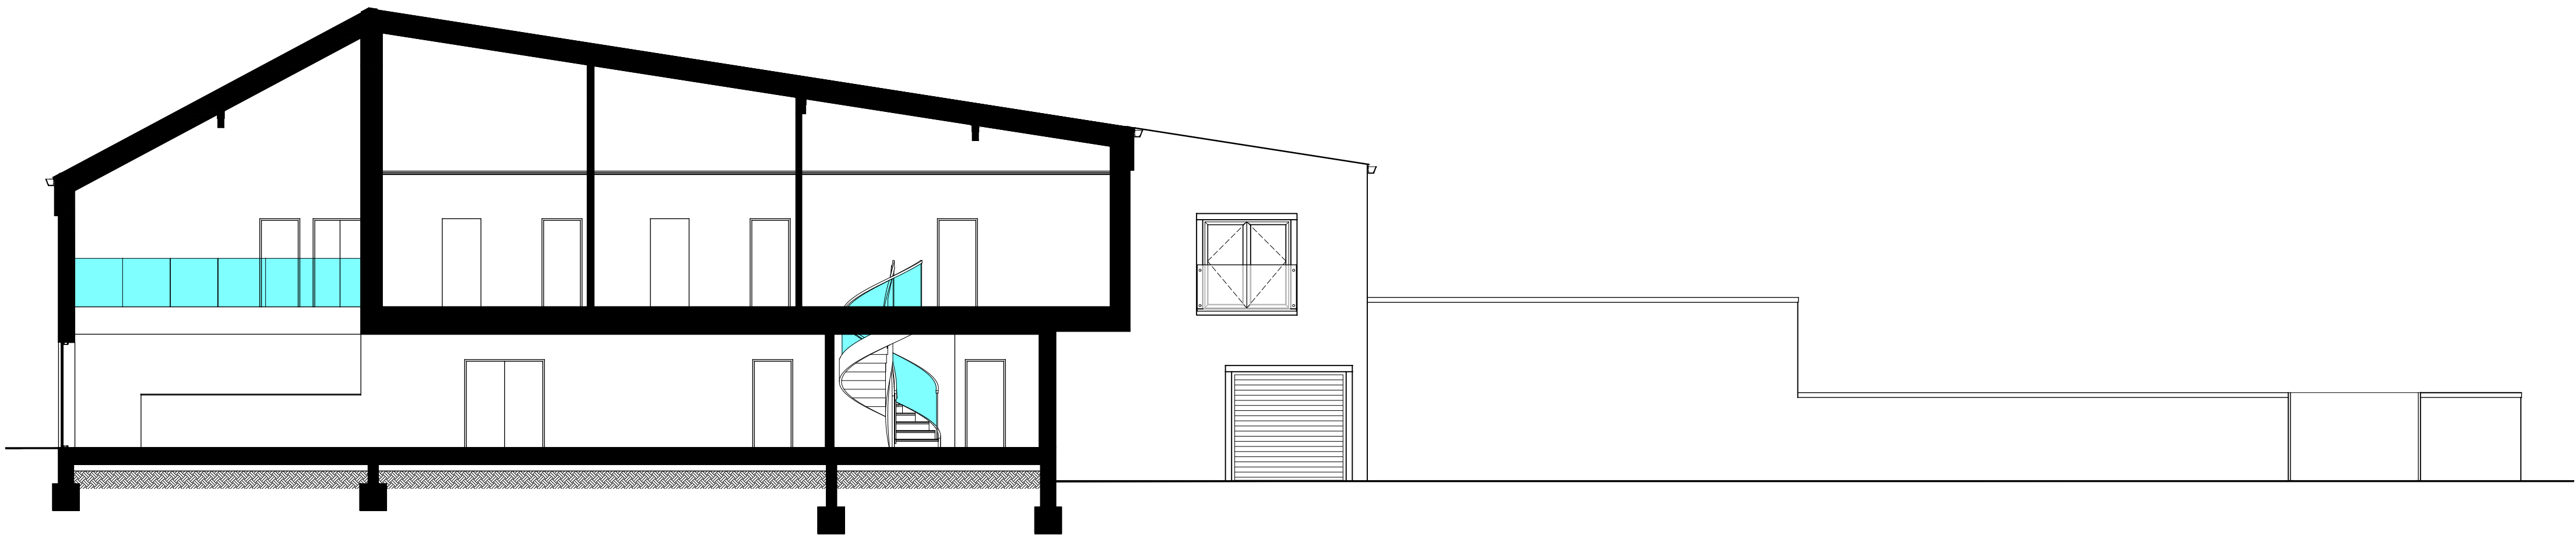

Section C-C

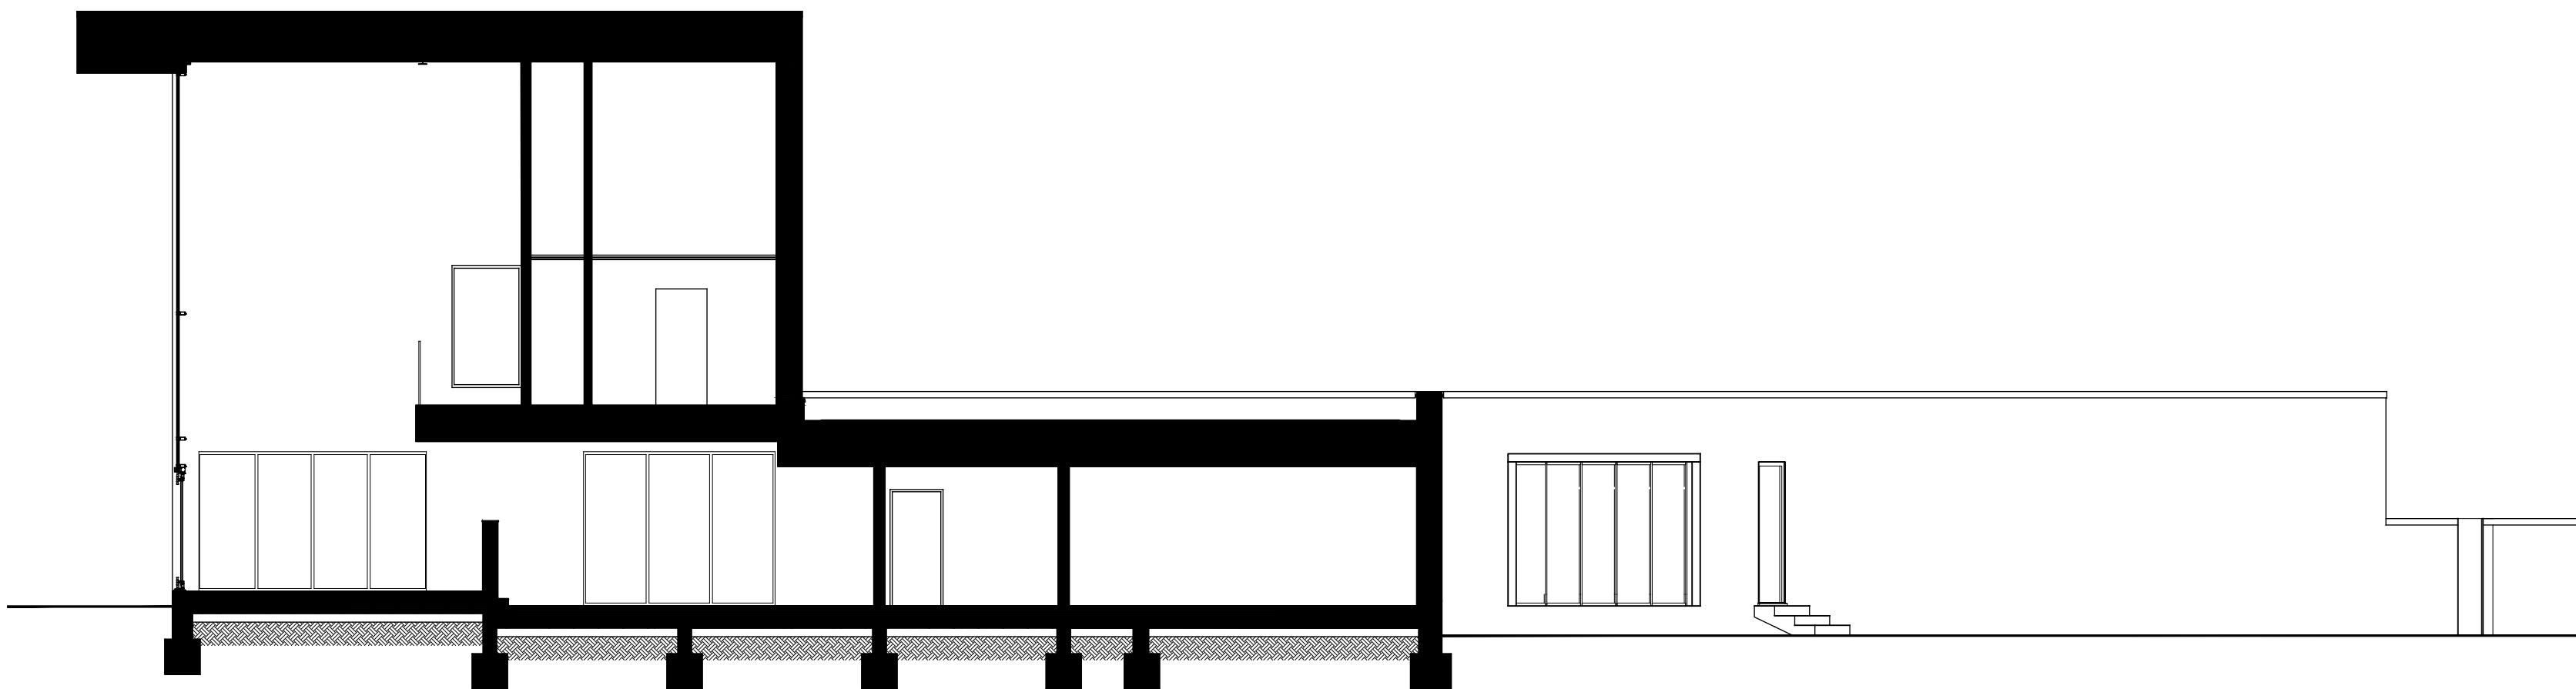

Notes

Copyright
© Robert Doughty Consultancy Limited.
All rights described in the Copyright, Designs and Patents Act 1988 have been asserted.

Ordnance Survey Map
© Crown Copyright. OS Licence No: AR 100010613.

Dimensions
All dimensions shown are for the purposes of obtaining the relevant planning permission only.

CDM 2015
This drawing is for illustrative purposes and/or obtaining the relevant planning permission only. It should not be used for construction and accordingly, risk identification under the Construction (Design & Management) Regulations 2015 has not been undertaken.

A	PSS	Stonework detailing shown, window heights updated to suit stone coursing and zinc standing seam to triple glazed gable detail.	14.08.26
Rev	By	Description	Date
Current revision checked by: -			

rdc

Robert Doughty Consultancy

32 High Street, Helpingham
Sleaford, Lincolnshire, NG34 0RA

Tel: 01529 421646
Email: admin@rdc-landplan.co.uk
Web: www.rdc-landplan.co.uk

Client

Mr G. Franklin

Project

Pear Tree Farm,
Long Sutton, Lincolnshire

Drawing

Proposed Sections

Scale @ A1	Date
1: 100	09/02/2018

Drawn By	Checked By
CS/WW	-

Job Number	Status	Purpose of Issue
1185-2	FP	Planning

Drawing No.	Rev
1185-2_PL_SE01	A