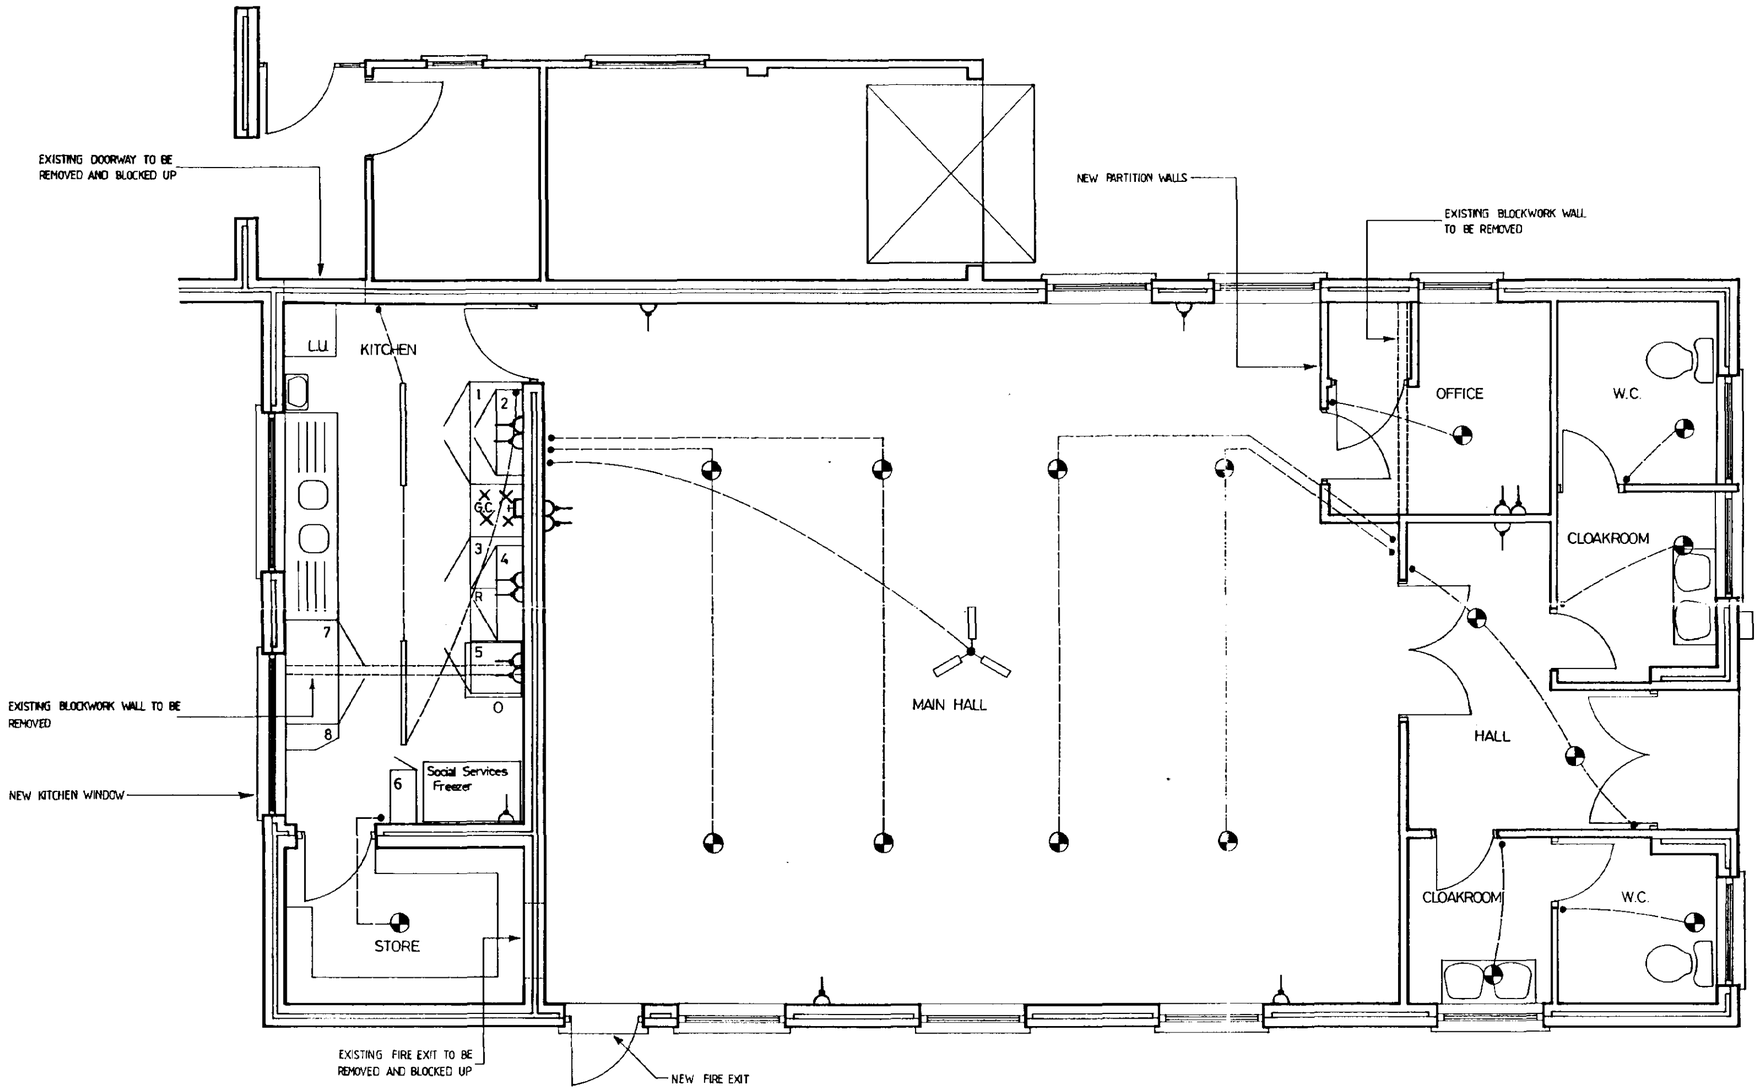

KITCHEN

1	-	BD120 1200mm DOUBLE BASE UNIT
2	-	W120/57 1200mm DOUBLE WALL UNIT
3	-	BD60 600mm SINGLE BASE UNIT
4	-	W110/57 1100mm DOUBLE WALL UNIT
5	-	BD60 600mm SINGLE BASE UNIT
6	-	BD30 300mm SINGLE BASE UNIT
7	-	BD120 1200mm DOUBLE BASE UNIT
8	-	BE30 300mm BASE ANGLED END SHELVES
LU	-	L60/17 600mm LARDER UNIT

GC	-	EXISTING GAS COOKER
R	-	EXISTING REFRIGERATOR
O	-	SOCIAL SERVICES OVEN

SHDC
Planning & Development
16 JUL 2002
Ref 0827/02

PROPERTY SERVICES
SOUTH HOLLAND DISTRICT COUNCIL
Council Offices, Priory Road
Spalding, Lincolnshire PE11 2XE
Telephone (01775) 761161
Fax (01775) 761048

PLANNING PLAN

PROJECT

PROPOSED IMPROVEMENTS TO THE COMMUNITY CENTRE AT SPRING GARDENS, LONG SUTTON

DATE	No	AMENDMENTS

DATE	SCALE
JUNE 2002	1:50

DRAWN	JOB No	DRAWING No
R.SCORTHORNE		



FRONT ELEVATION



SIDE ELEVATION

SDC
Planning & Development
16 JUL 2002
Ref 0822/02

EXAMINED PLAN

PROPERTY SERVICES
Council Offices, Priory Road
Spalding, Lincolnshire PE11 2XE
Telephone (01775) 761161
Fax (01775) 761048
SOUTH HOLLAND DISTRICT COUNCIL

PROJECT

PROPOSED IMPROVEMENTS TO THE COMMUNITY CENTRE AT SPRING GARDENS, LONG SUTTON

DATE	No	AMENDMENTS

DATE	SCALE
JUNE 2002	1:50

DRAWN	JOB No	DRAWING No
R. SCORTHORNE	—	2

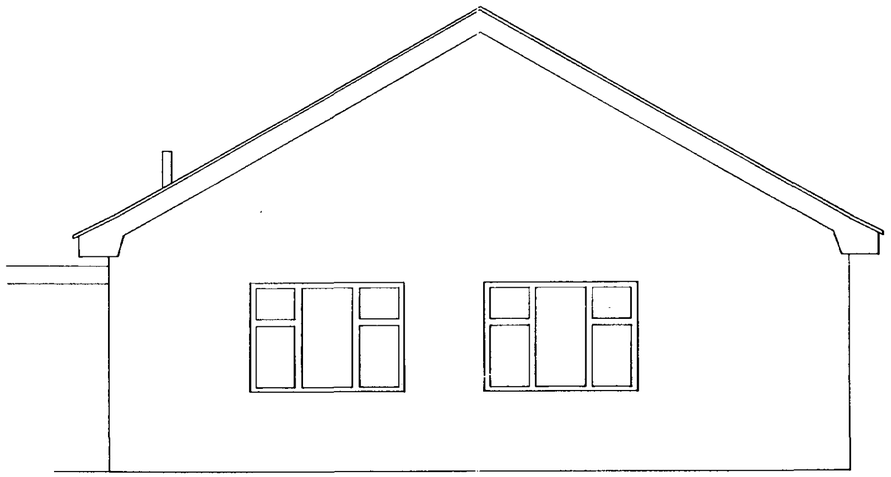

REAR ELEVATION

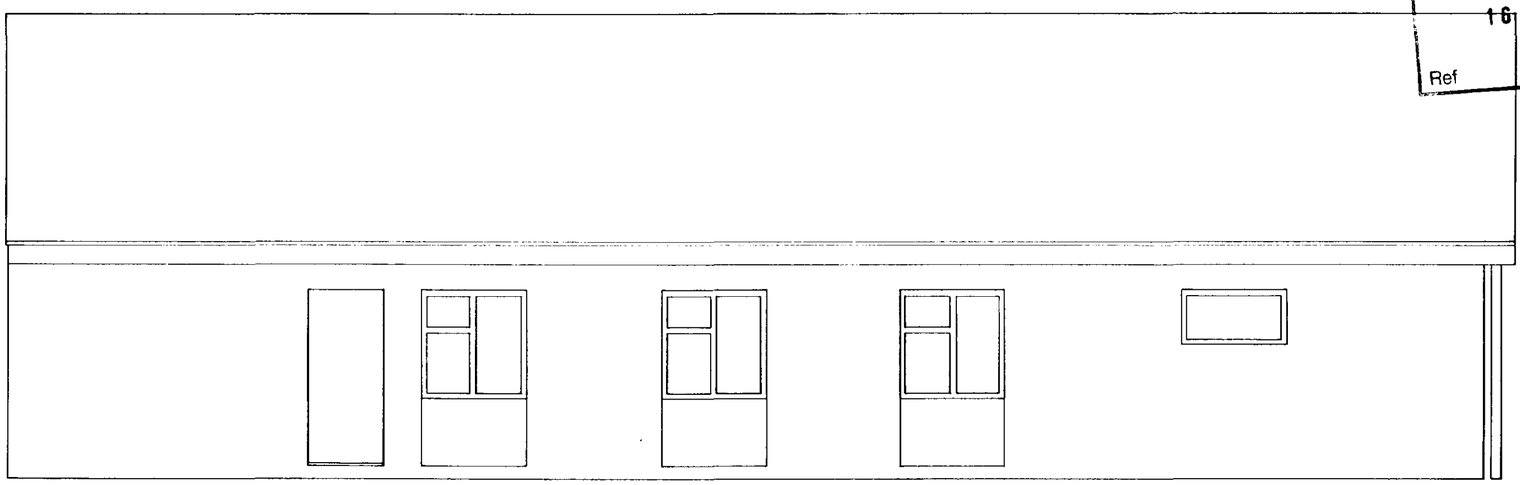

SIDE ELEVATION

SHDC
Planning & Development
16 JUL 2002
Ref 0827/02

DETERMINED

PROPERTY SERVICES

SOUTH HOLLAND DISTRICT COUNCIL

Council Offices, Priory Road
Spalding, Lincolnshire PE11 2XE
Telephone (01775) 761161
Fax (01775) 761048

PROJECT

PROPOSED IMPROVEMENTS TO THE COMMUNITY CENTRE AT SPRING GARDENS, LONG SUTTON

DATE	No	AMENDMENTS

DATE	SCALE
JUNE 2002	1:50

DRAWN	JOB No	DRAWING No
R SCORTHORNE	—	3

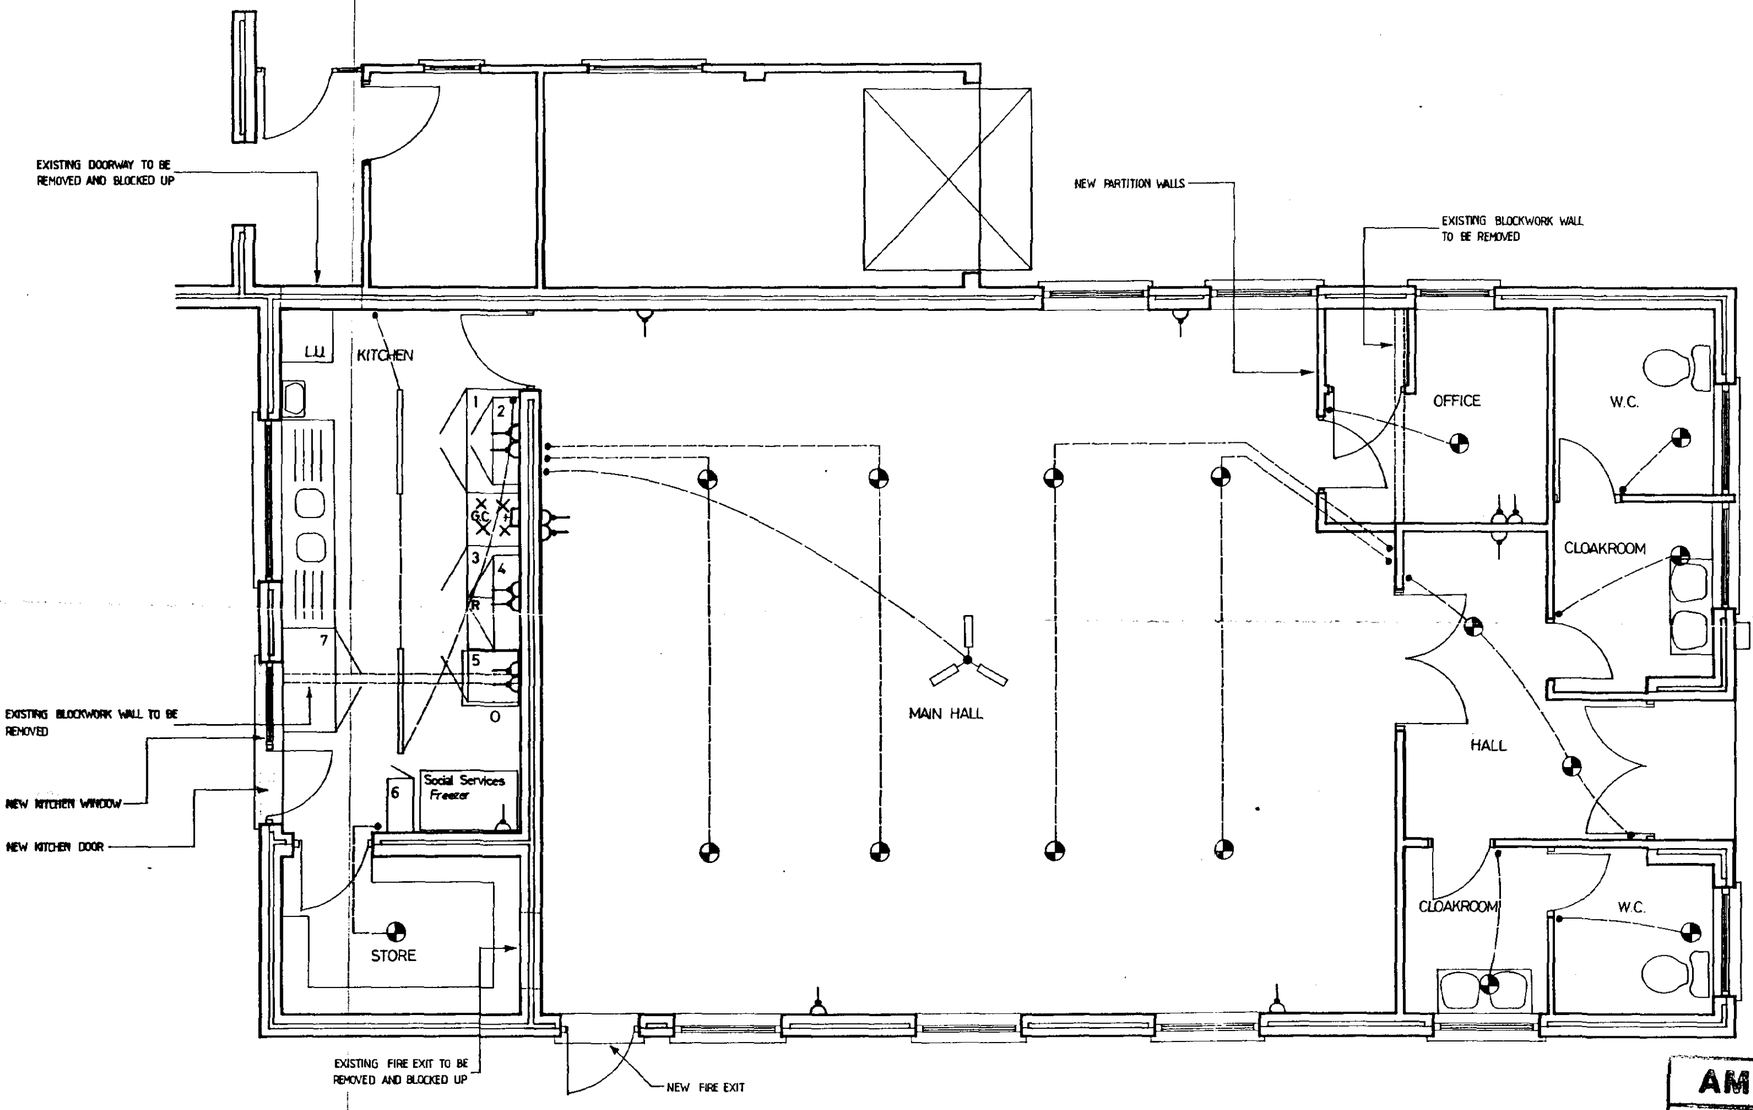

KITCHEN

1 - BD120 1200mm DOUBLE BASE UNIT
2 - W120/57 1200mm DOUBLE WALL UNIT
3 - BD60 600mm SINGLE BASE UNIT
4 - W110/57 1100mm DOUBLE WALL UNIT
5 - BD60 600mm SINGLE BASE UNIT
6 - BD30 300mm SINGLE BASE UNIT
7 - BD120 1200mm DOUBLE BASE UNIT

LU - L60/17 600mm LARDER UNIT

GC - EXISTING GAS COOKER
R - EXISTING REFRIGERATOR
O - SOCIAL SERVICES OVEN

AMENDED PLAN
Ref. A1

Received
- 7 JAN 2003
Ref 0829/02

PROPERTY SERVICES

Council Offices, Priory Road
Spalding, Lincolnshire PE11 2XE
Telephone (01775) 761161
Fax (01775) 761048

SOUTH HOLLAND DISTRICT COUNCIL

PROJECT

PROPOSED IMPROVEMENTS TO THE COMMUNITY CENTRE AT SPRING GARDENS, LONG SUTTON

DATE	No	AMENDMENTS

DATE	SCALE
JUNE 2002	1:50

DRAWN	JOB No	DRAWING No
R.SCORTHORNE	—	1