

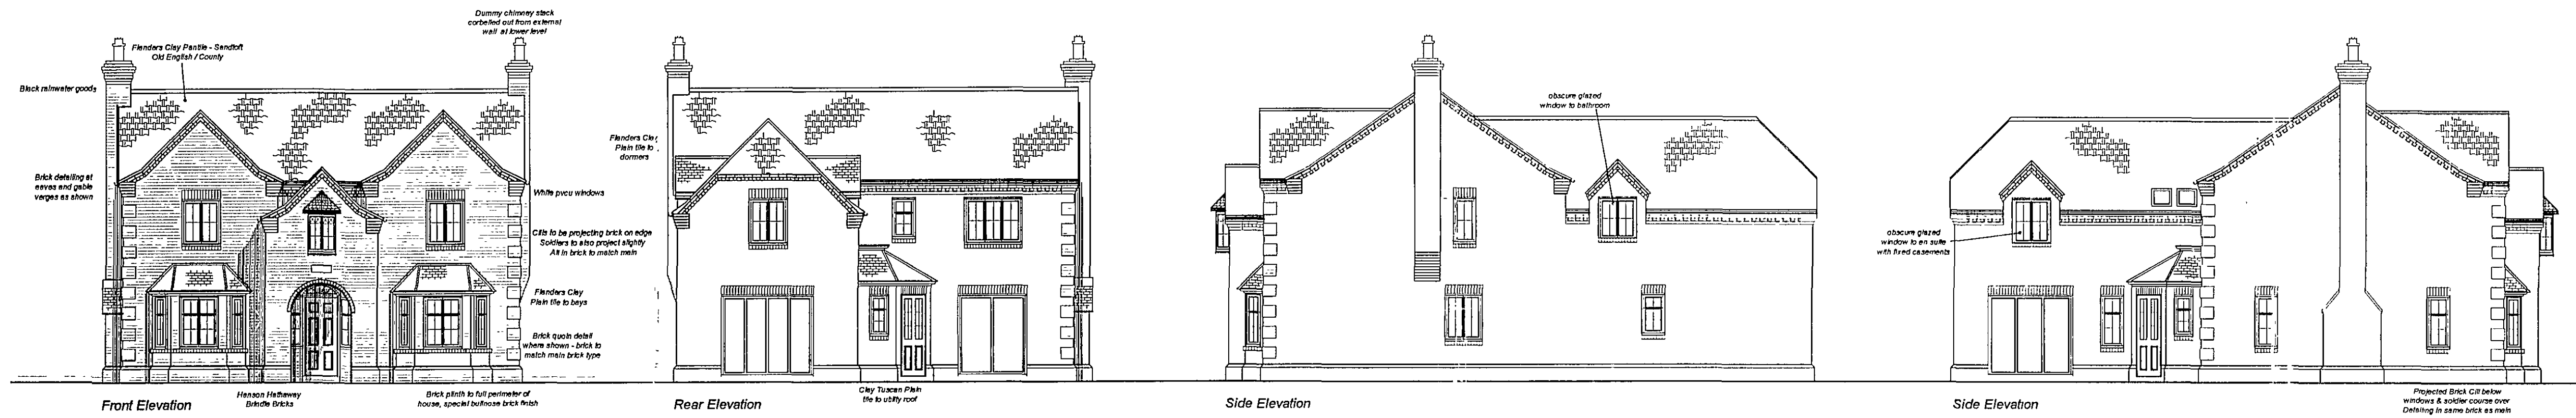




©Design Copyright reserved. Written consent must be obtained before copying or reproducing this drawing. Do not scale from this drawing. Use dimensioned figures only. Contractors are responsible for taking and checking site dimensions. Any discrepancy must be reported to the architect immediately.

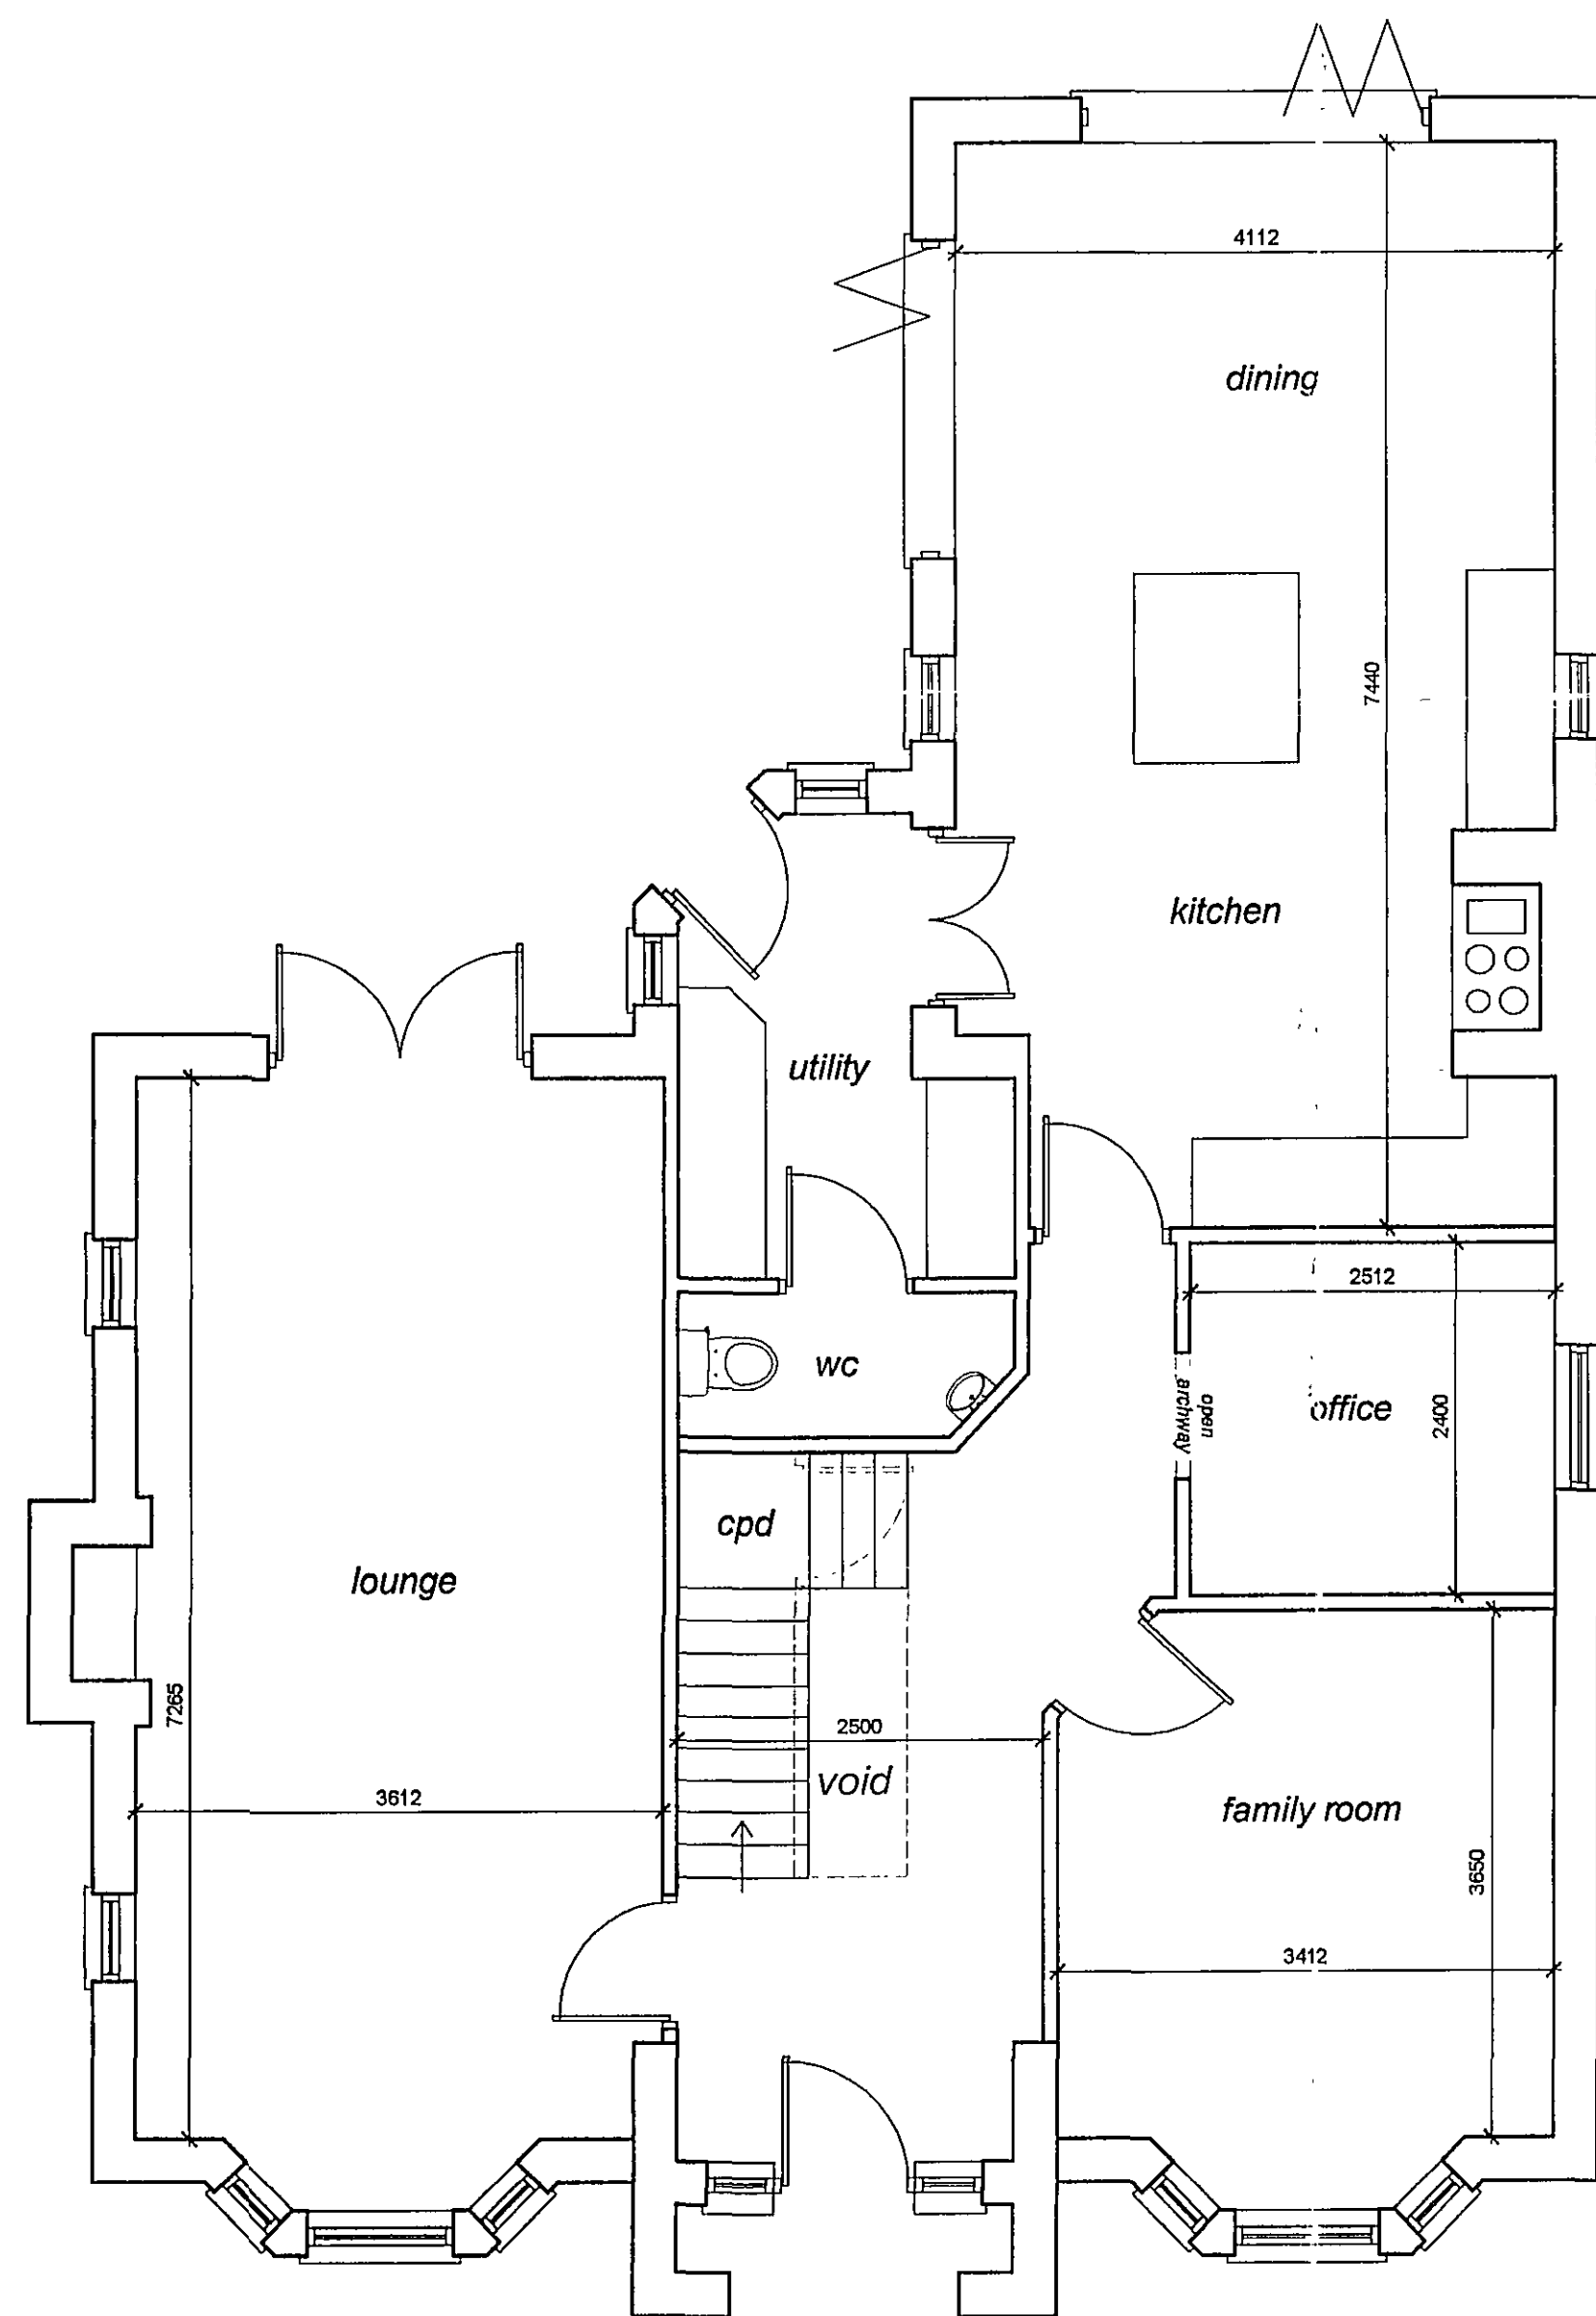


ground floor

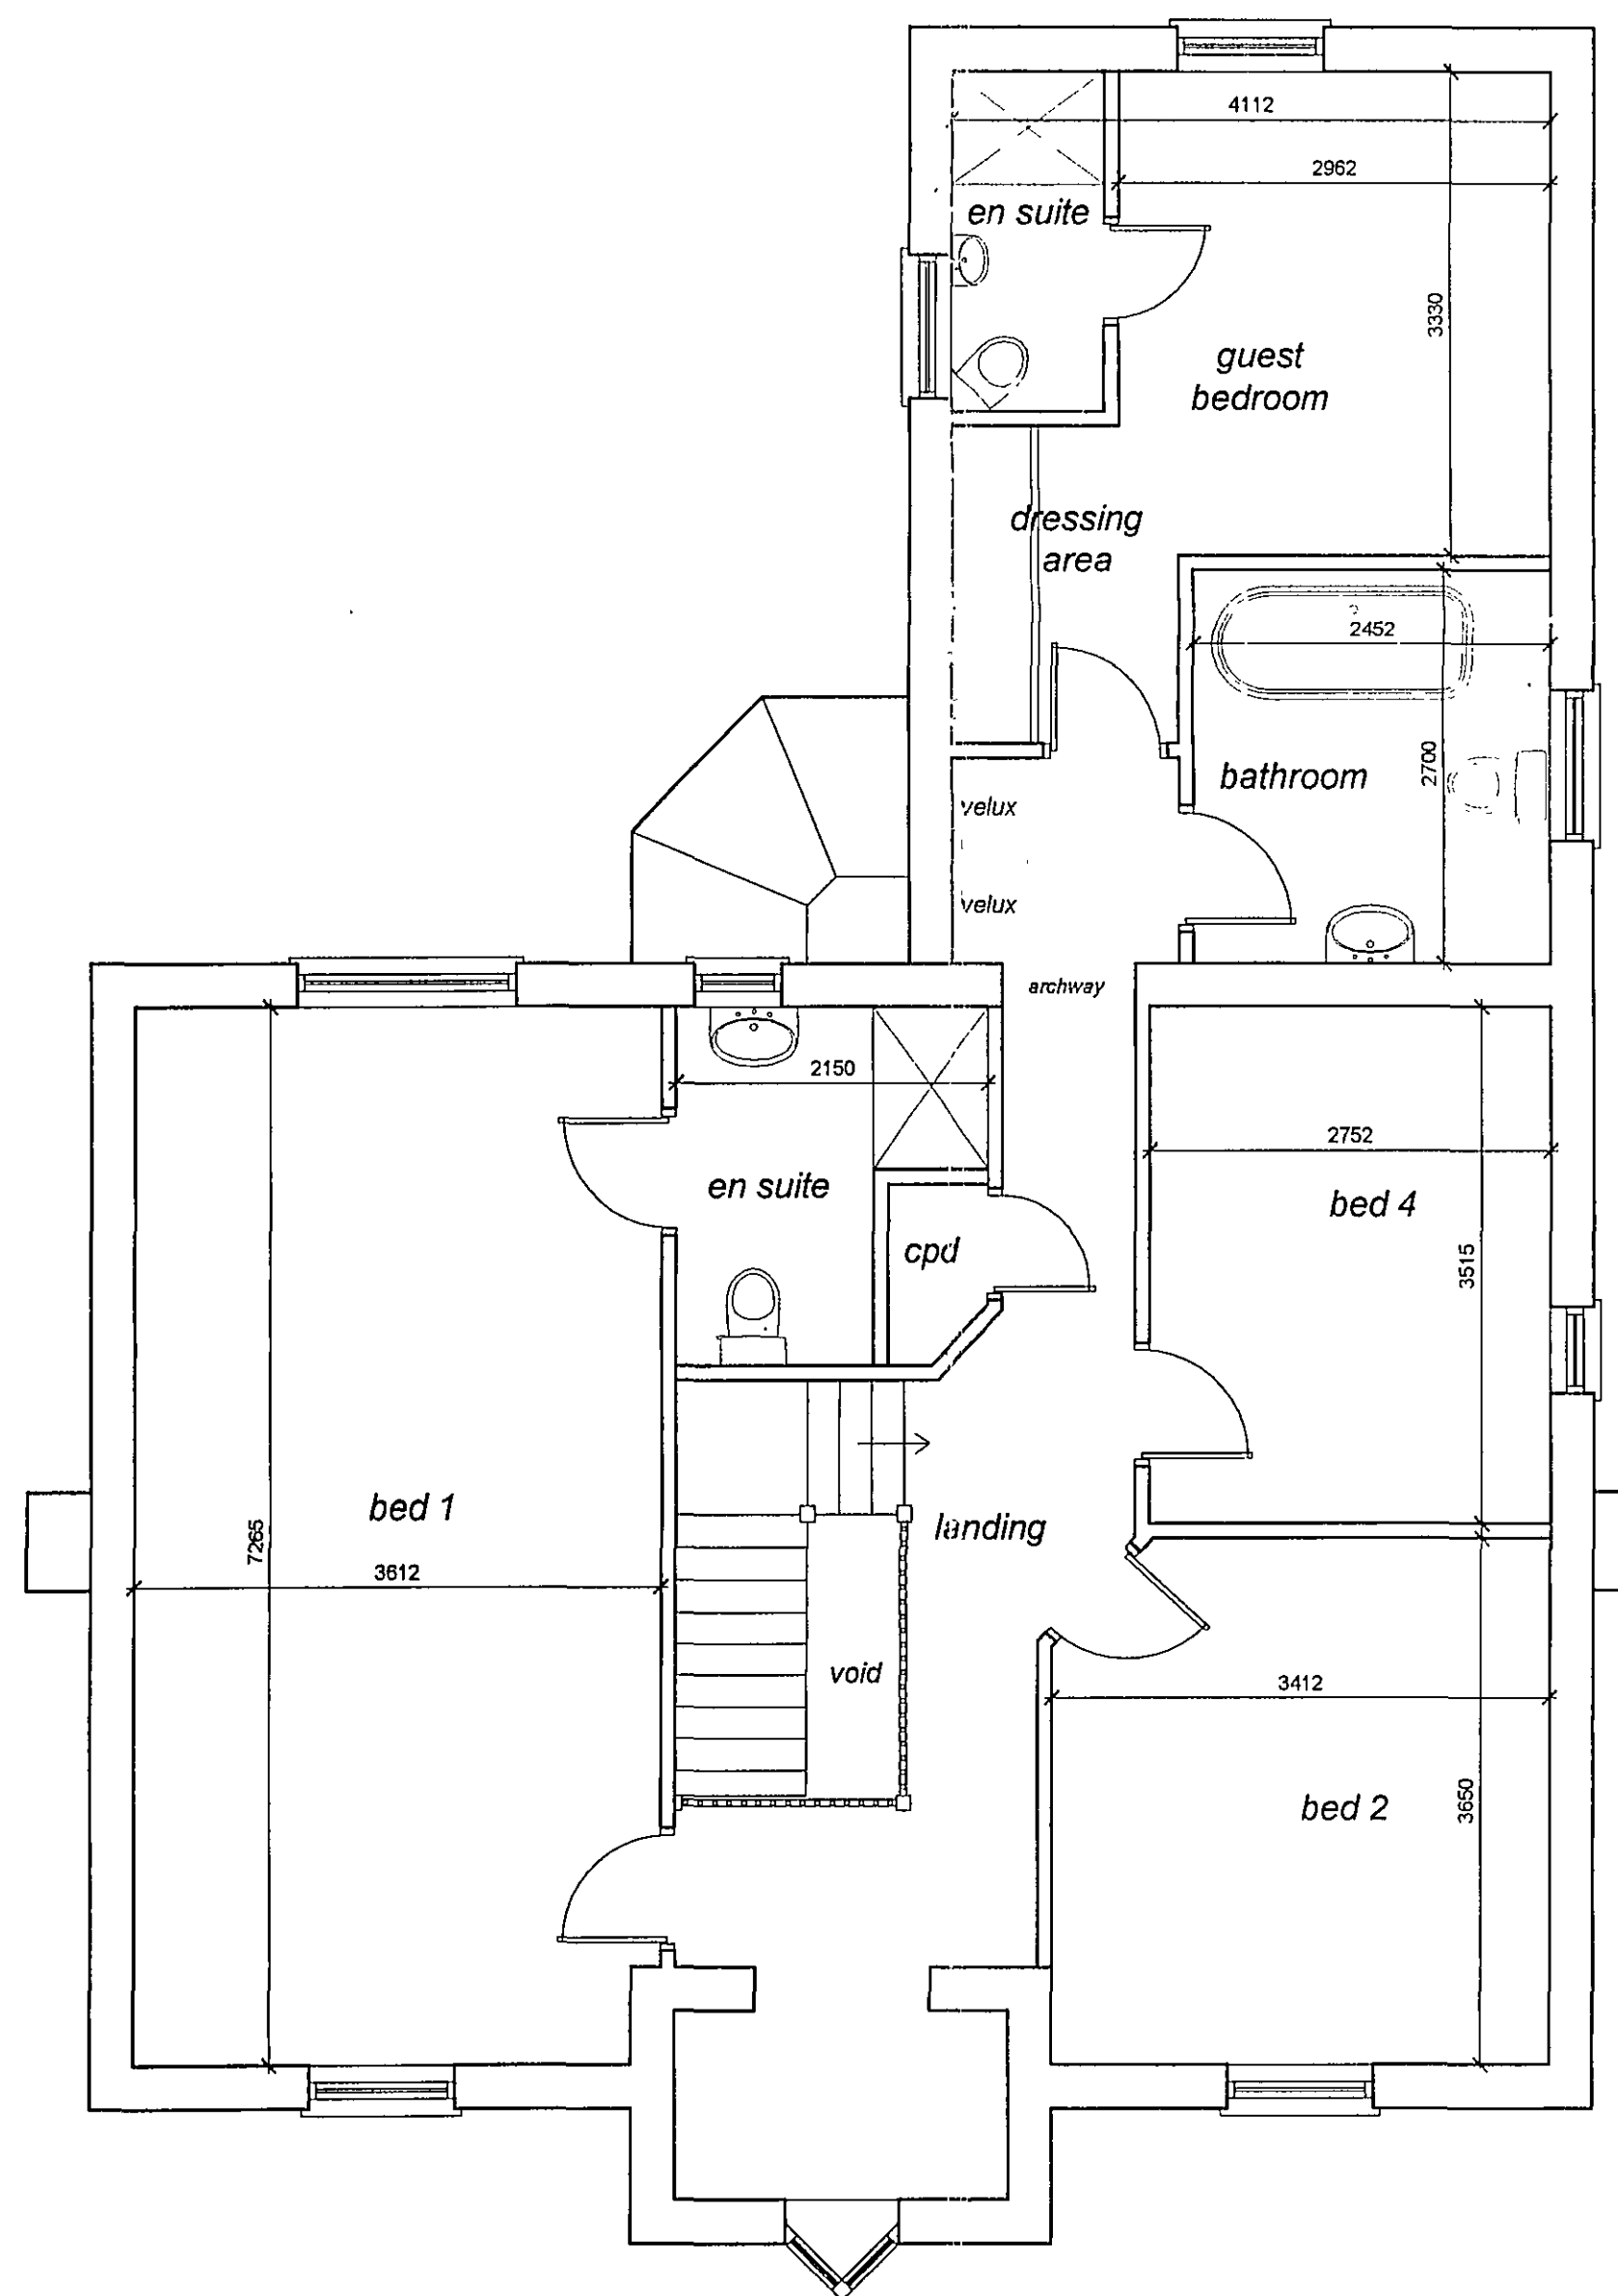

first floor

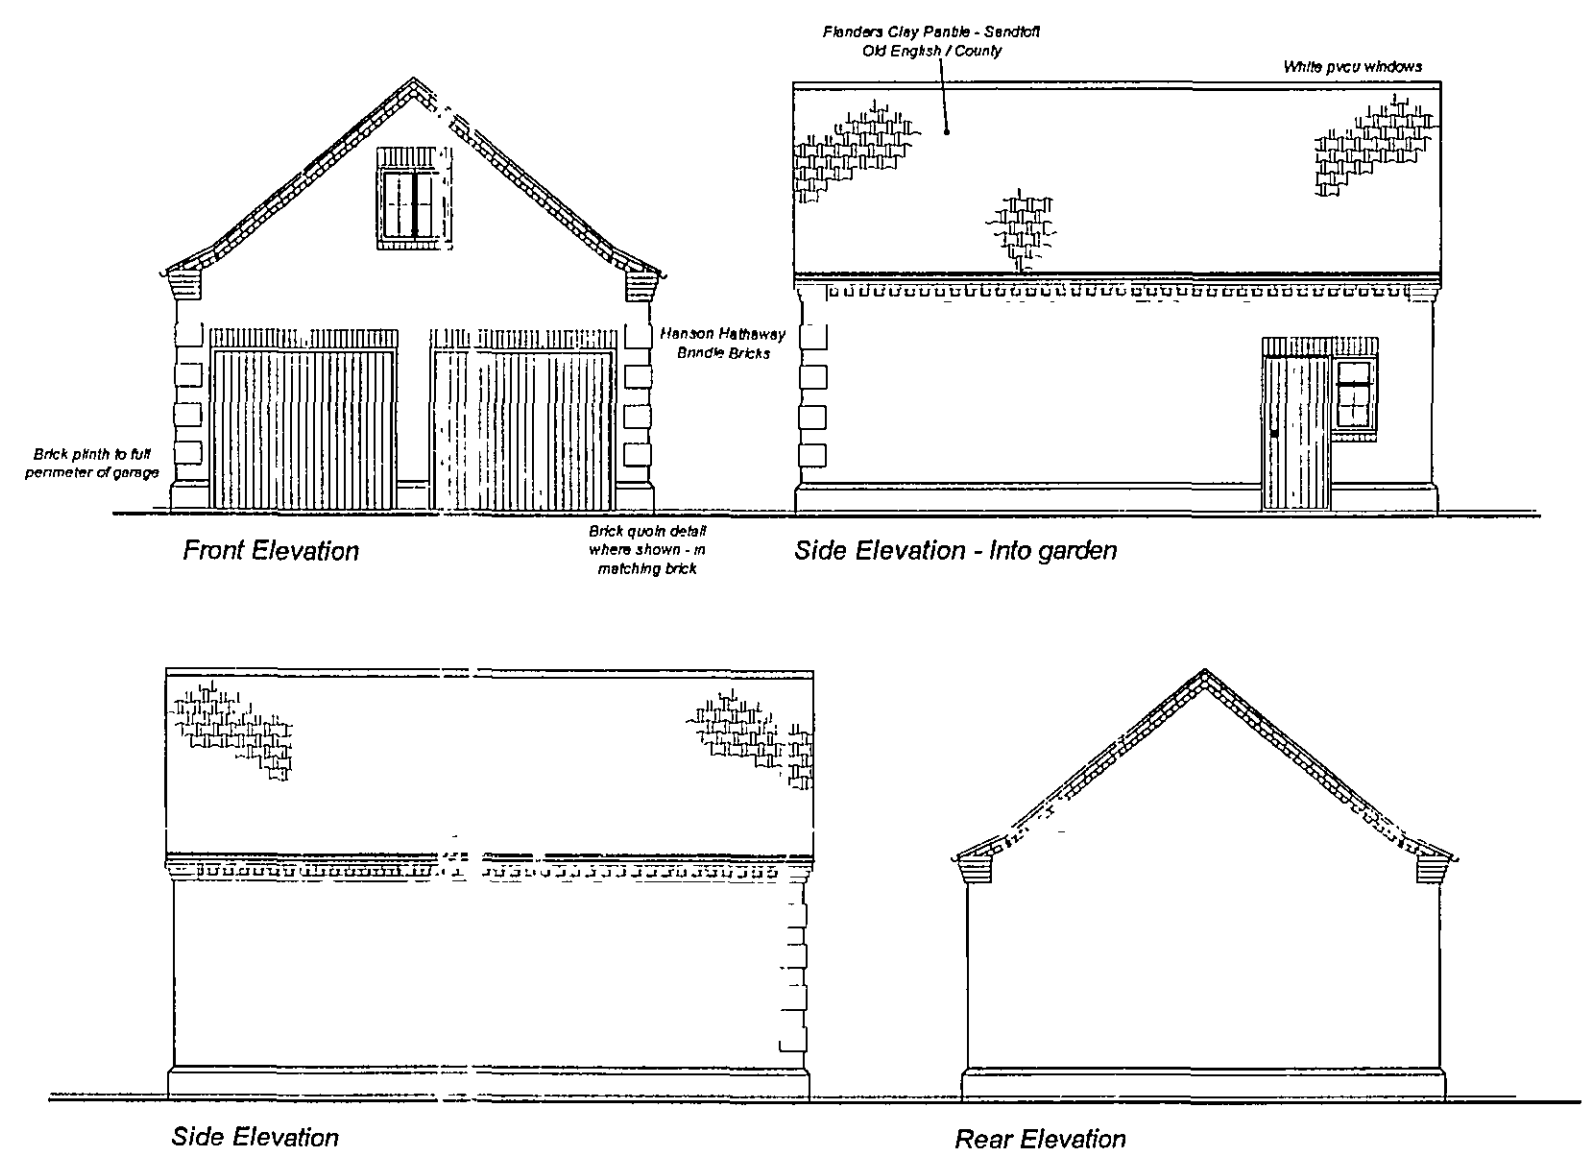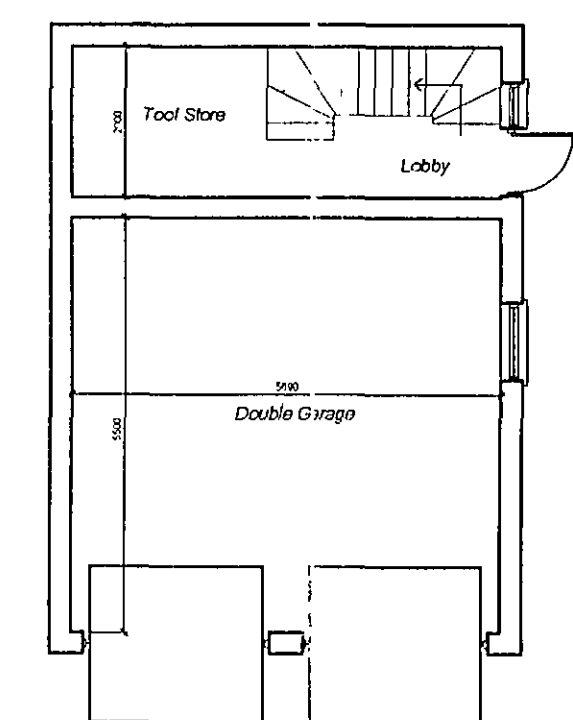

Garage Floor Layout

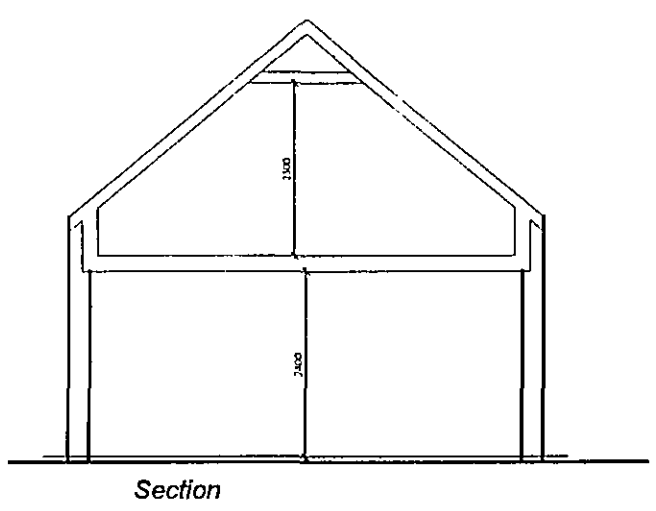

Section

DETERMINED PLAN

CHDC
Planning & Development
24 JUL 2008
Ref: 0828/08

Rev	Date
-----	------

Client	Mr G Franklin
Project	Proposed Dwelling adjacent; The Warren Long Sutton Spalding Lincs
Date	May 2008
Scale	1:100 1:50
Drawing No.	101
Revision	