
SHDC
Planning & Development
22 JUN 2004
Ref: 0833/04

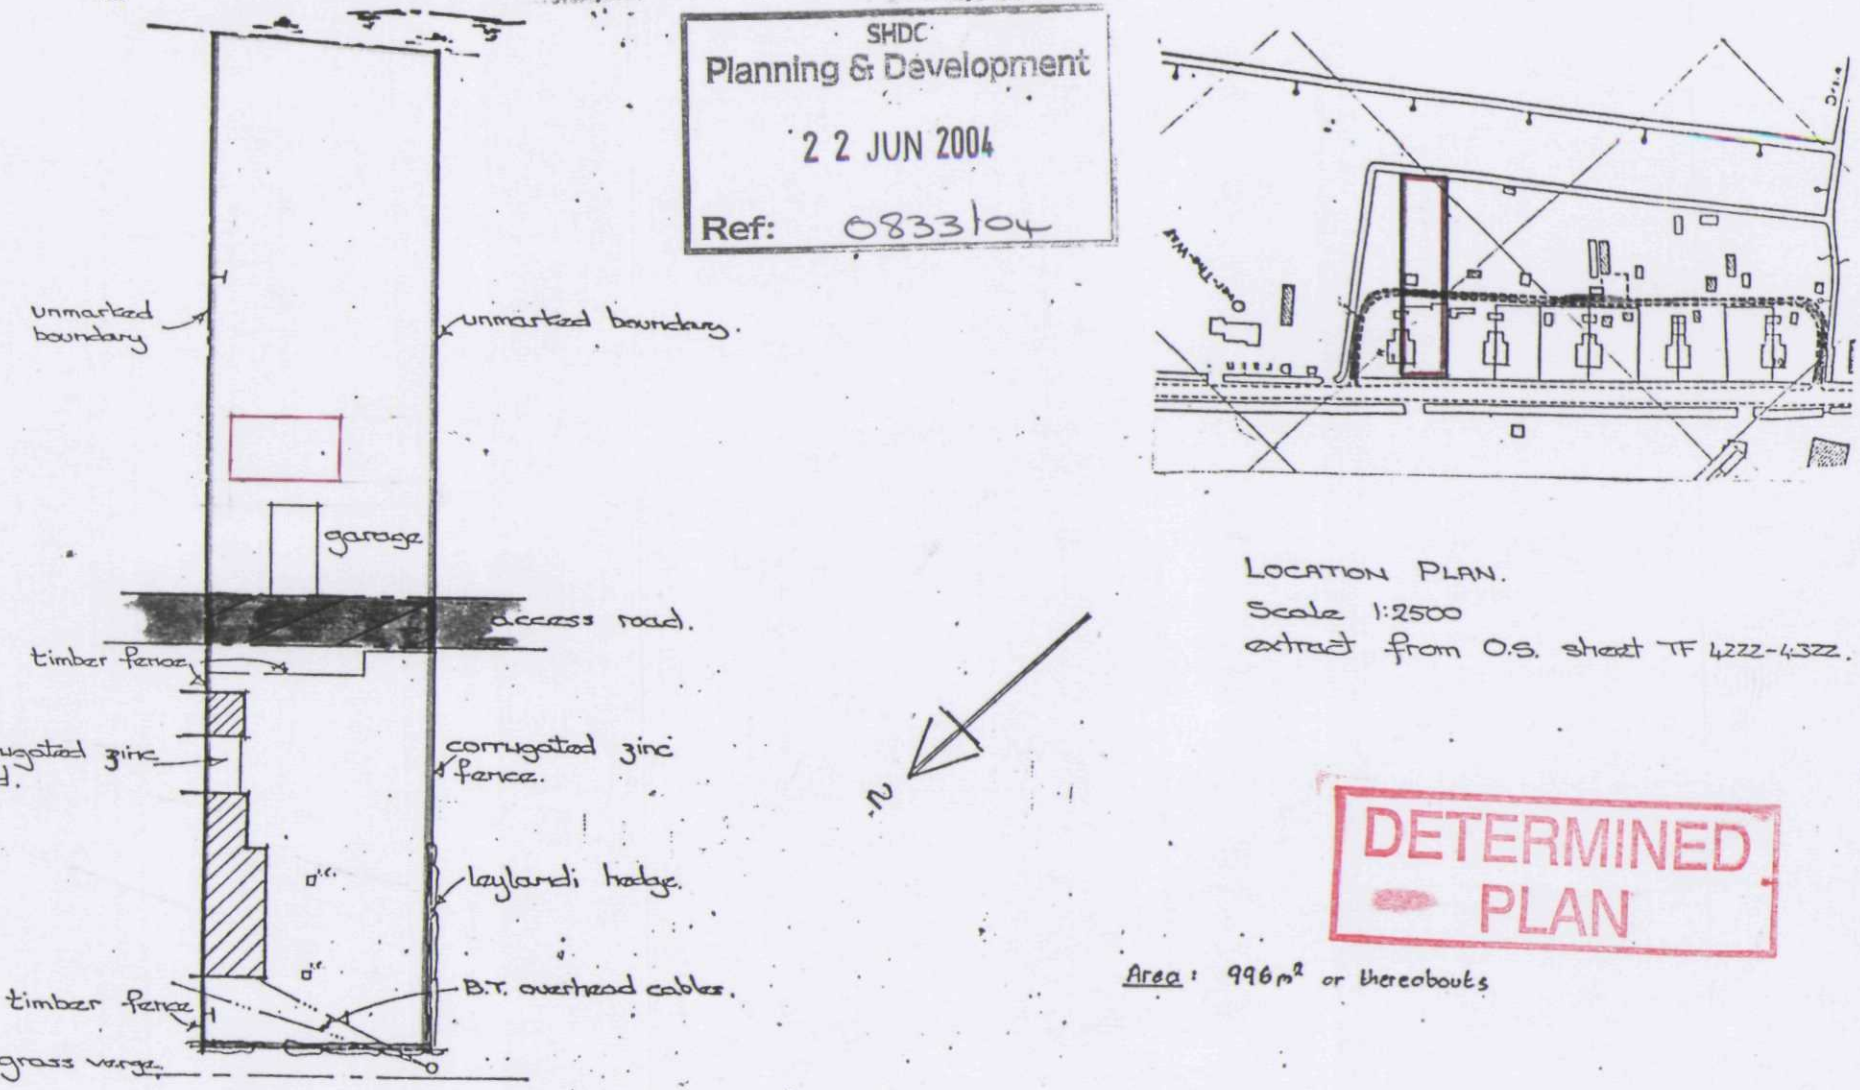

LOCATION PLAN.
Scale 1:2500
extract from O.S. sheet TF 4222-4322.

DETERMINED PLAN

Area: 996m² or thereabouts

South Holland District Council, Technical Services Department, Architects, Engineers & Surveyors	Title: Council House Conveyance Plan, 69 Delph Road Long Sutton (Mr. M.A. Godfrey & Mrs. M.R. Cowthorn)	Date: Oct. 84.	Job No.: House Purchase.	Dwg. No.: 965.
		Drawn by: C.G.	Scales: 1:500 1:2500	

SUMMIT

3557-G83T