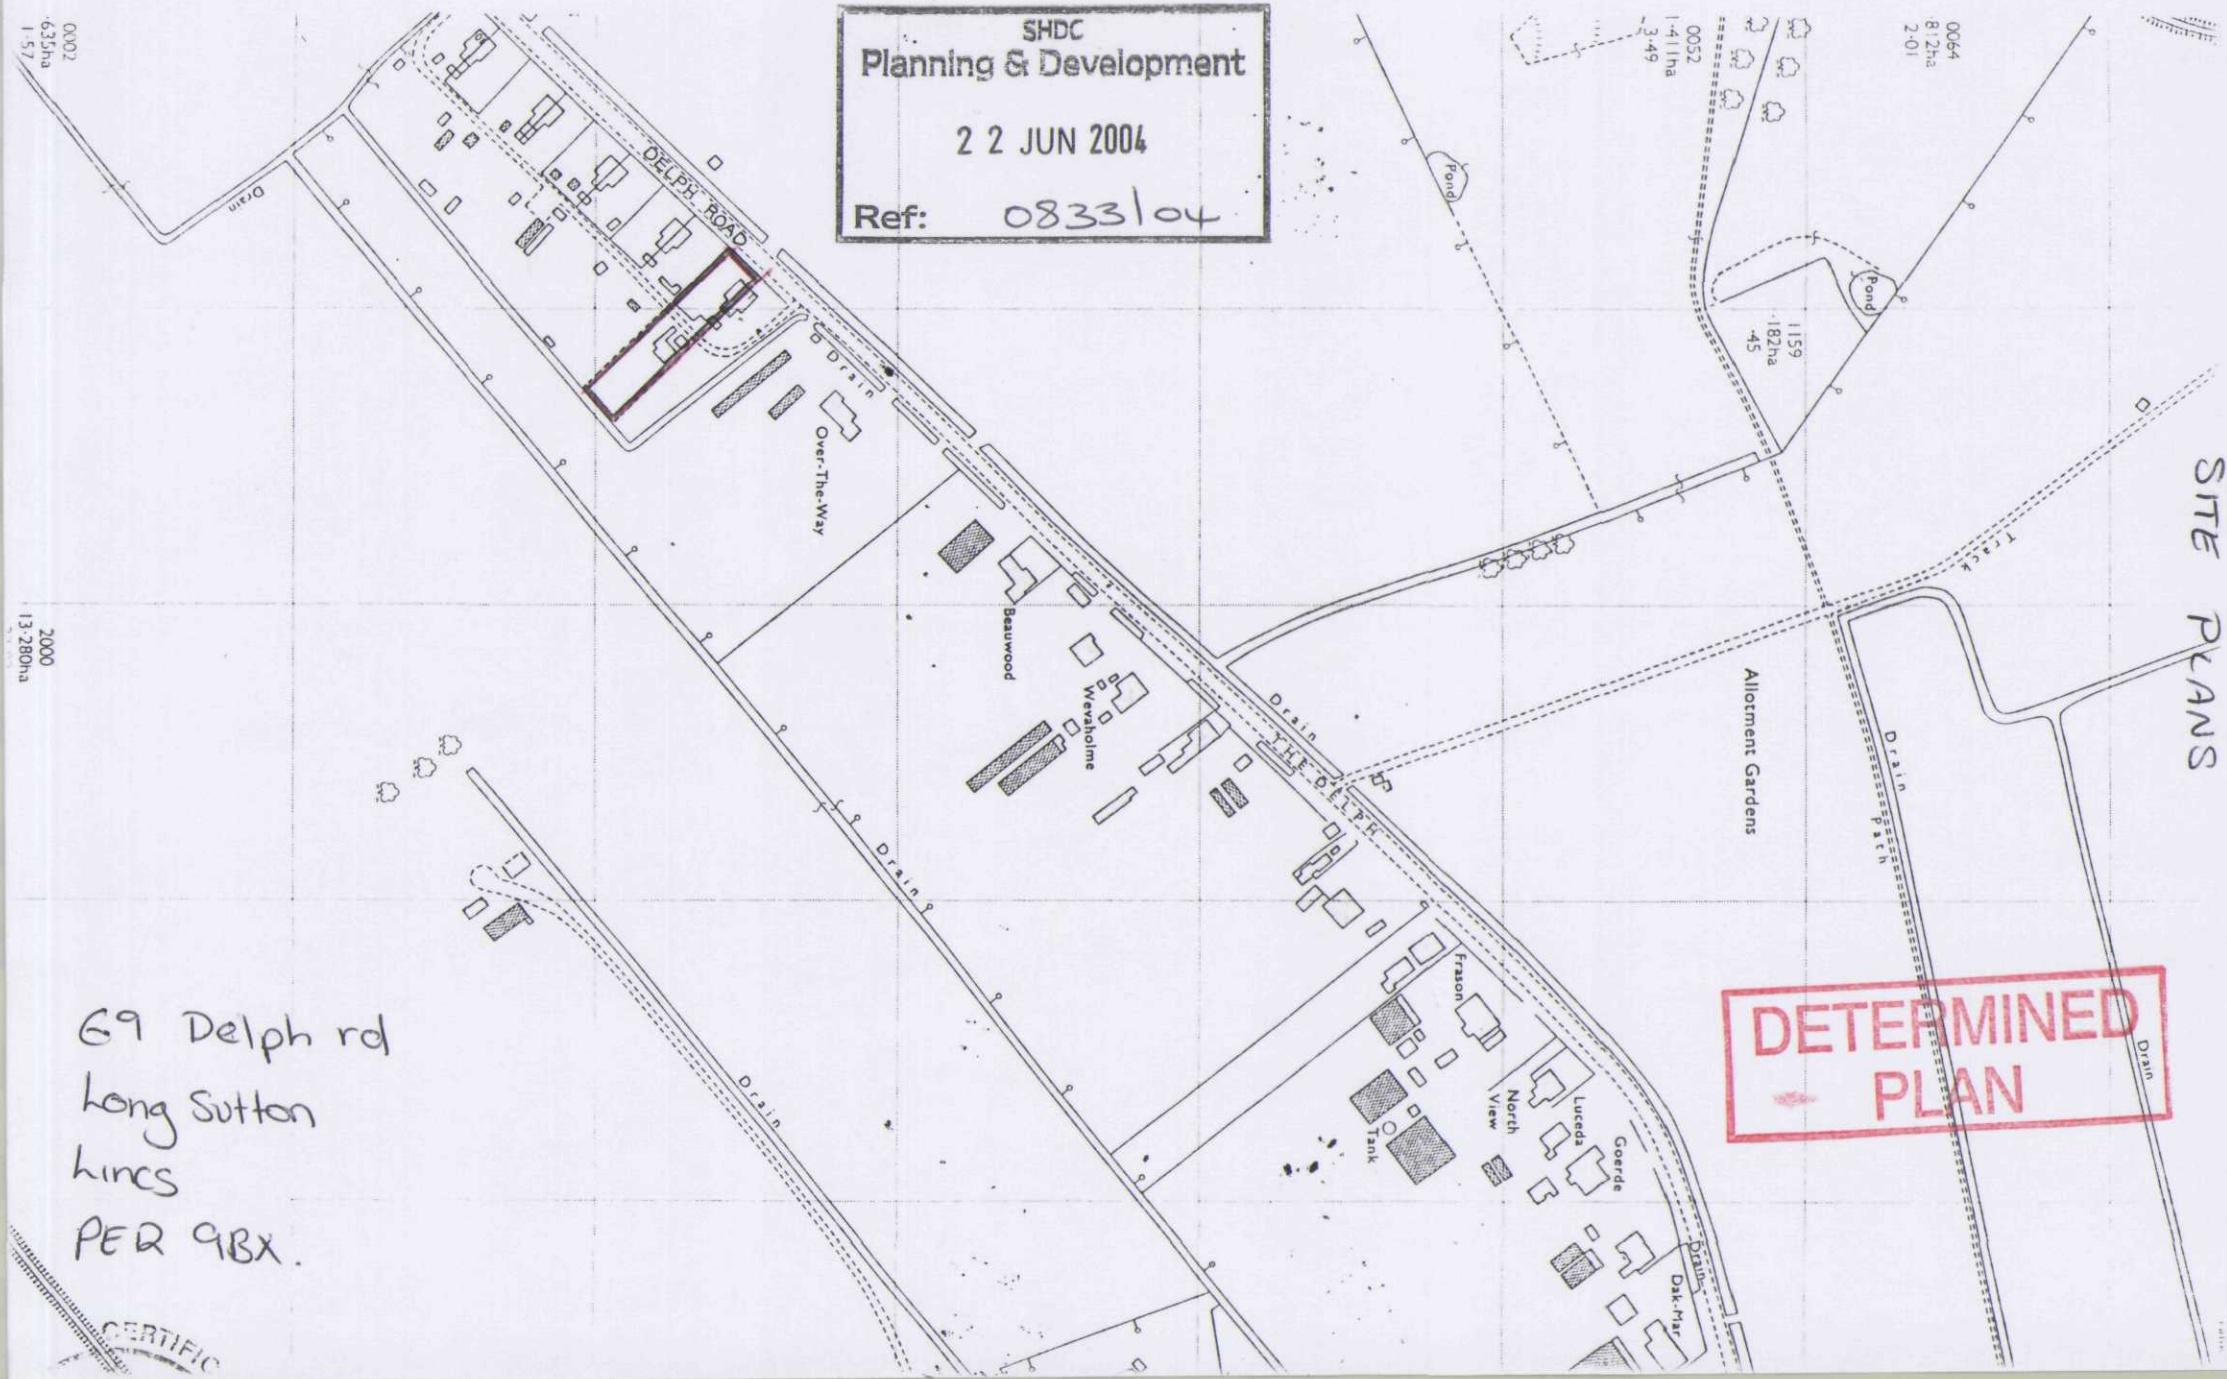

SHDC
Planning & Development
22 JUN 2004
Ref: 0833/04
DELPH ROAD
Drain
Over-The-Way
Beauwood
Weyaholme
Drain
The Delph
Drain
Drain
Pond
Pond
Track
Allotment Gardens
Drain
Path
Drain
Frason
North View
Tank
Luceda
Goerde
Drain
Dak-Mar
0002
·635ha
1·57
2000
13·280ha
0052
1·411ha
3·49
0064
812ha
2·01
1159
·182ha
·45
SITE PLANS
69 Delph rd
Long Sutton
Lincs
PE12 9BX.
DETERMINED
PLAN