



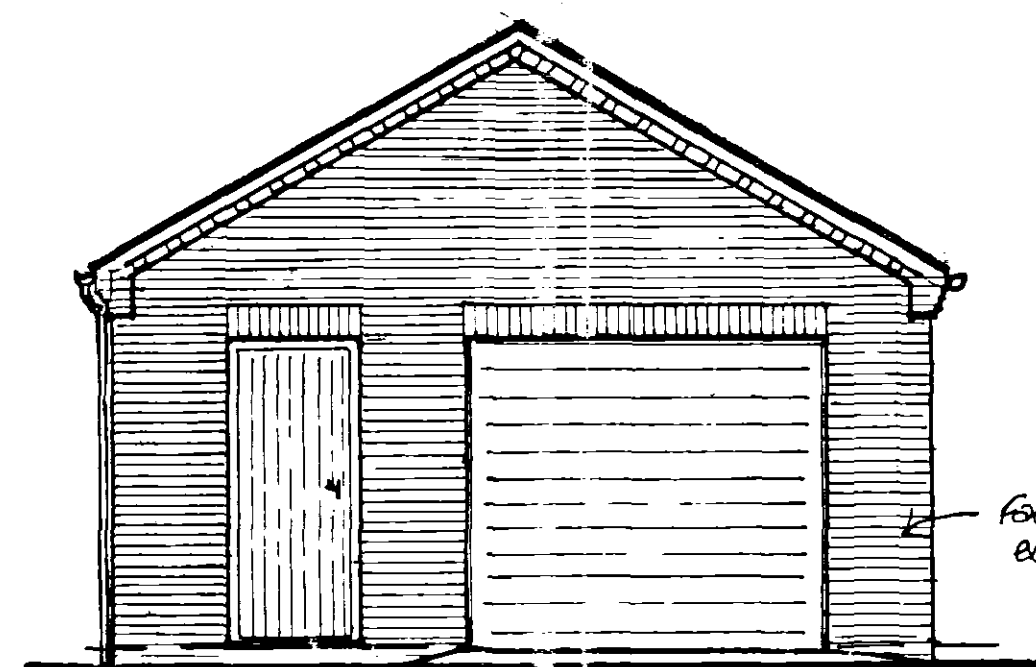


front elevation

core, interlocking roof tiles to match existing bungalow


facing bricks to match existing bungalow

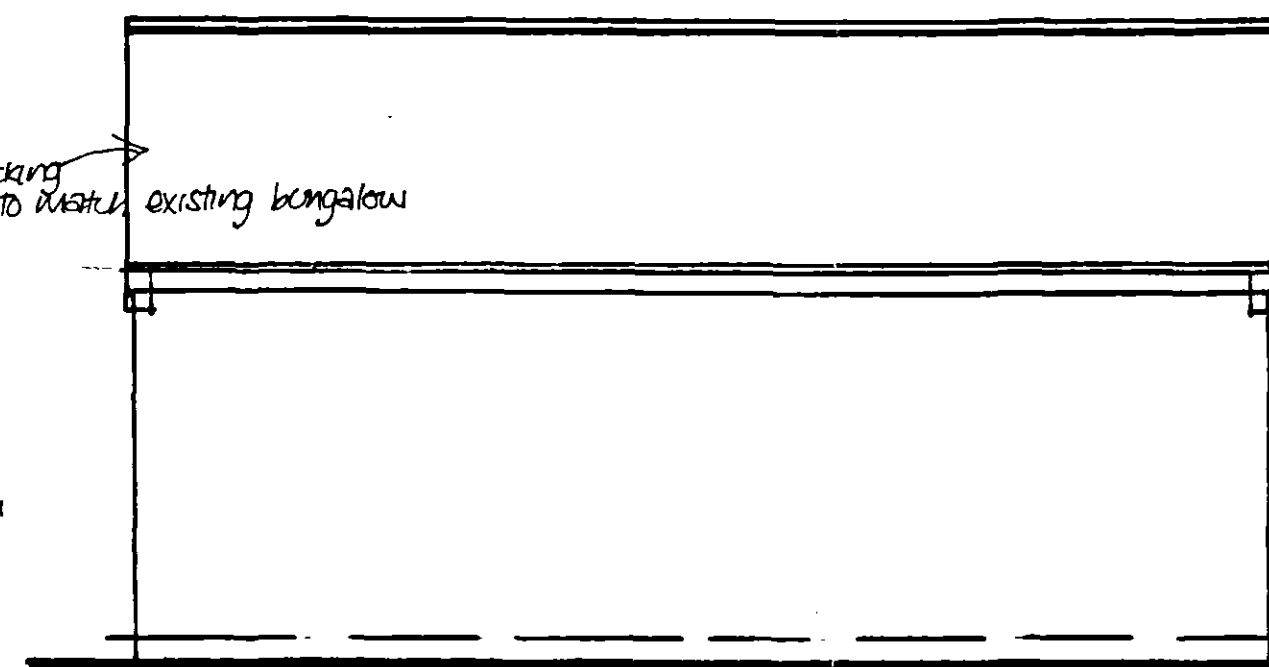


side elevation

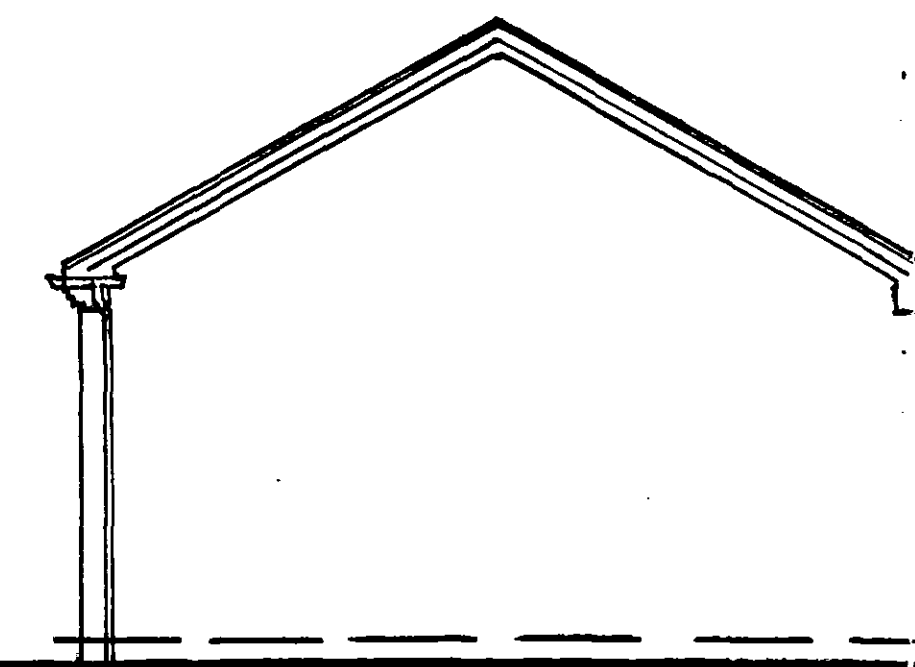


rear elevation

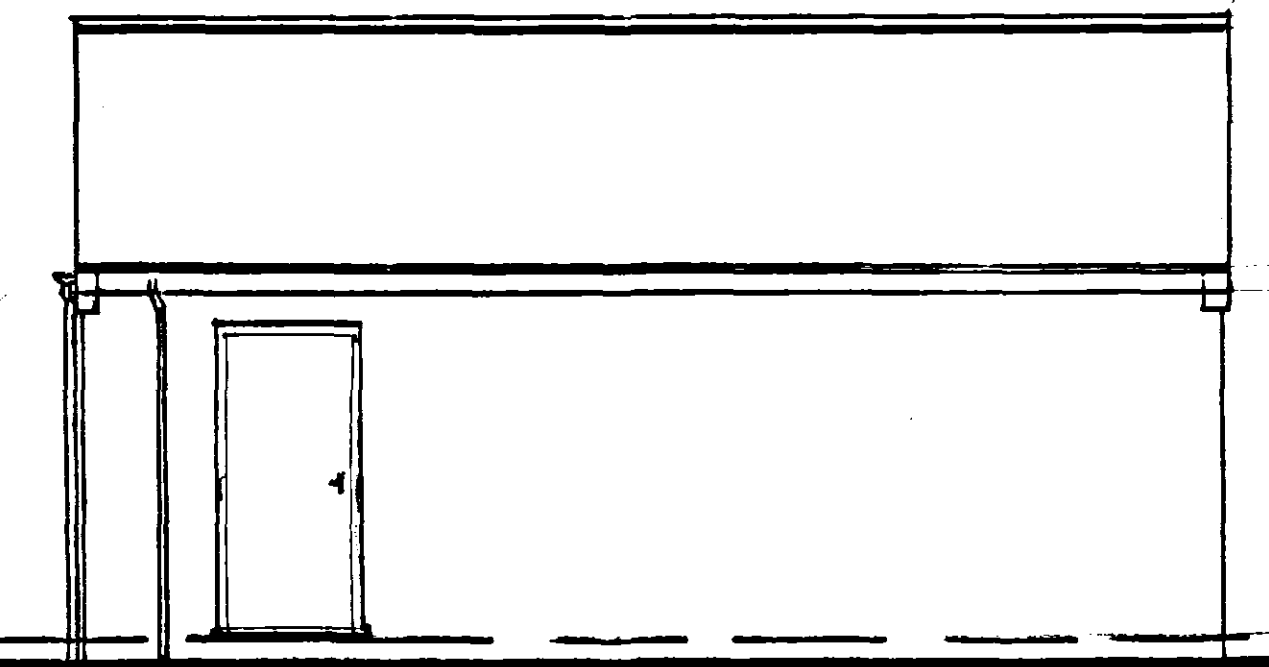


side elevation

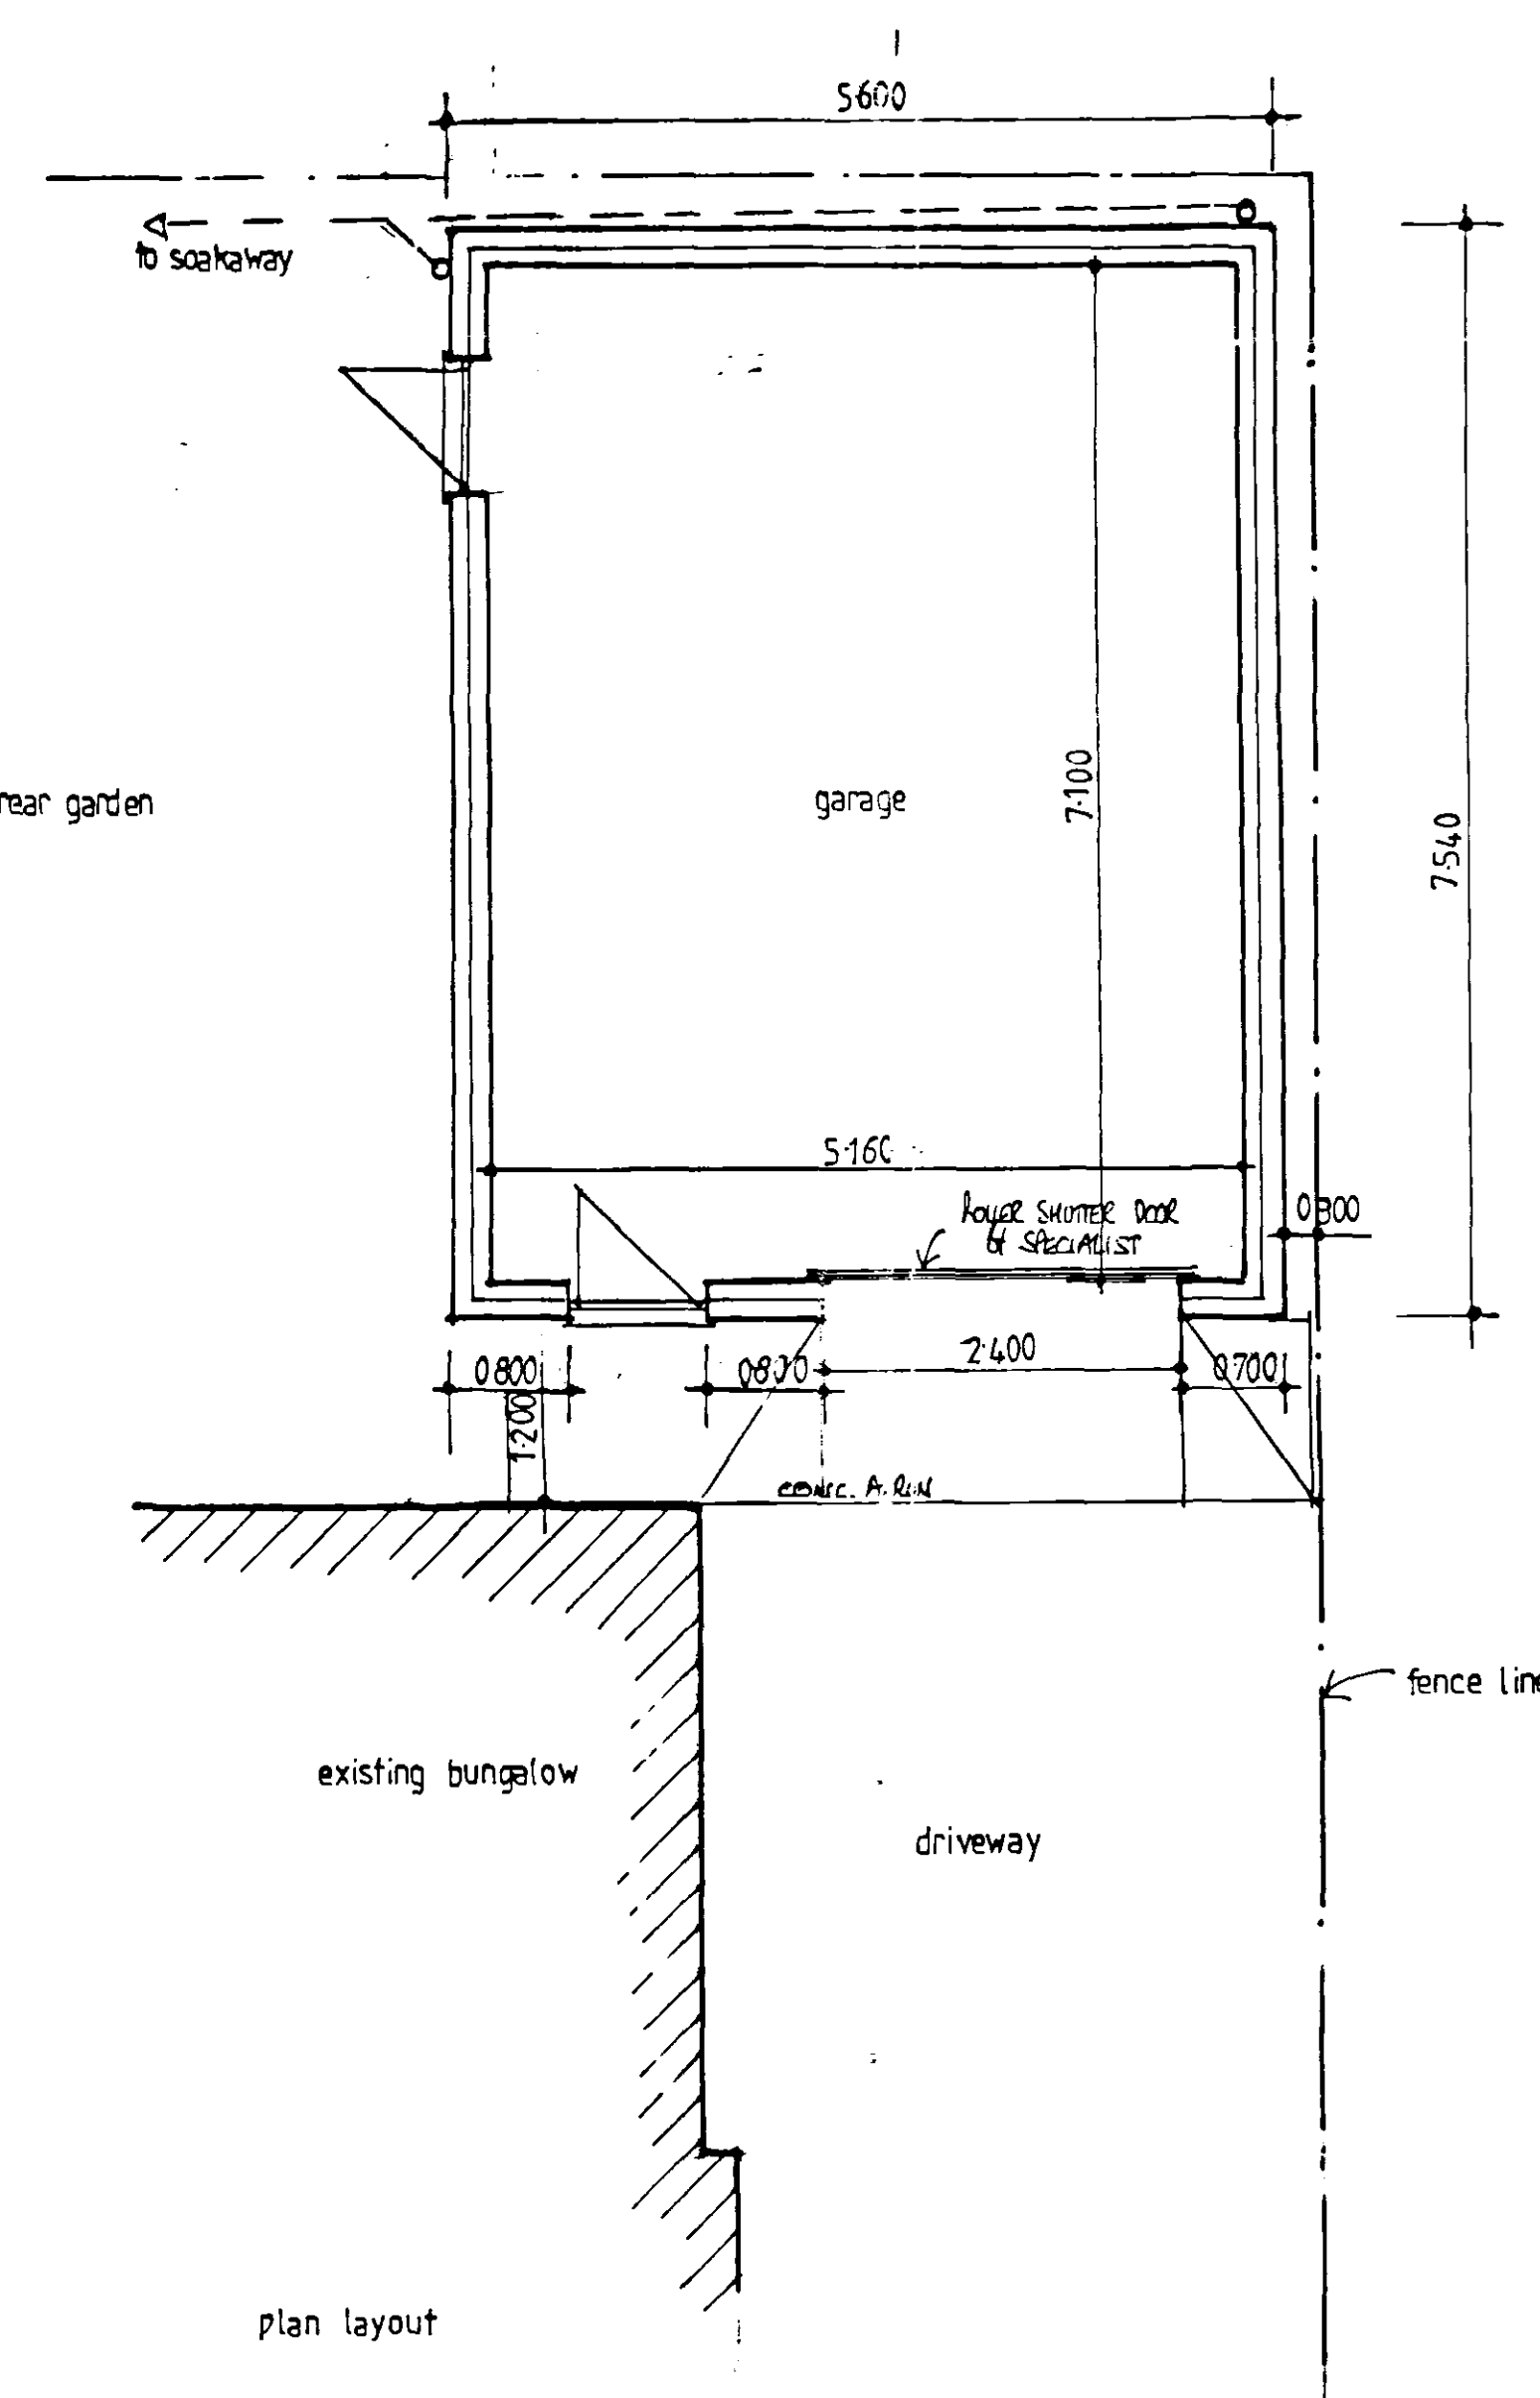


plan layout

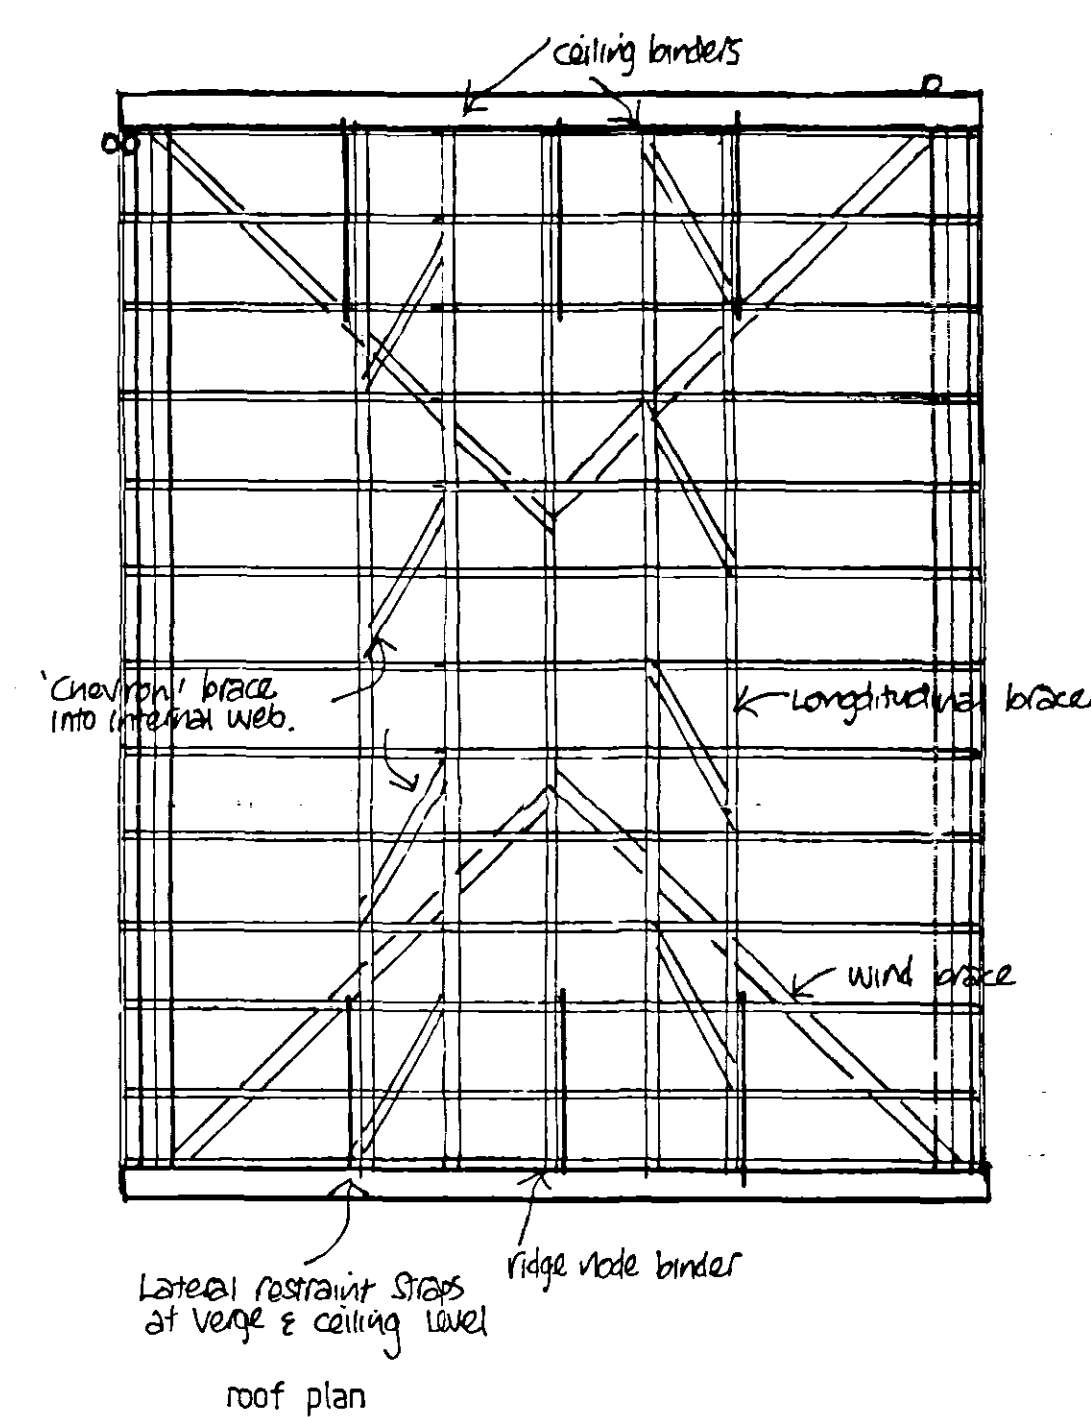

roof plan

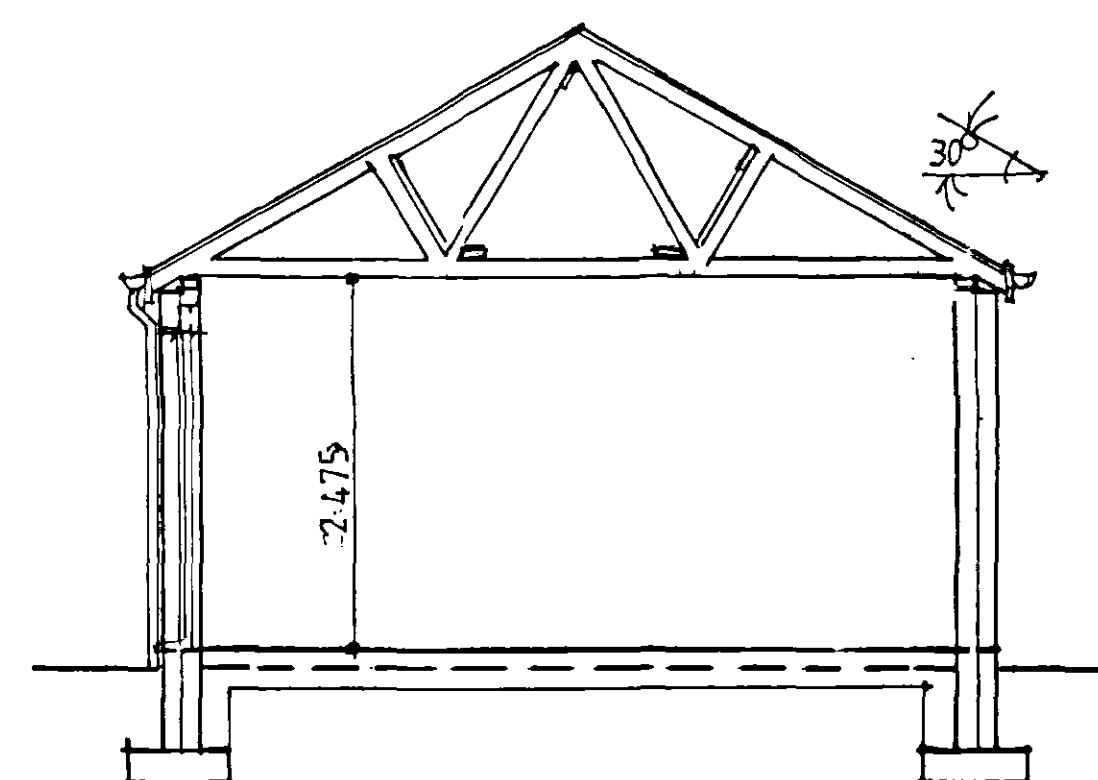

section

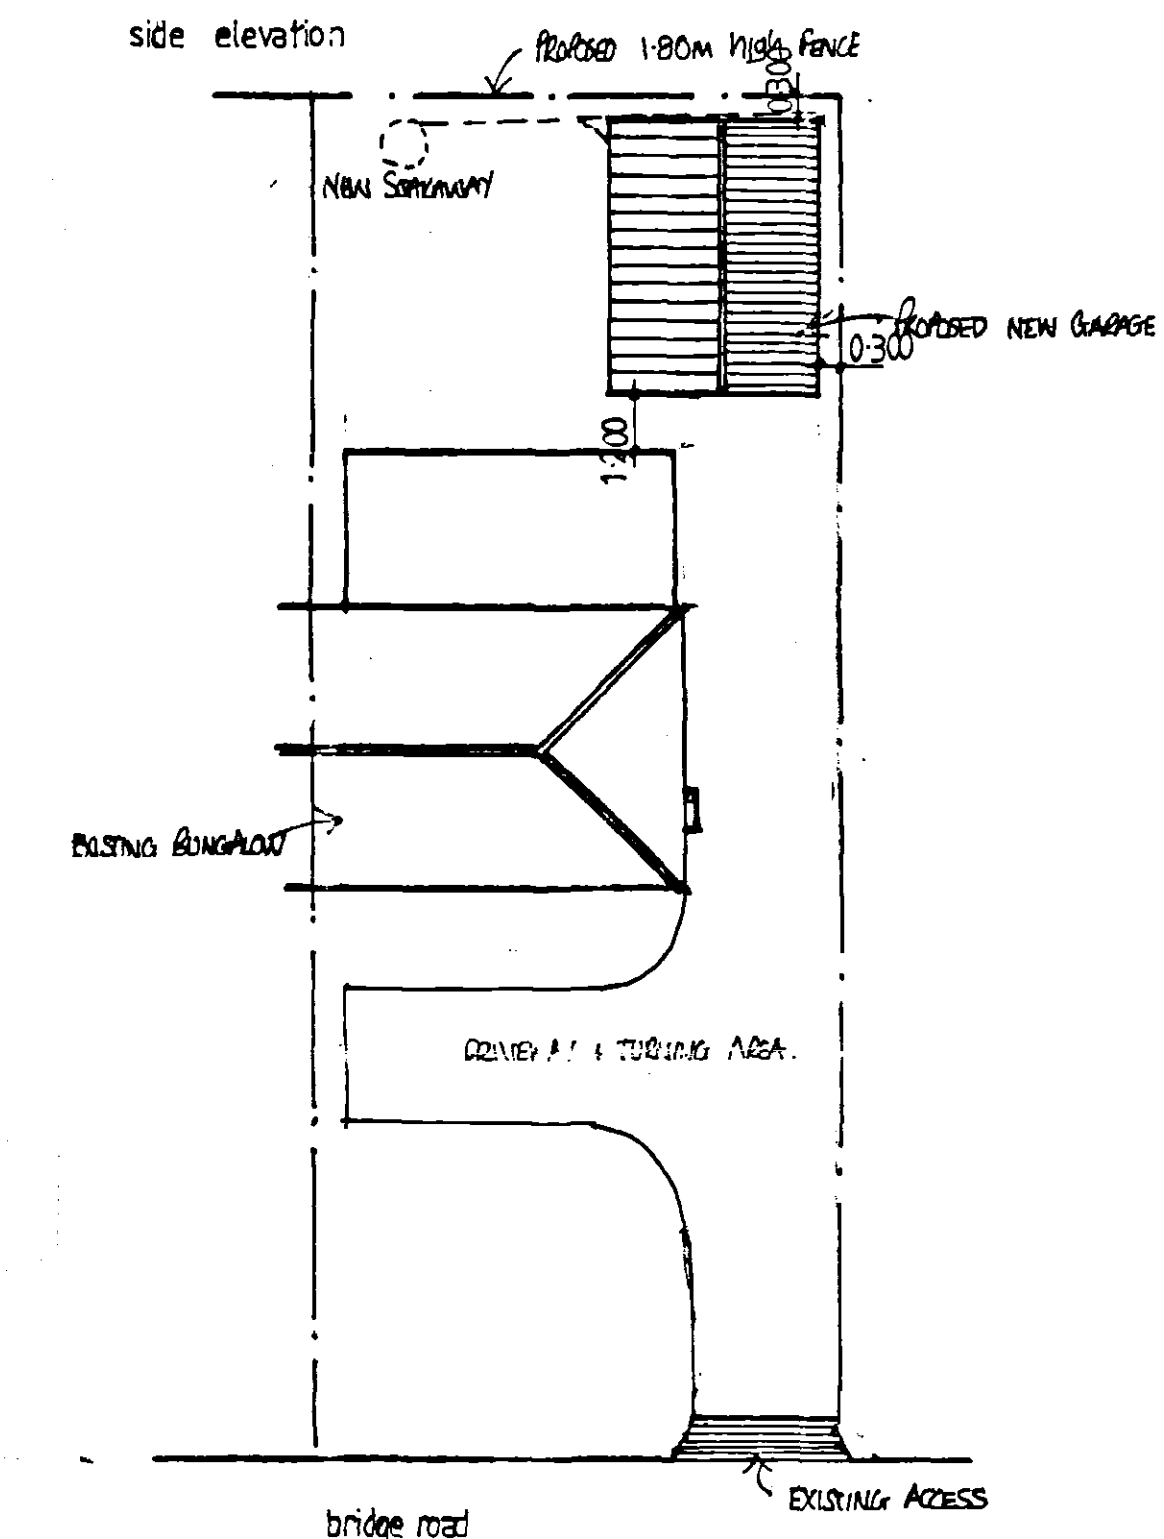

site layout/block plan.
scale: 1/200.

project: PROPOSED NEW DETACHED GARAGE
44 BRIDGE ROAD, LONG SUTTON,
LINCOLNSHIRE.

client: Mr J. HEIB.

scale: 1/50.

date: JUNE / 03.

