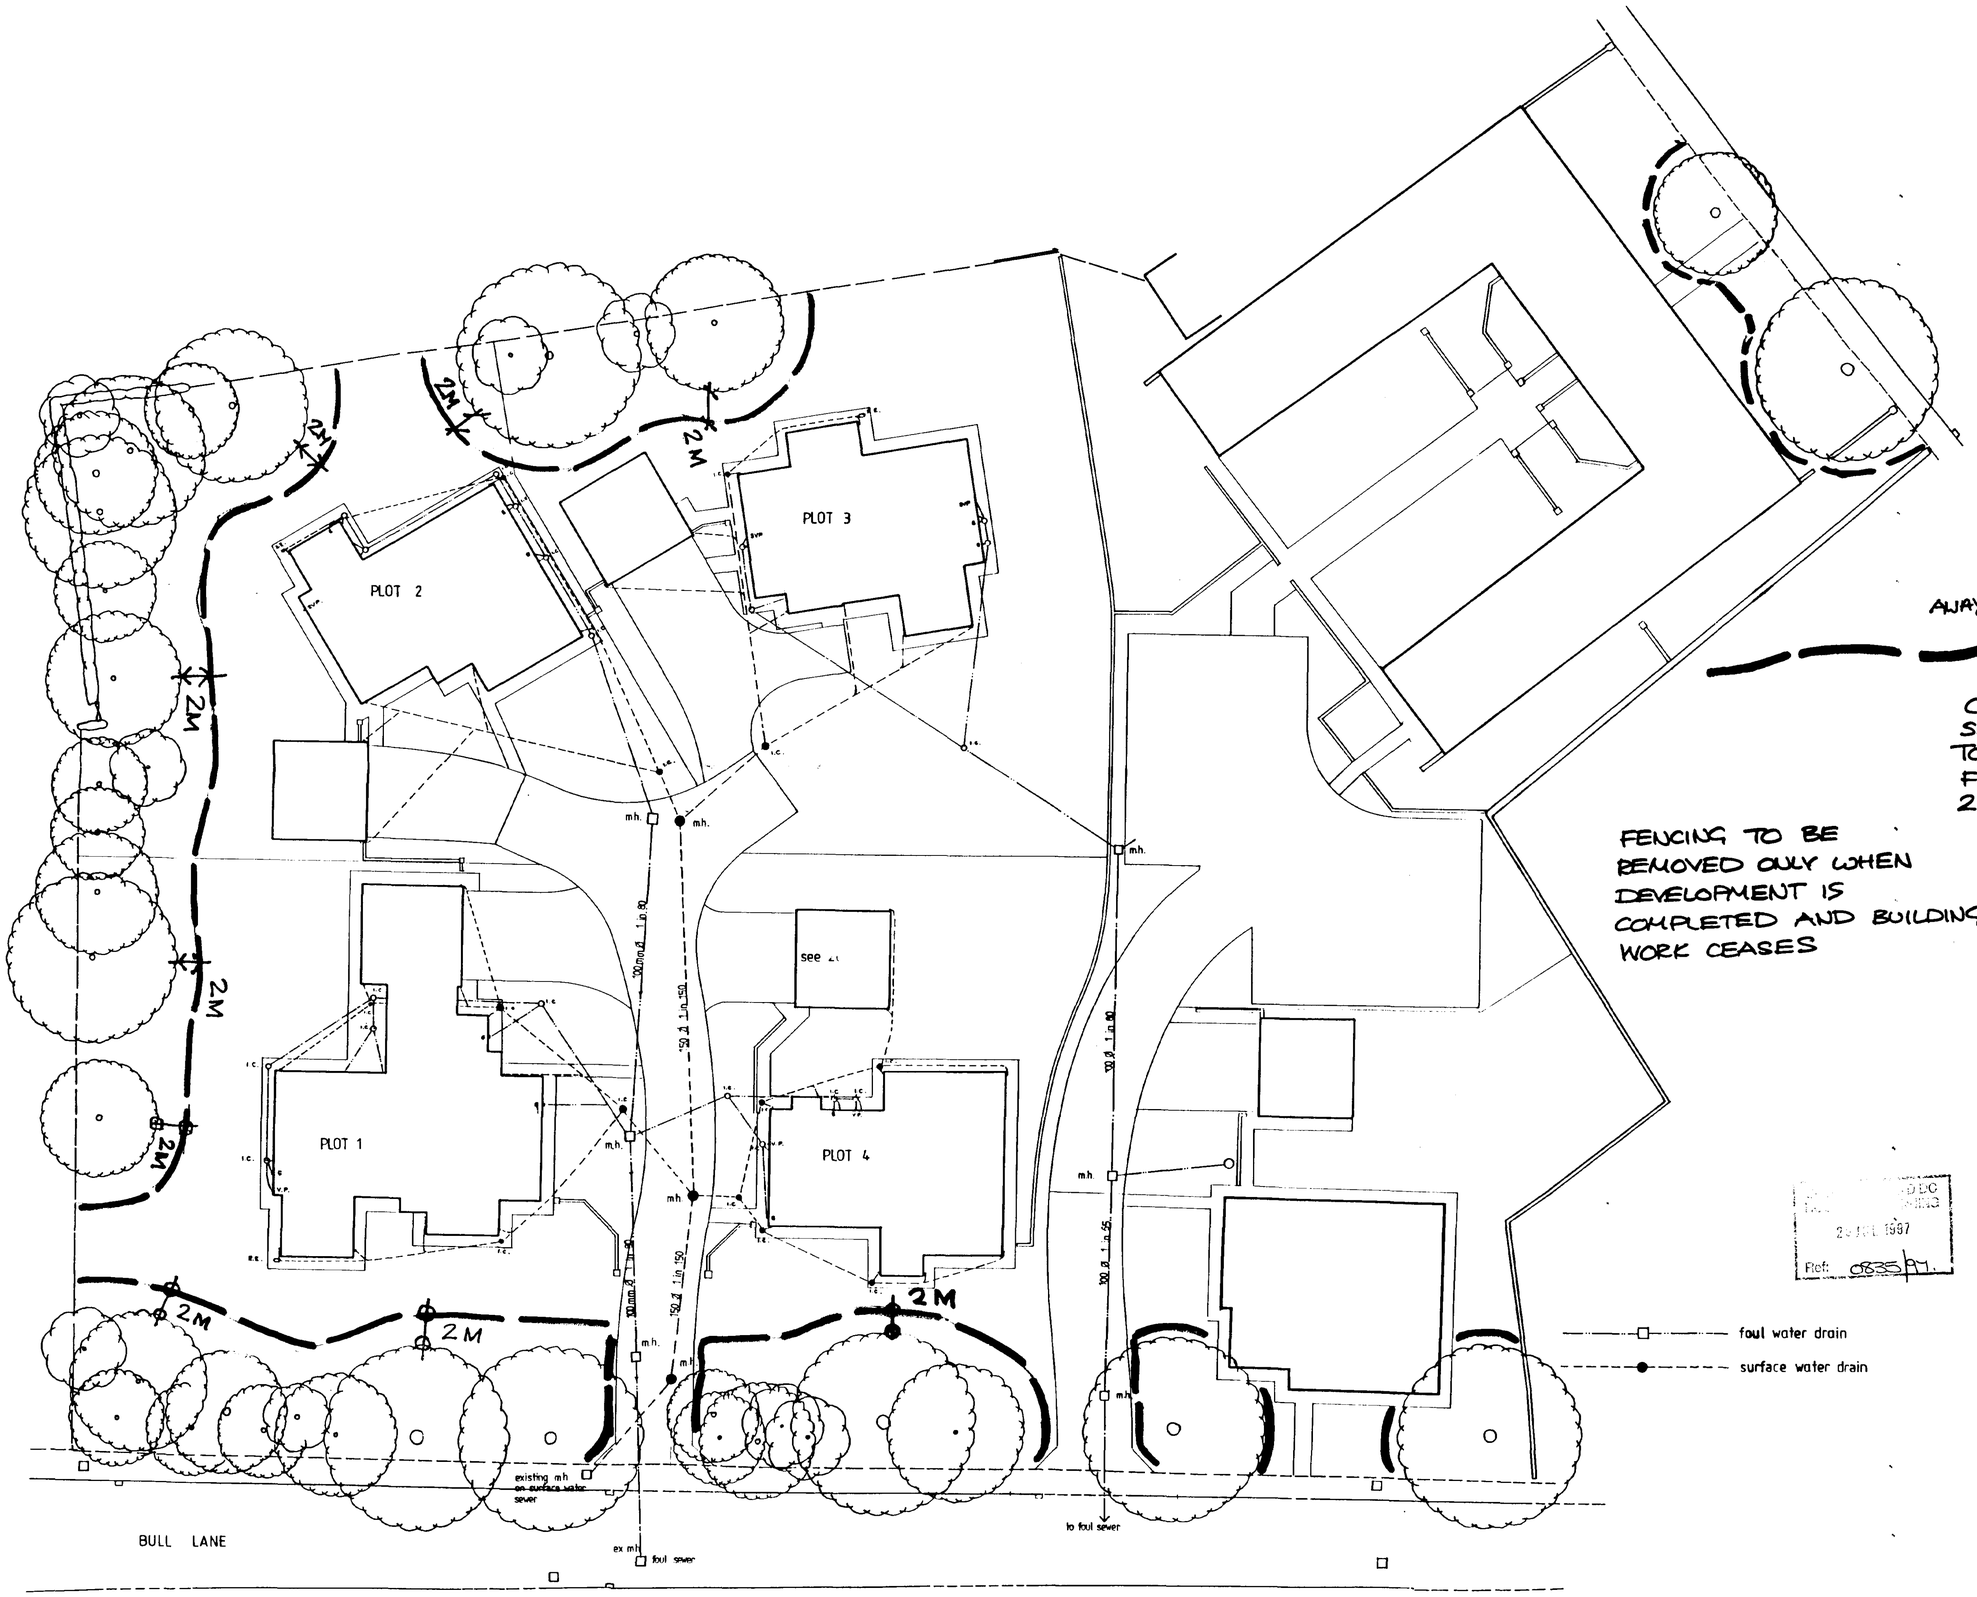

DENOTES TEMPORARY FENCING TO BE SET 2 METRES AWAY FROM THE TREES CANOPY SPREAD. FENCING TO TO BE A MIN. HEIGHT OF 1200 MM AND CONSIST OF CHESTNUT PALING FIRMLY SECURED TOP AND BOTTOM TO LINE WIRES FIXED TO FENCE POSTS A MAXIMUM 2 METRES APART

FENCING TO BE REMOVED ONLY WHEN DEVELOPMENT IS COMPLETED AND BUILDING WORK CEASES

THIS DRAWING IS TO BE READ IN CONJUNCTION WITH DRAWING NO'D: 2670-18

CONTRACTOR TO CHECK ALL DIMENSIONS ON SITE BEFORE WORK COMMENCES.

revision	date	init.	revision details

PODDINGTONS
Architectural Design Consultants
43 Double Street, Spalding, Lincs. PE11 2AA
Tel: 0775 761856 & 768296. Fax: 0775 710218

project: RESIDENTIAL DEVELOPMENT
AT: BULL LANE LONG SUTTON
SPALDING LINCOLNSHIRE
CLIENT: MR. P. A. GOOCH

drawing: TREE PROTECTION

scale: 1:200
drawing no: 2670 97A
date: APRIL 1997
drawn: J. CRUNKHORN
checked:

DDC
2 JUL 1997
Ref: 0835/97