


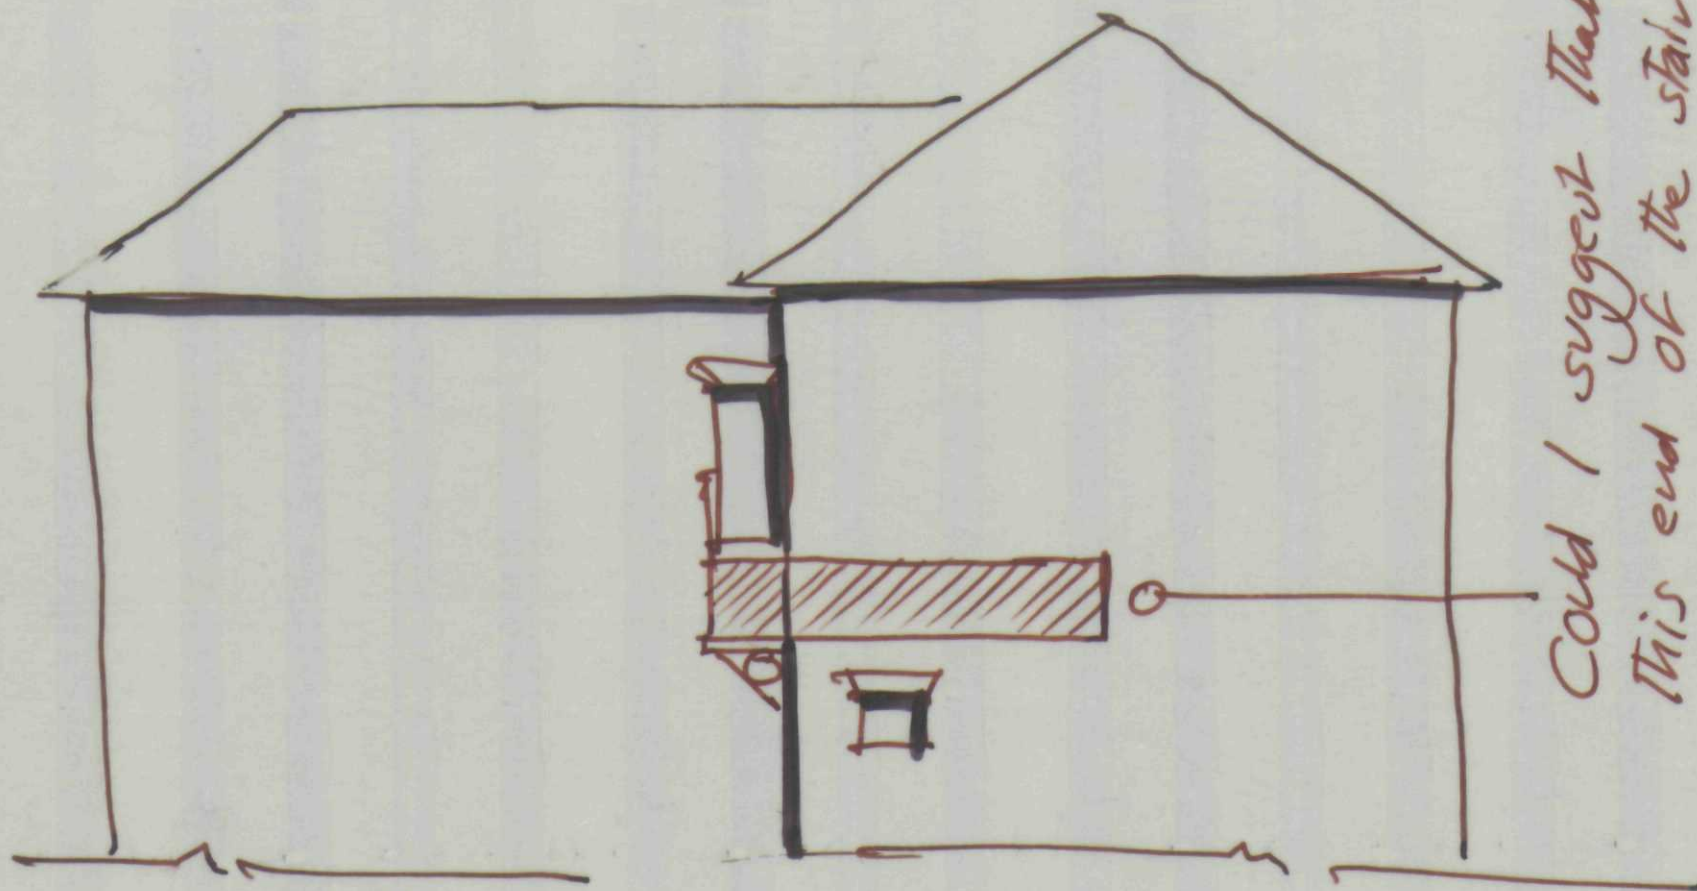

Could I suggest that
this end of the stair
be vertical when not
in use?

Side Elevⁿ.

MASONIC HALL
LONG SUTTON
MRW 08 MAR 2004