


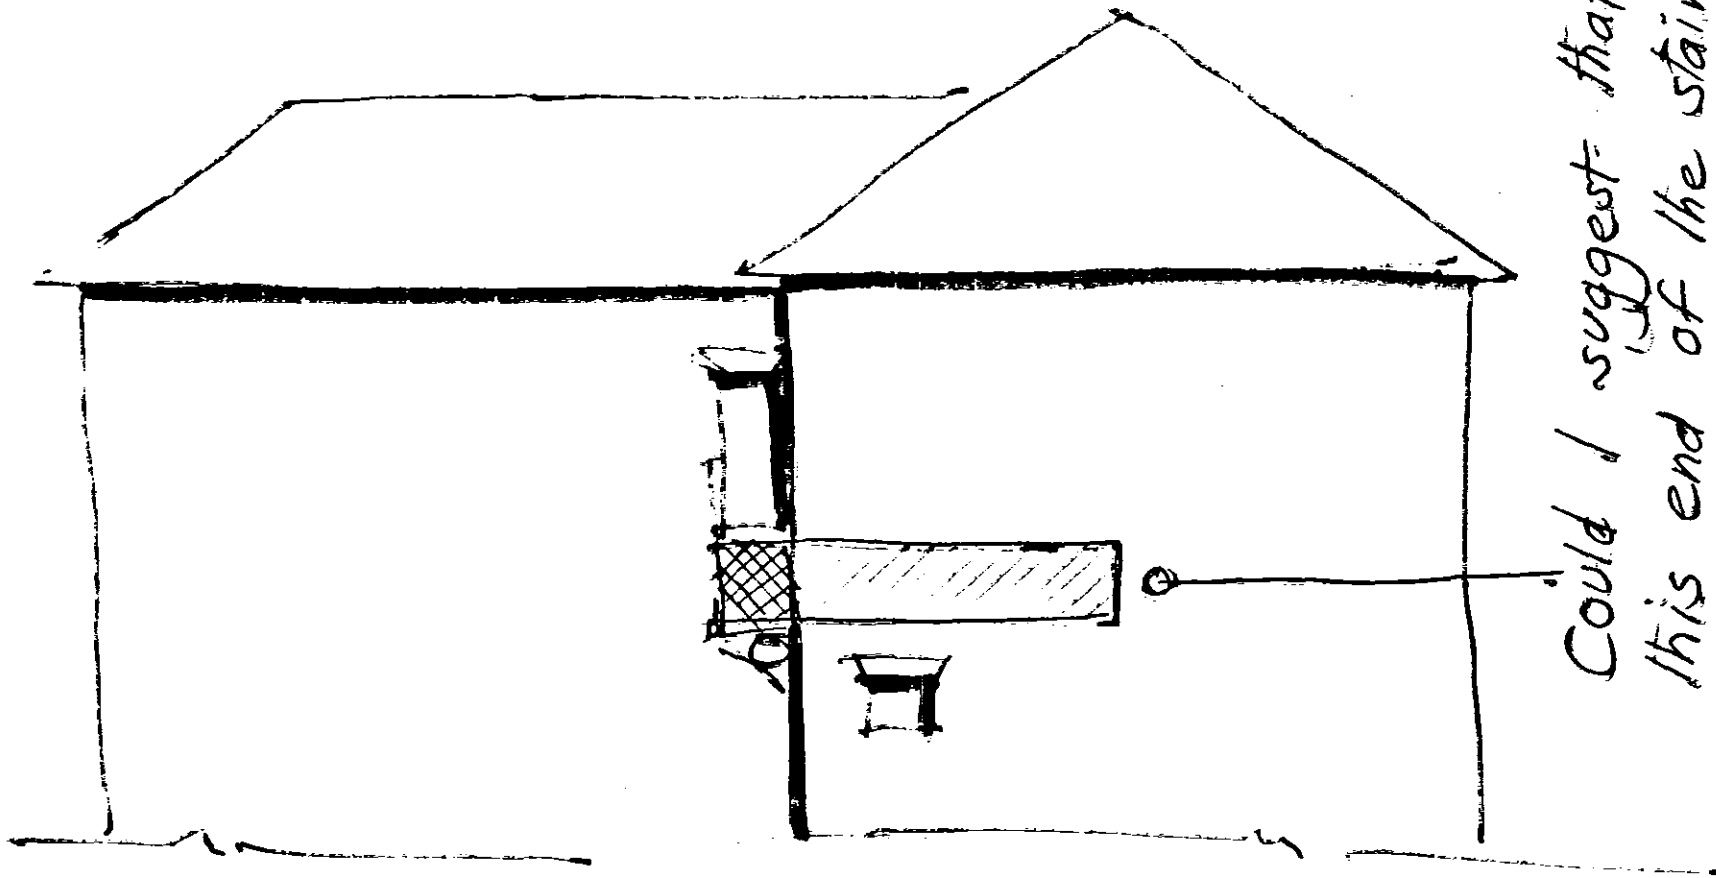

Could I suggest that
this end of the stair
be vertical when not-
in use?

Side Elev'n.

MASONIC HALL
LONG SUTTON
MRW 08 MAR 2004