


# DETERMINED PLAN

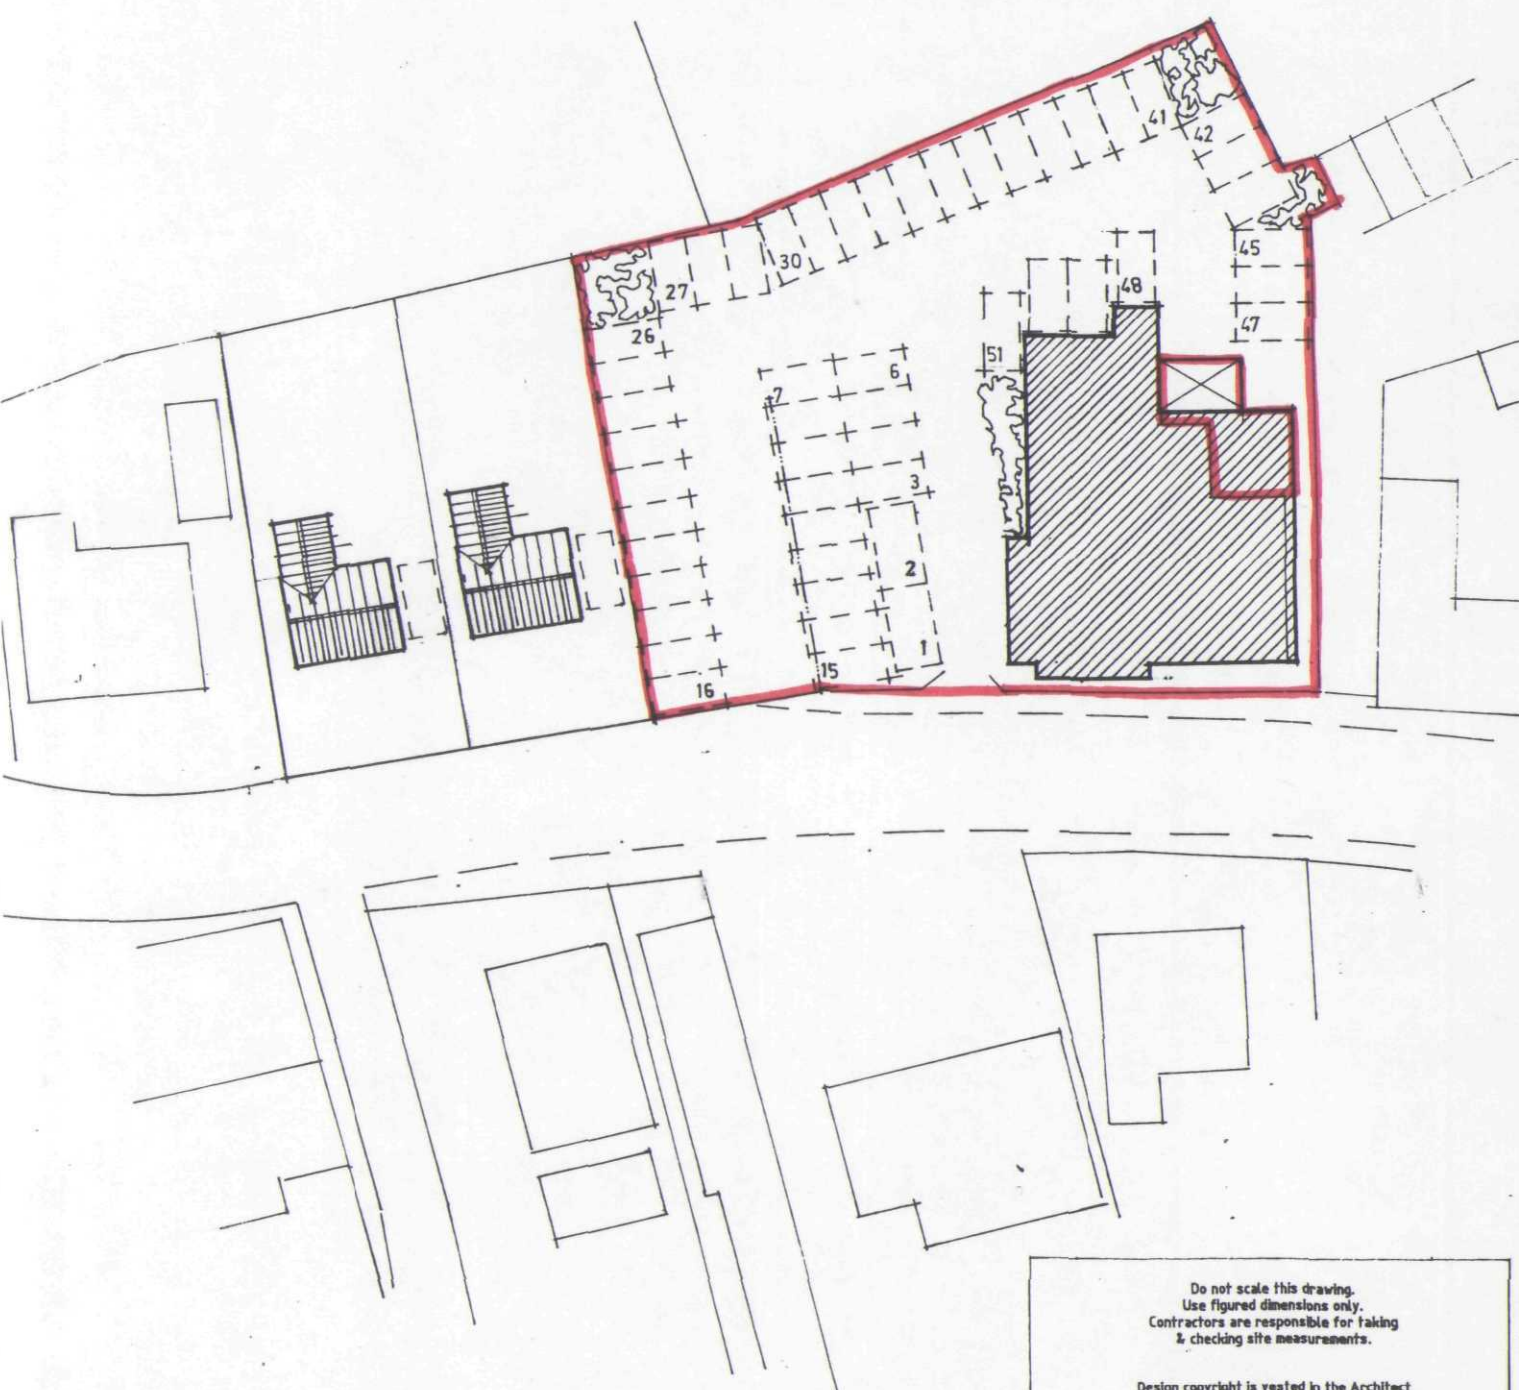

Do not scale this drawing.  
Use figured dimensions only.  
Contractors are responsible for taking  
& checking site measurements.

Design copyright is vested in the Architect  
from whom written consent must be obtained  
for copying or reproducing this drawing.

|                                      |                          |                                                                                   |
|--------------------------------------|--------------------------|-----------------------------------------------------------------------------------|
| Title<br><b>Car Park Arrangement</b> |                          | Client<br><b>Masonic Lodge<br/>Park Lane, Long Sutton.</b>                        |
| Scale<br><b>1/500</b>                | Date<br><b>june 2001</b> | Project<br><b>Proposed rear extension<br/>SHDC<br/>Planning &amp; Development</b> |
| Drawn<br><b>SEI</b>                  | Checked<br><b>arch</b>   |                                                                                   |
| Drawing no.<br><b>G:3347: 04</b>     | Revision<br><b>A</b>     | <b>02 JUL 2003</b><br><b>Ref 0836103</b>                                          |

**SIR CHARLES  
NICHOLSON**

**The Old Rectory  
Bargate, Grimsby, N. E. Lincs. DN34 4SY  
Tel: 01472 500567  
Fax: 01472 500574**

**Architects . Designers . Planners**