


DETERMINED PLAN

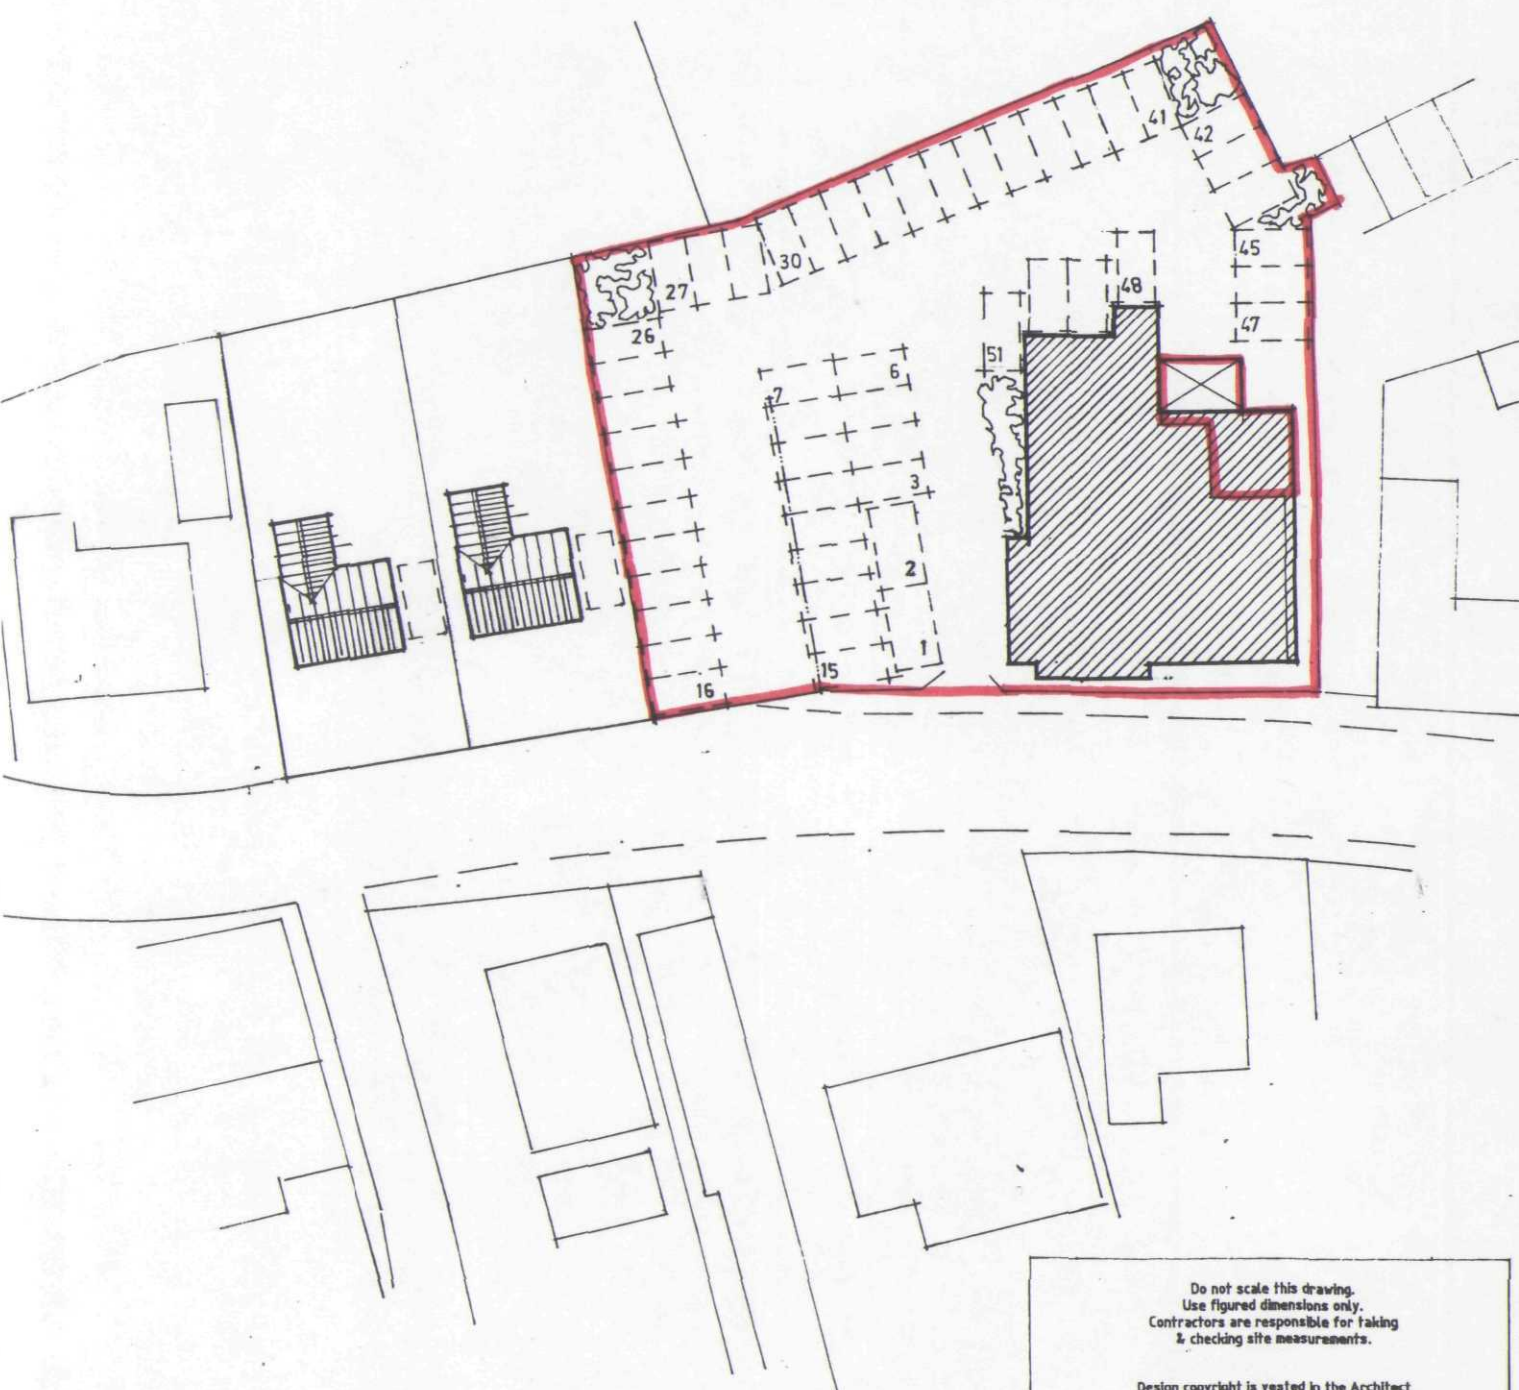

Do not scale this drawing.
Use figured dimensions only.
Contractors are responsible for taking
& checking site measurements.

Design copyright is vested in the Architect
from whom written consent must be obtained
for copying or reproducing this drawing.

Title Car Park Arrangement		Client Masonic Lodge Park Lane, Long Sutton.	
Scale 1/500	Date june 2001	Project Proposed rear extension SHDC Planning & Development	
Drawn SEI	Checked arch	Date 02 JUL 2003	
Drawing no. G:3347: 04	Revision A	Ref 0836103	

**SIR CHARLES
NICHOLSON**

**The Old Rectory
Bargate, Grimsby, N. E. Lincs. DN34 4SY
Tel: 01472 500567
Fax: 01472 500574**

Architects . Designers . Planners