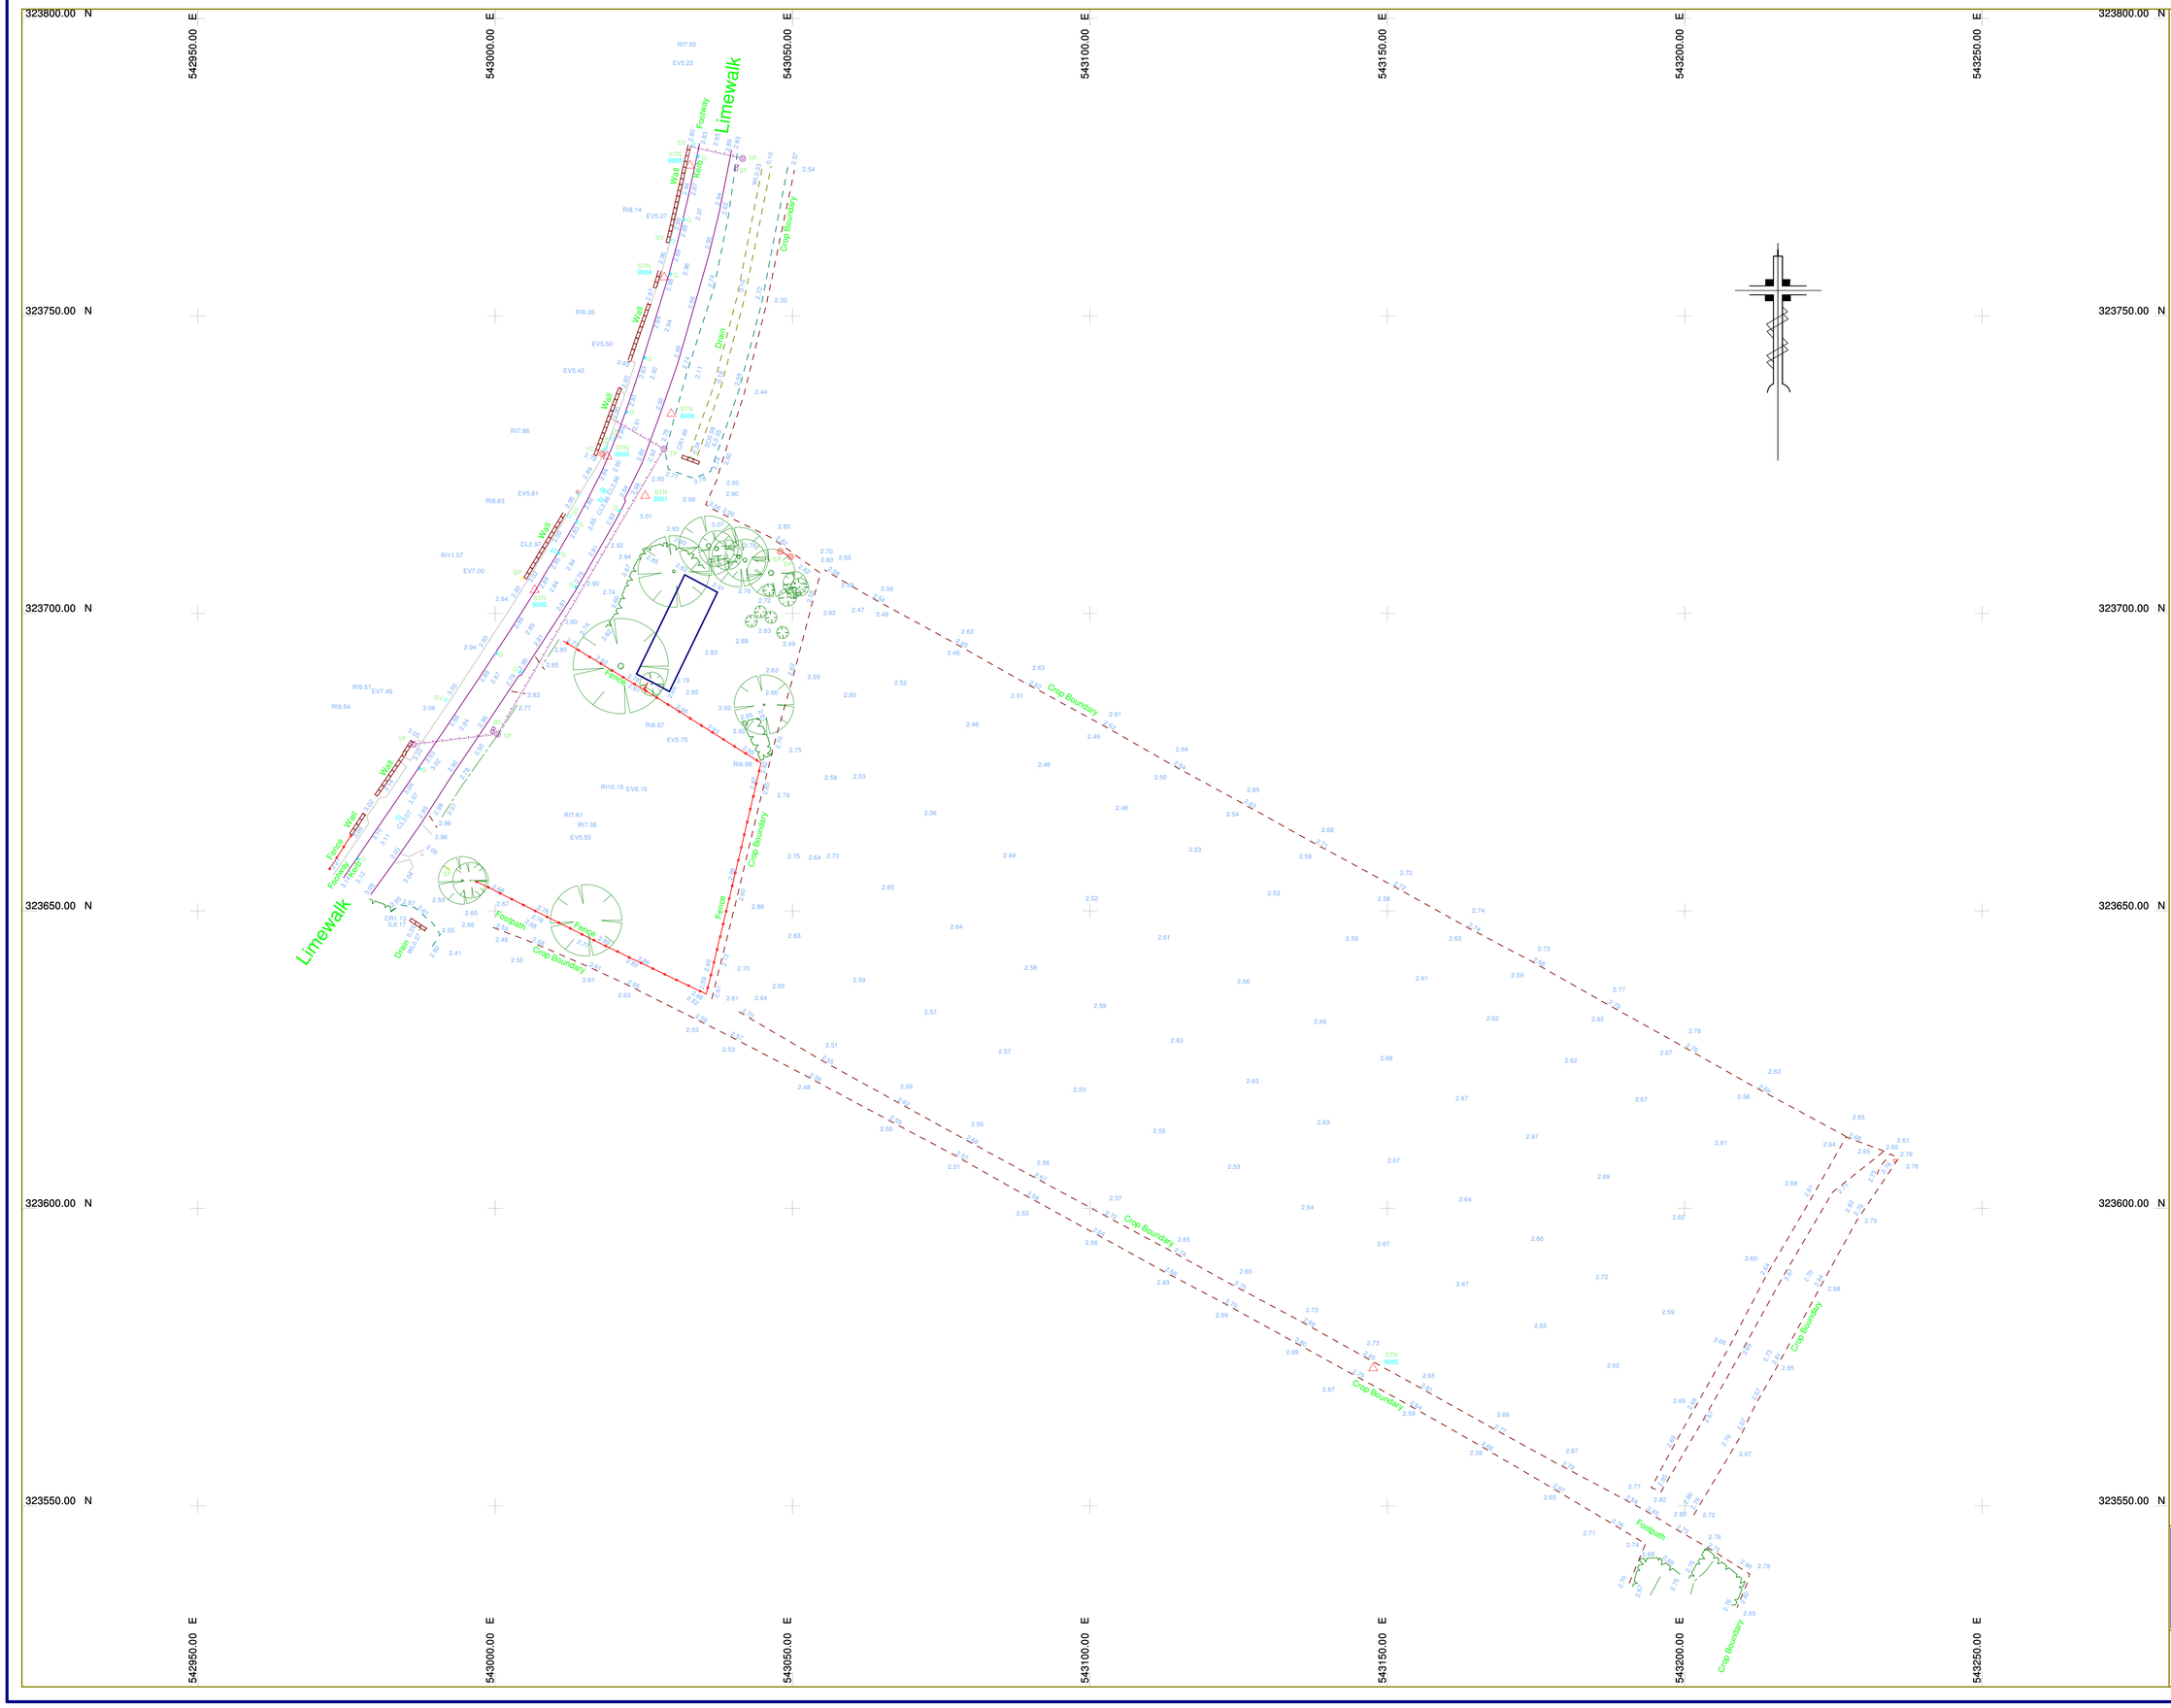


KEY:

- BUILDING
- FENCE
- HEDGE
- CHANNEL
- WALL
- BANK EDGE
- STORM DRAINAGE
- FOUL DRAINAGE
- CHANGE OF SURFACE
- OVERHEAD ELECTRIC
- OVERHEAD TELEPHONE

TREE BOREHOLE MANHOLE

CONTROL STATION

B	BOLLARD	RE	ROD EYE
BIN	BIN	RI	RIDGE
BT	BRITISH TELECOM	SP	SIGN POST
CR	PIPE CROWN	STAY	STAY
CTV	CABLE TELEVISION	SV	STOP VALVE
EA	EARTH	TBM	BENCH MARK
EL	ELECTRIC BOX	TH	THRESHOLD
EP	ELECTRIC POLE	TL	TRAFFIC LIGHT
EV	EAVES	TP	TELEGRAPH POLE
FH	FIRE HYDRANT	TS	TRAFFIC SIGNAL
G	GULLY	VC	VENT COLUMN
GA	GAS VALVE	VP	VENT PIPE
IC	INSPECTION CHAMBER	WL	WATER LEVEL
IL	INVERT LEVEL	WM	WATER METER
KO	KERB OFFLET	WT	WALL TOP
LH	LAMP HOLE		
LP	LAMP POST		
MP	MARKER POST		
PB	POST BOX		

NOTES:

1. Survey plotted to OS National Grid.
2. All levels related to OS Datum.
3. GPS/GLONASS ETRS89 observations transformed to OSGB36 using OSTN15 Transformation.
4. ETRS89 ellipsoid heights converted to heights above mean sea level using National Geoid Model OSGM15.

Initial Survey Date:	1 APR 2022

CONTROL STATIONS

Stn:	Eastings:	Northings:	Height:
9000	543147.614	323573.141	2.819
9001	543025.240	323719.776	3.006
9002	543006.655	323703.964	2.968
9003	543018.896	323726.404	2.927
9004	543028.423	323756.502	2.995
9005	543032.771	323775.269	2.943
9006	543029.606	323733.552	2.832

Rev:	Amendments:	Date:

Client:
SEAGATE HOMES

Project Title:
LIMEWALK
LONG SUTTON
LINCOLNSHIRE

Drawing Title:
OGL SURVEY

Scale:	Date:
1:500	6 APR 2022

Drawing No:	Rev:	
AS2602/1		A1

C.A.D. Title: SEAGATELONGSUTON010422

Drawn By: D.J.SMITH

AXIS SURVEYS LTD.
CHARTERED LAND SURVEYORS

10 SYCAMORE DRIVE, LOUTH, LINCOLNSHIRE, LN11 8RT.
TEL (01507) 606397
FAX (01507) 354050
www.axissurveys.co.uk
office@axissurveys.co.uk
©AXIS SURVEYS LTD.