Notes and Reviewions


Do not scale from this drawing.

This drawing is copyright and may not be altered, traced, copied, photographed or used for any purpose other than that for which it is issued without written permission from Messrs. Status Design.


The General Contractor is to check all dimensions on site and report discrepancies to the Architect.

All details shown on this drawing are based upon typical site conditions related to the area. No responsibility can be accepted for abnormal conditions unless reported to the Architects, so that design amendments may be considered.

Please note: This drawing is not a conveyance drawing.

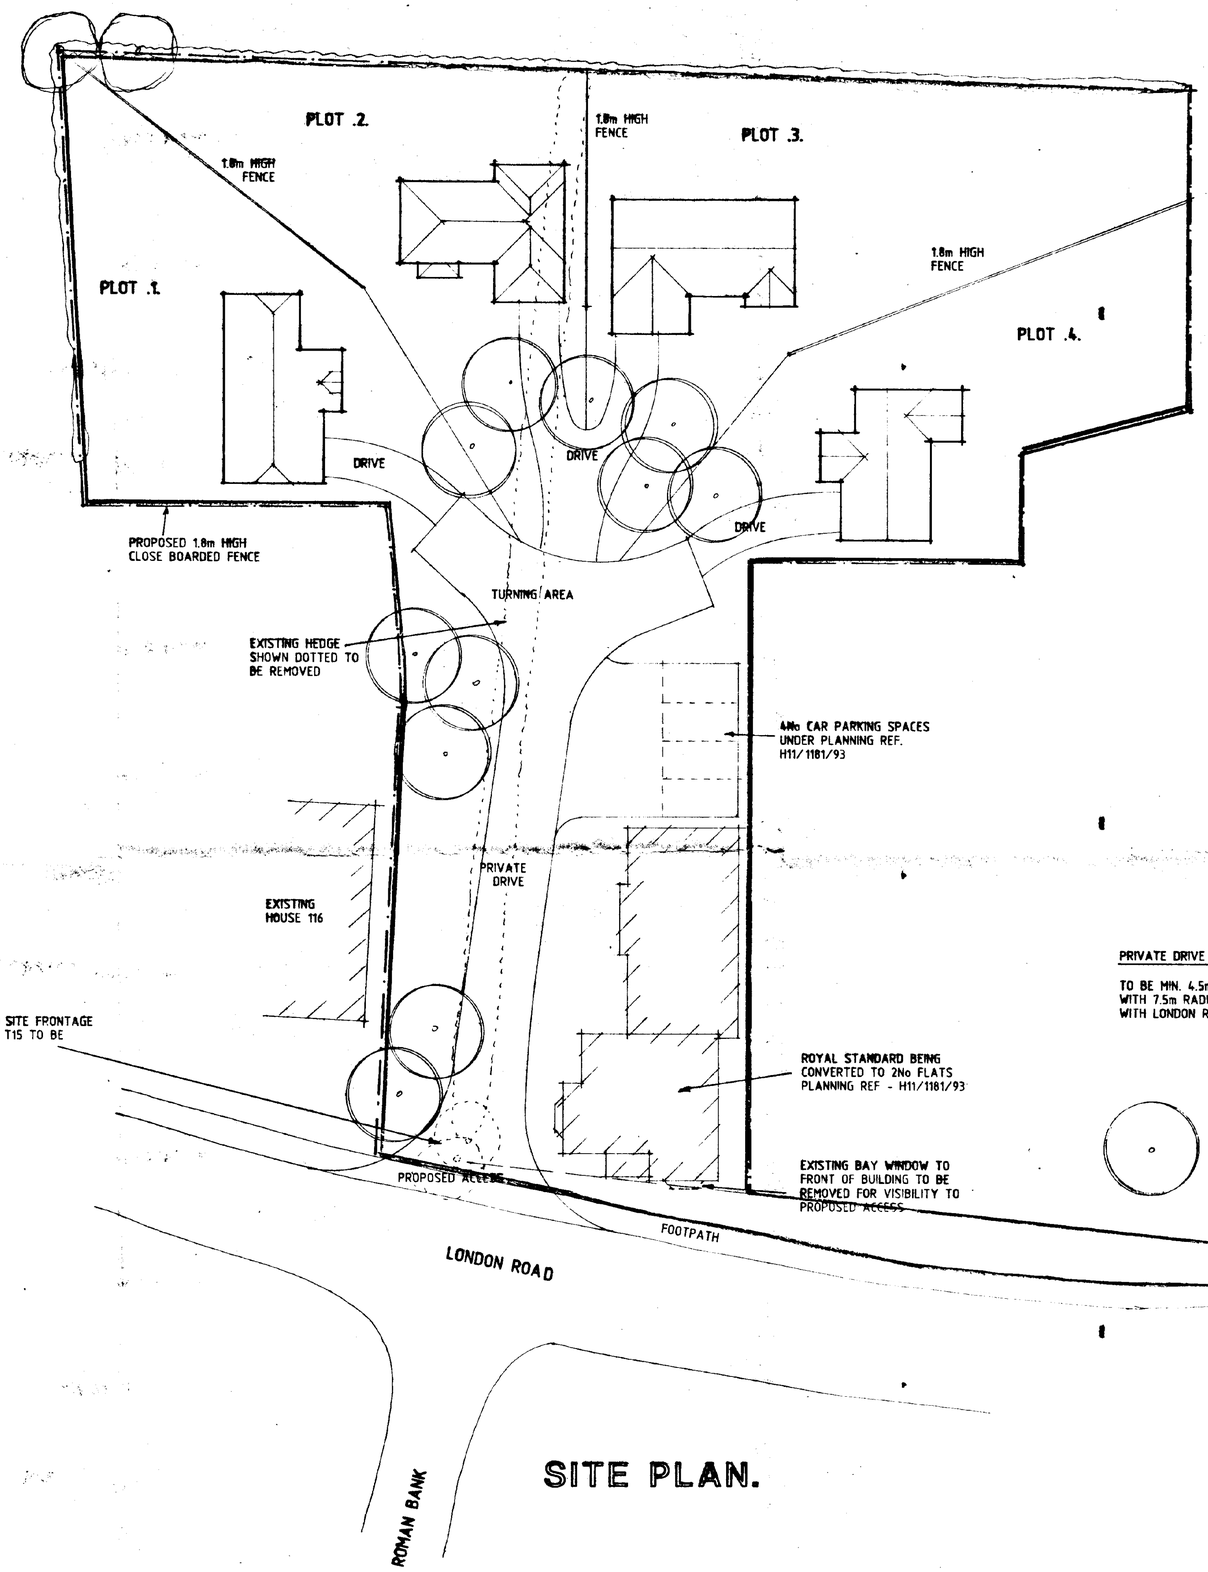

SITE PLAN.

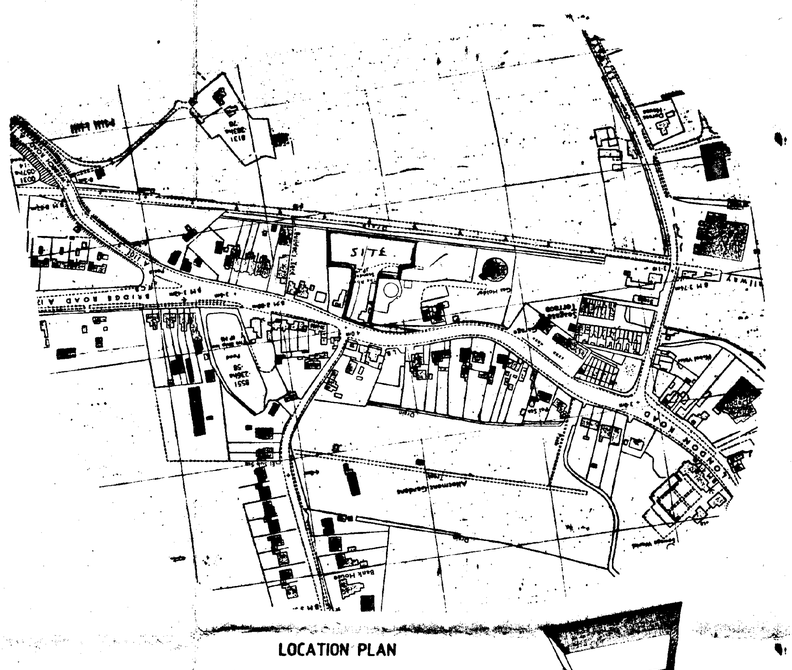

LOCATION PLAN

N

DETERMINED PLAN

SOUTH ... D.C.
PLAN DEPT.
01 SEP 1994
REF S/0843/94

DESIGN Status
CONSULTANTS IN ARCHITECTURE & PLANNING

PROPOSED RESIDENTIAL DEVELOPMENT TO REAR OF ROYAL STANDARD PUBLIC HOUSE , LONDON ROAD, LONG SUTTON FOR

MR. M. BUNN.

1:200 1:2500	771789/1
AUG-94	B.GILHAM.

Status House, 4 Princes Street, Holbeach, Lincs. PE12 7BB
Tel: 01406 424345 Fax: 01406 490702