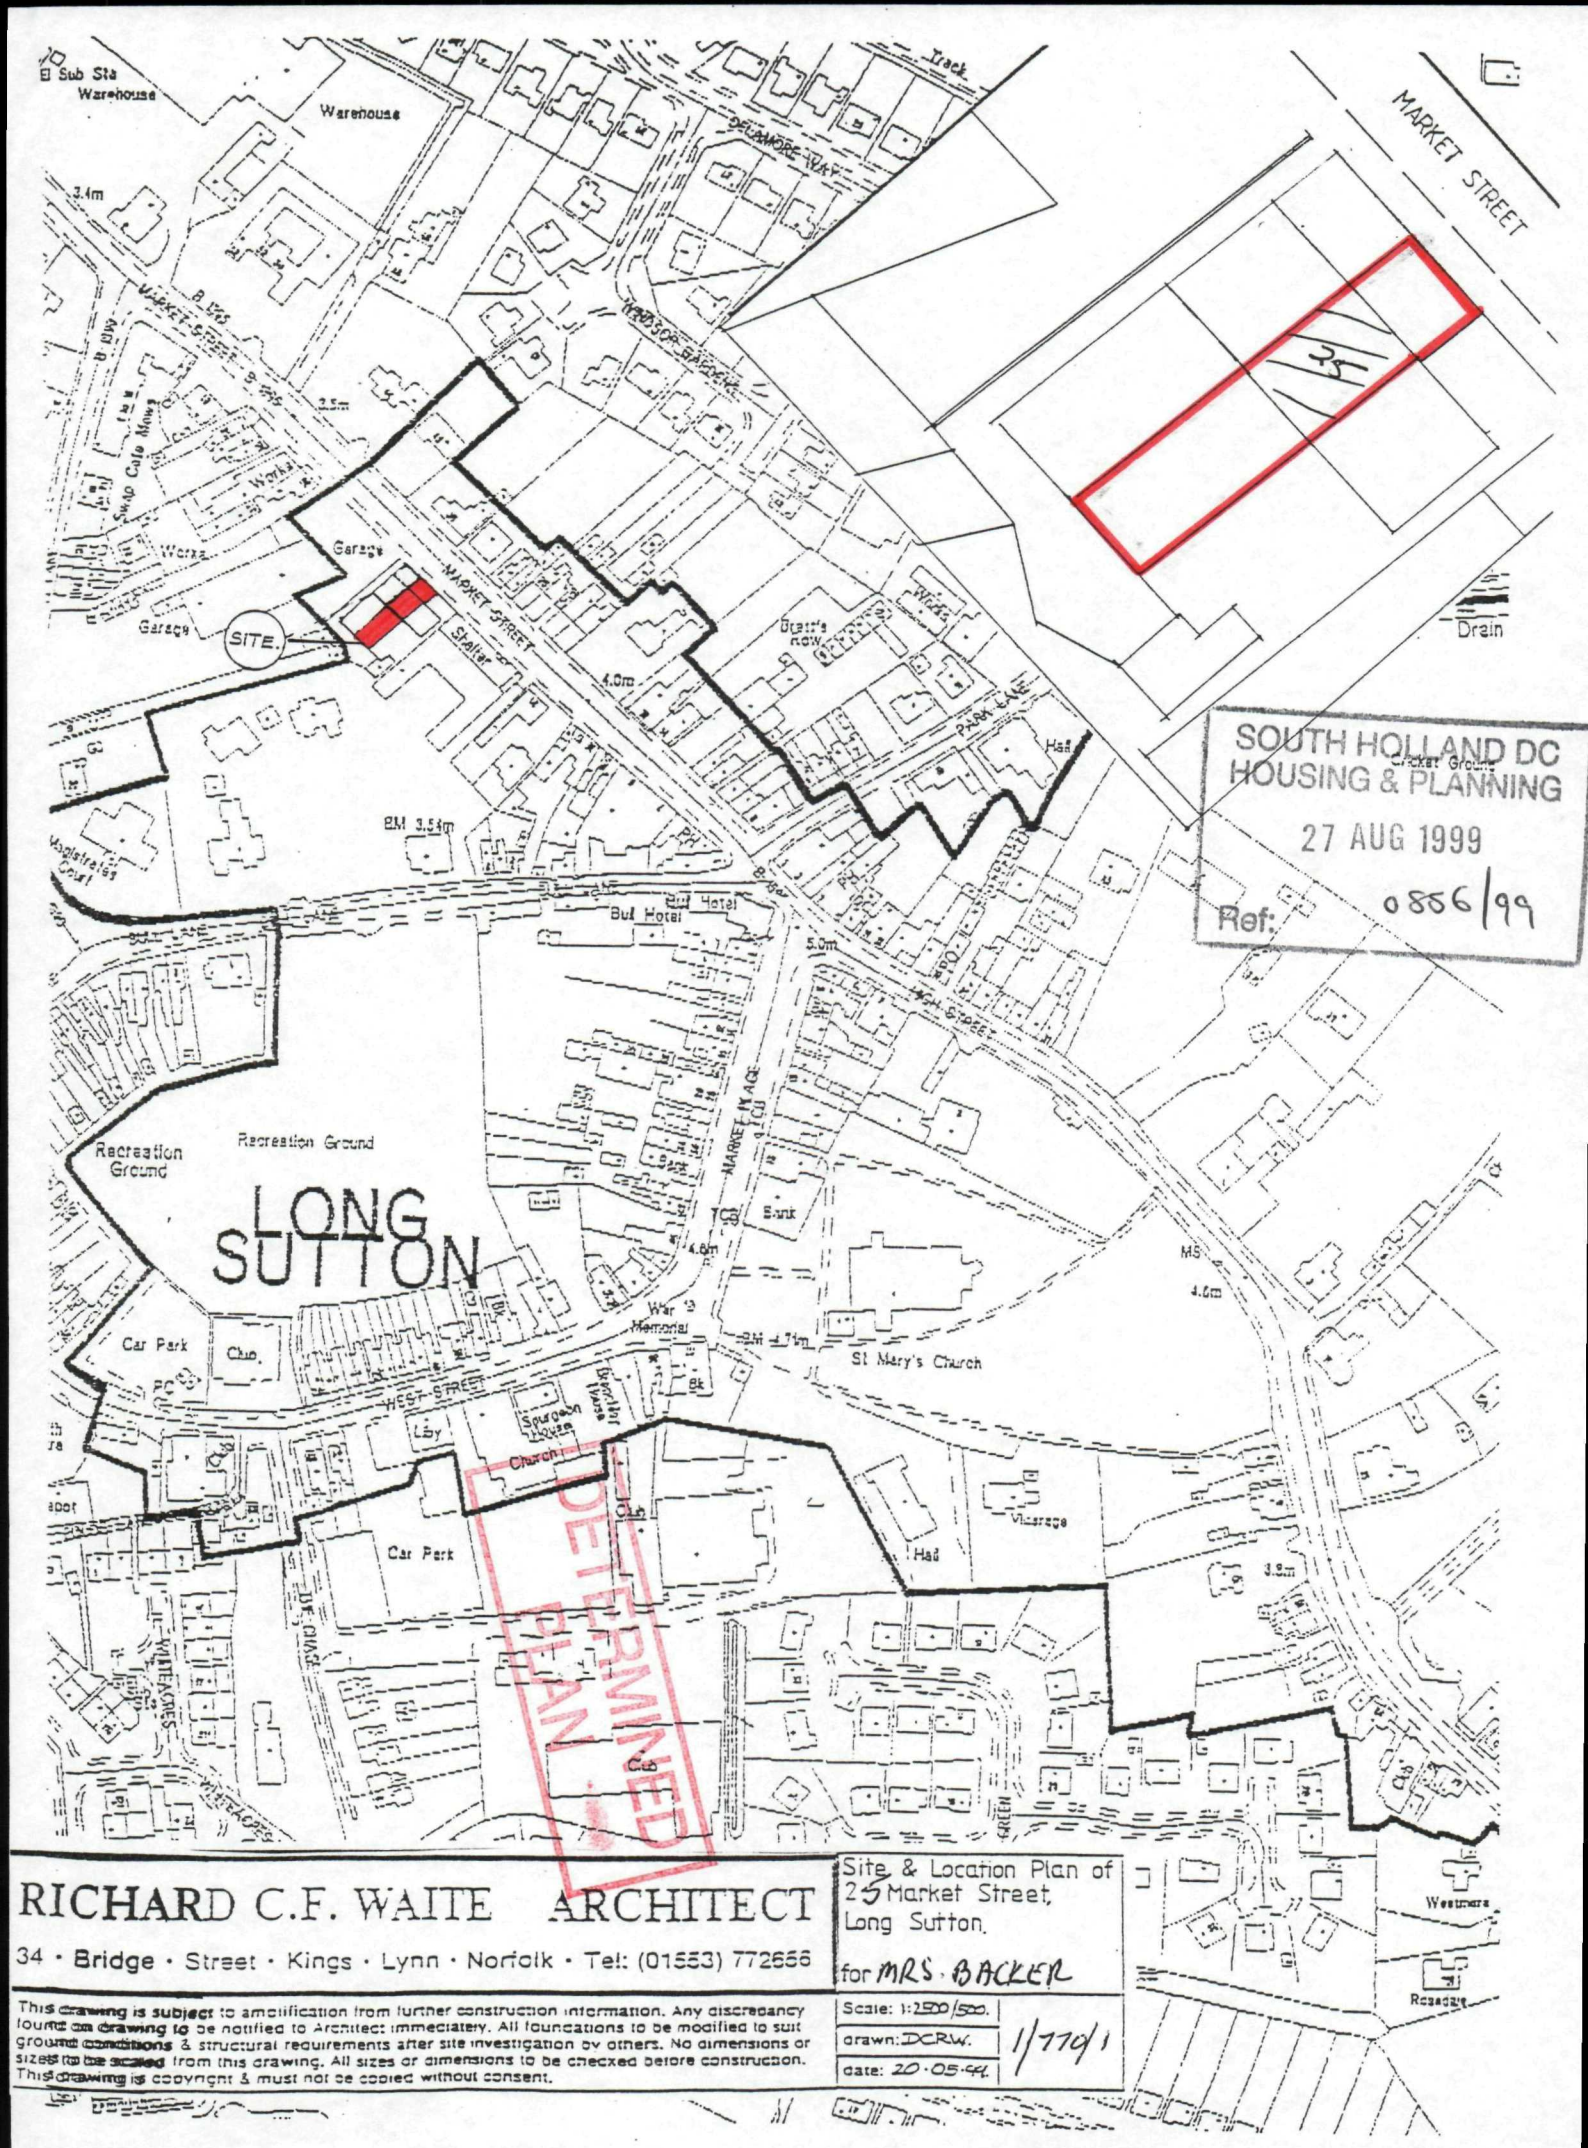


RICHARD C.F. WAITE ARCHITECT

34 · Bridge · Street · Kings · Lynn · Norfolk · Tel: (01553) 772666

Site & Location Plan of 25 Market Street, Long Sutton.

for MRS. BACKER

Scale: 1:2500/500.

drawn: DCRW.

date: 20·05·99.

1/770/1

This drawing is subject to amplification from further construction information. Any discrepancy found on drawing to be notified to Architect immediately. All foundations to be modified to suit ground conditions & structural requirements after site investigation by others. No dimensions or sizes to be scaled from this drawing. All sizes or dimensions to be checked before construction. This drawing is copyright & must not be copied without consent.