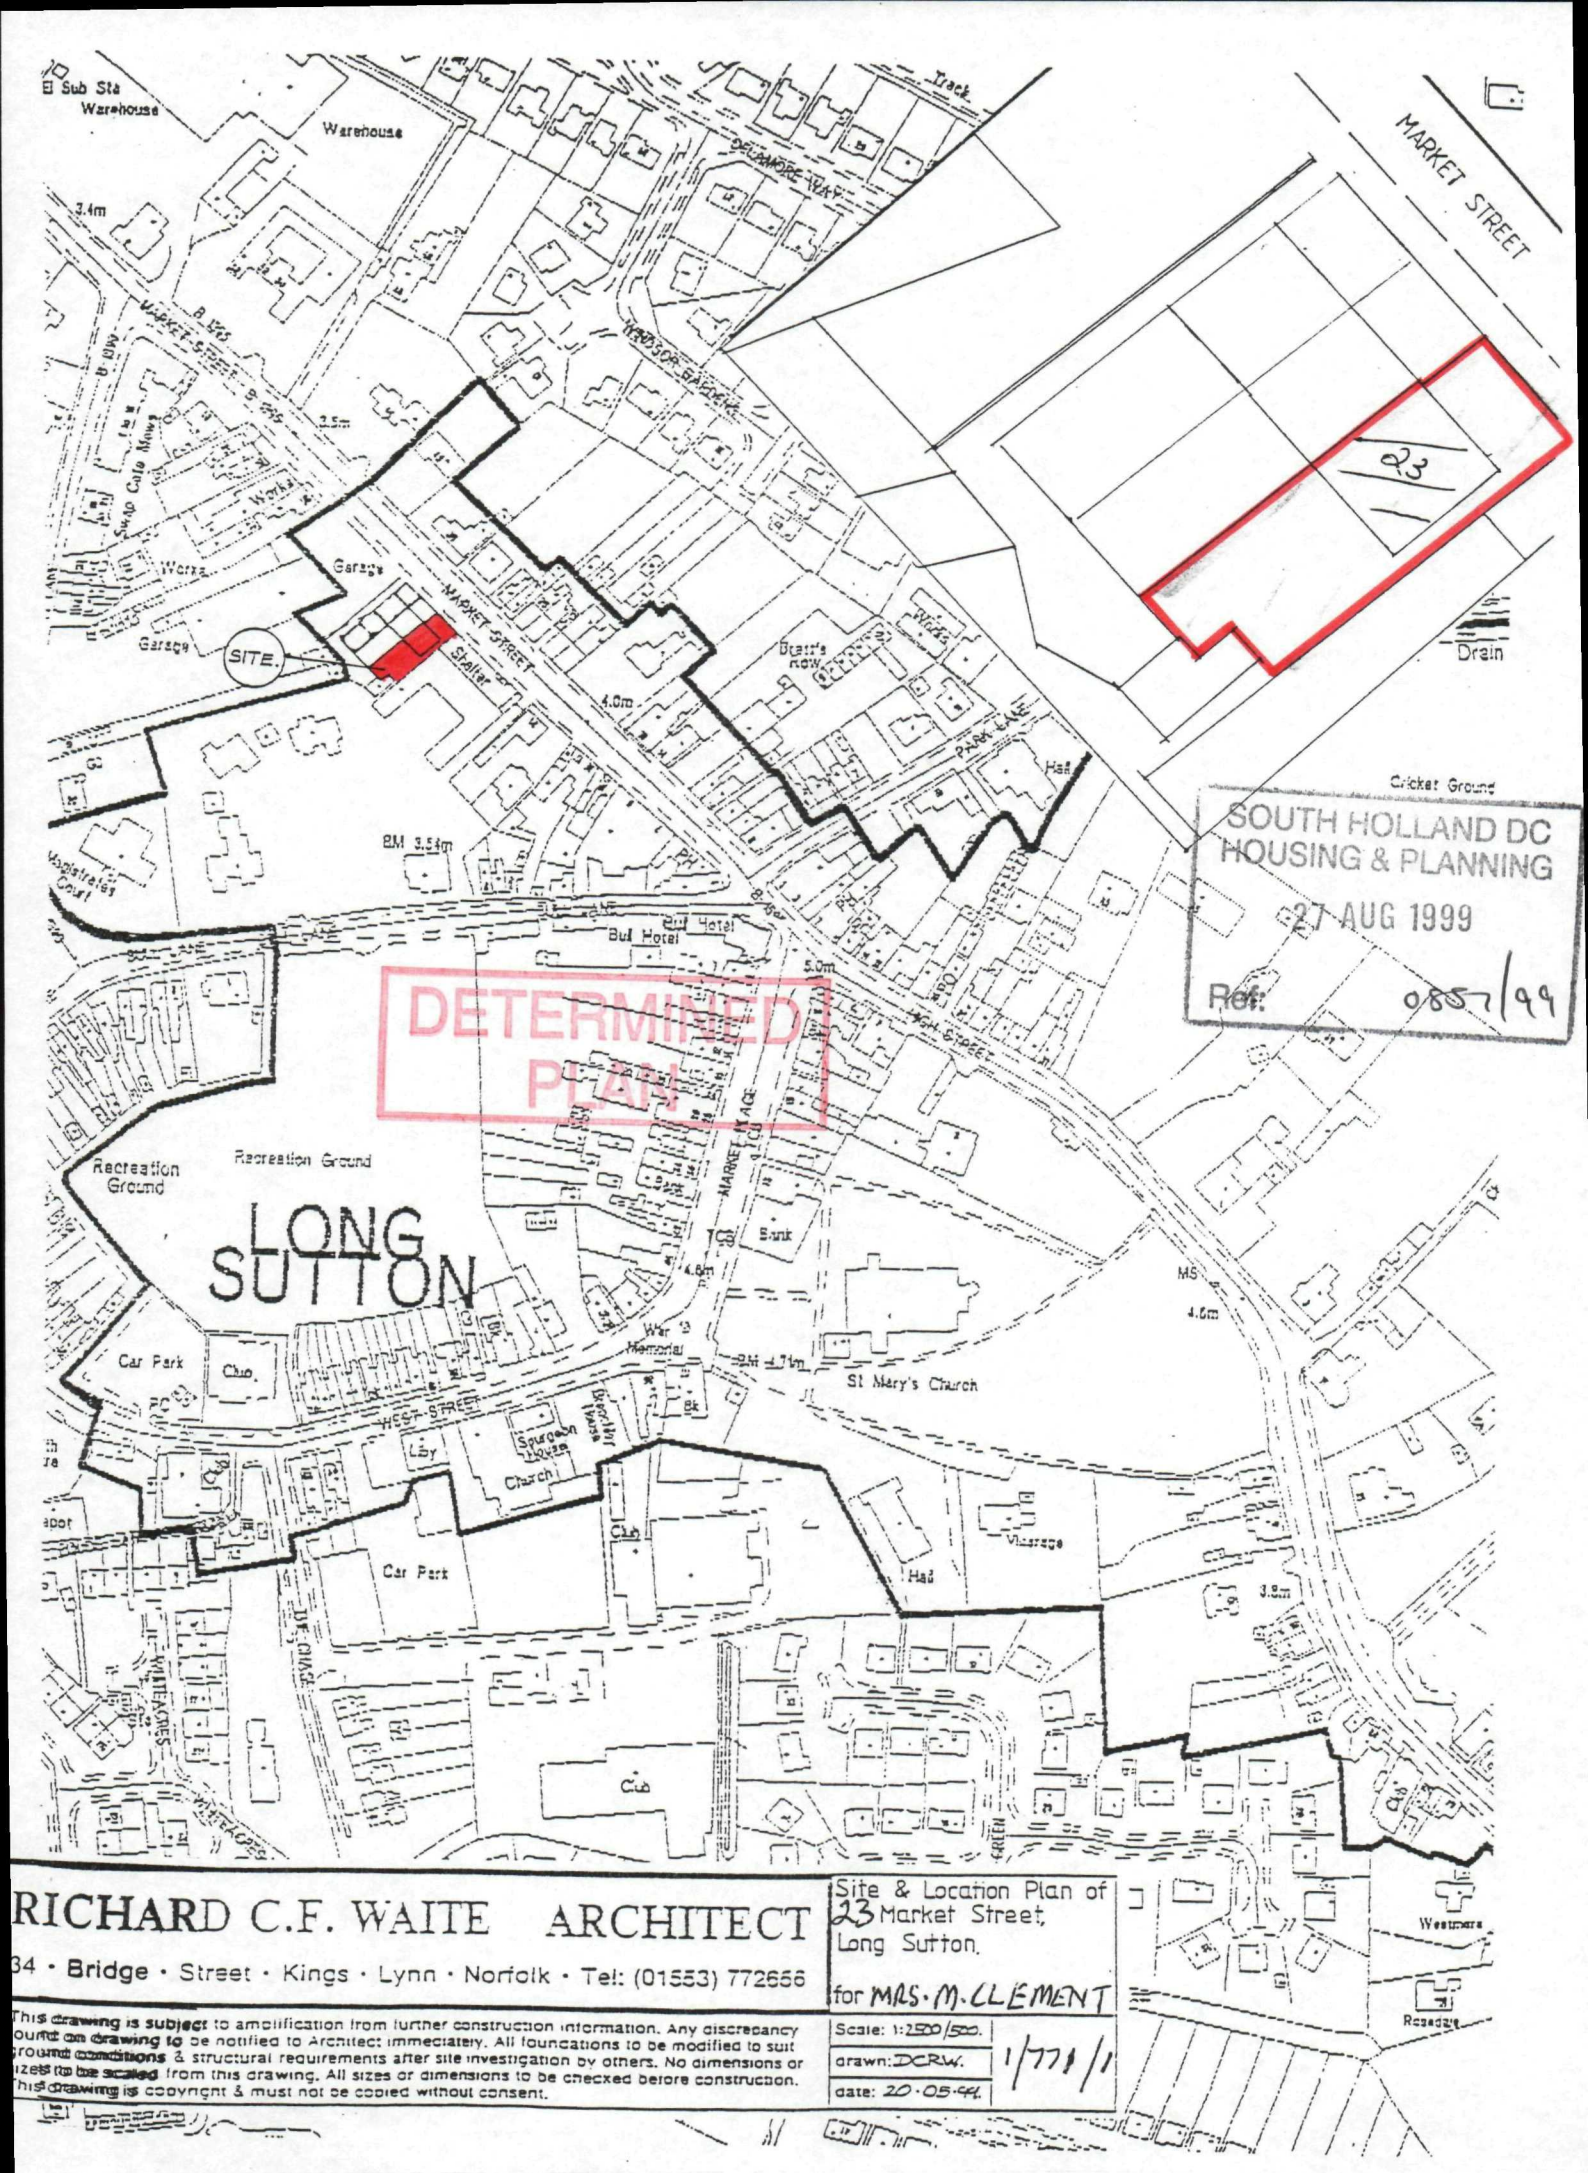


RICHARD C.F. WAITE ARCHITECT

34 • Bridge • Street • Kings • Lynn • Norfolk • Tel: (01553) 772666

Site & Location Plan of 23 Market Street, Long Sutton.

for MRS. M. CLEMENT

Scale: 1:2500/500.

drawn: DCRW.

date: 20-05-99.

1/771/1

This drawing is subject to amplification from further construction information. Any discrepancy found on drawing to be notified to Architect immediately. All foundations to be modified to suit ground conditions & structural requirements after site investigation by others. No dimensions or sizes to be scaled from this drawing. All sizes or dimensions to be checked before construction. This drawing is copyright & must not be copied without consent.