




Fan Type Wood's Jm 50, up to 38 A.C.P. Hour
 Fan fitted with Two Silencers, D.B.A 39 or less
 System To Be fitted with Pad Type Filters
 Outside ducting Painted Matt Black or other
 approved Color

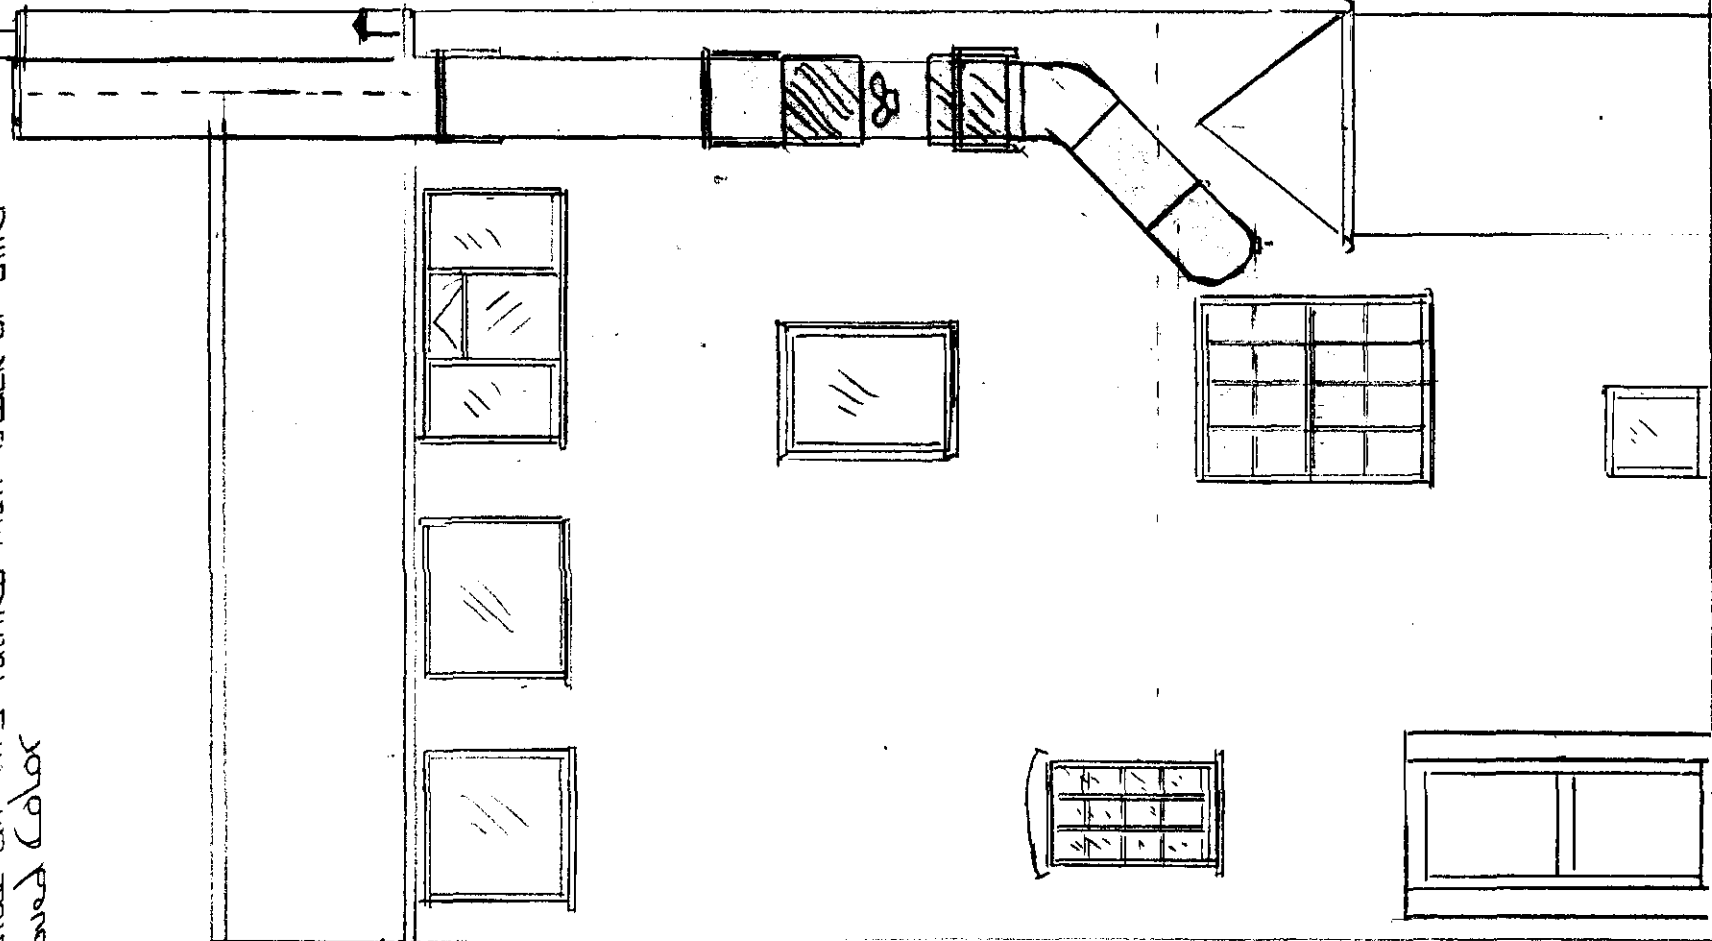

Rear Elevation

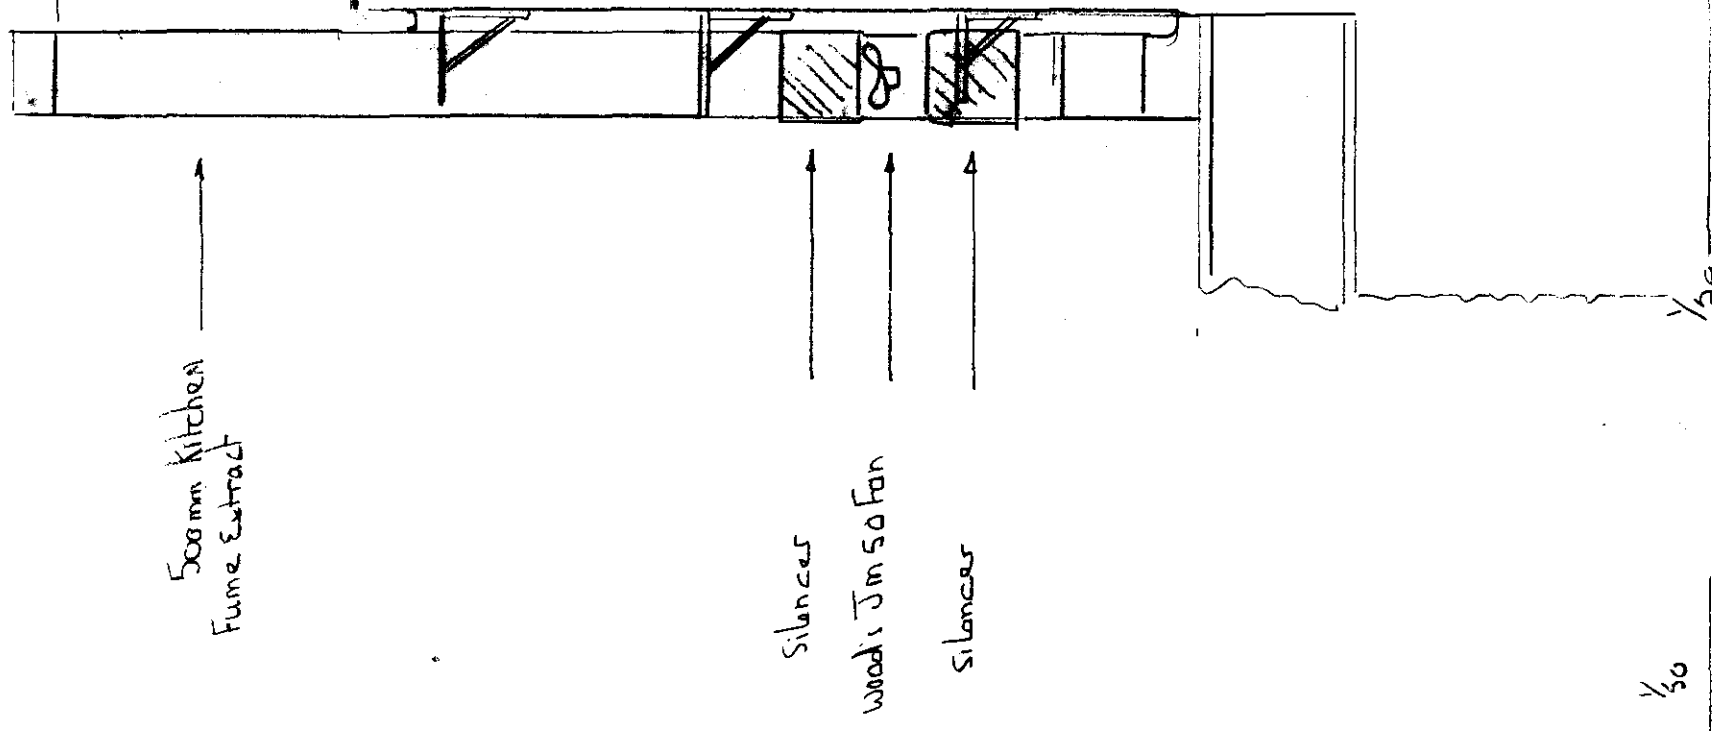

Side Passage Elevation

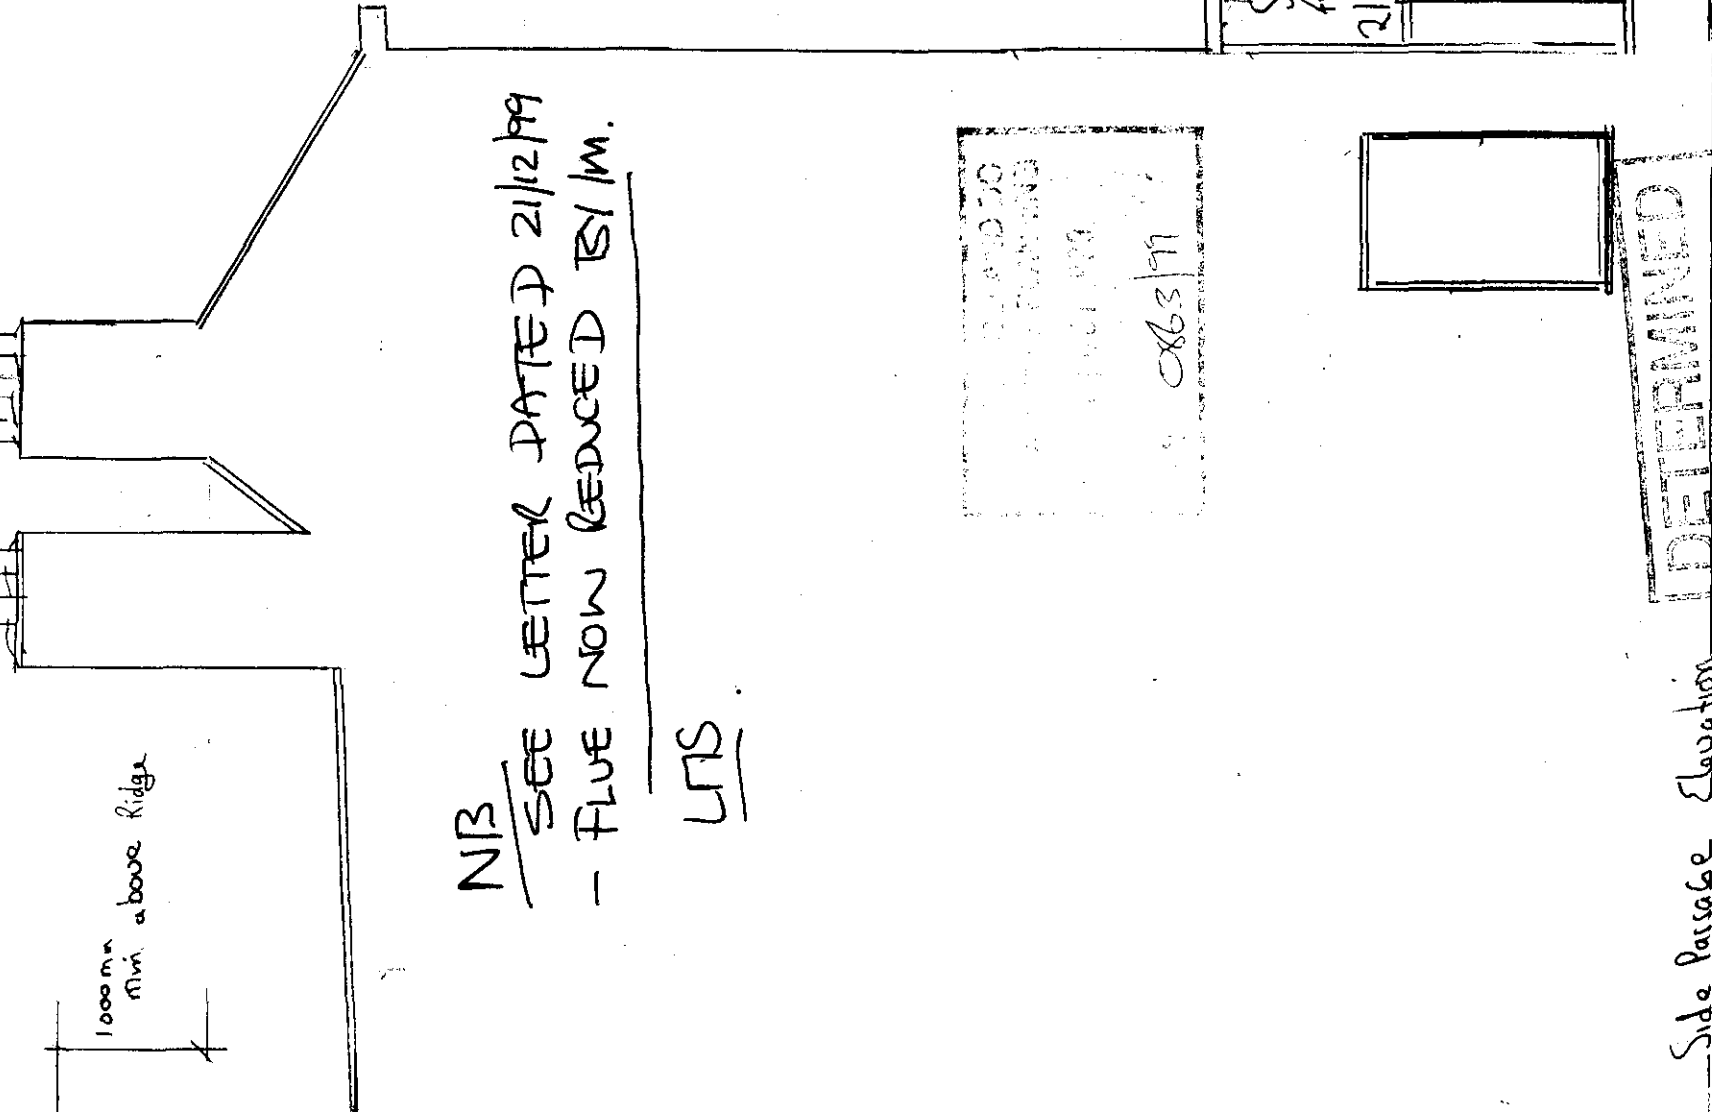

DETERMINED PLAN

NB
 SEE LETTER DATED 21/12/99
 - FLUE NOW REDUCED BY 1m.
 LMS.

C.K.S	Client's Name Miss D. Vong	Site Address 21 High St Long Sutton SPALDING Lincs	Jobb	Proposed New Kitchen Fume Extract System	DATE 21/10/01
5 PARK RD BLABY Bob Smith					
LEICS. LEES WED, 0112774048					