


CDM 2015

This drawing is for illustrative purposes and/or obtaining the relevant planning permission only. It should not be used for construction and accordingly, risk identification under the Construction (Design & Management) Regulations 2015 has not been undertaken.

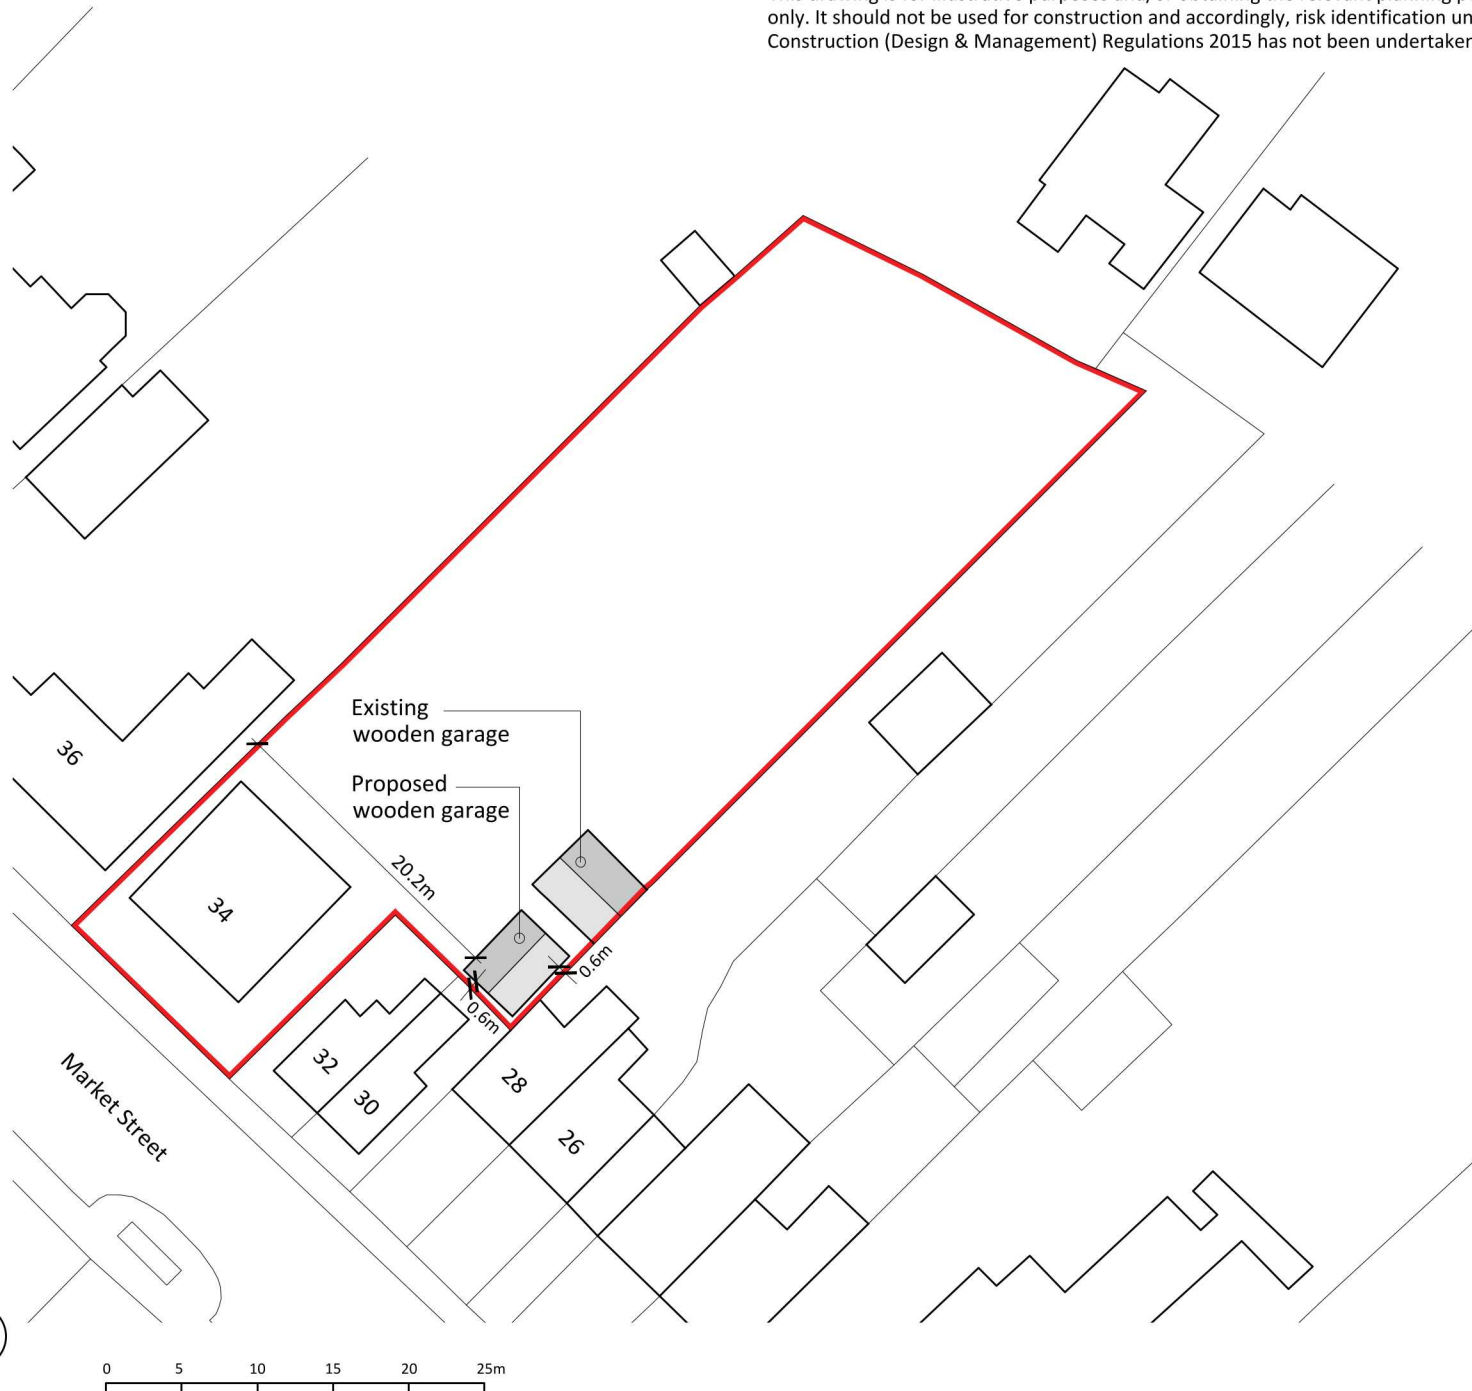

Notes

Copyright

© Robert Doughty Consultancy Limited.
All rights described in the Copyright, Designs and Patents Act 1988 have been asserted.

Ordnance Survey Map

© Crown Copyright. OS Licence No: AR 100010613.

Dimensions

All dimensions shown are for the purposes of obtaining the relevant planning permission only.

Rev	Description	Date
-----	-------------	------

rdc
Robert Doughty
Consultancy

32 High Street, Helpringham
Sleaford, Lincolnshire, NG34 0RA

Tel: 01529 421646
Email: admin@rdc-landplan.co.uk
Web: www.rdc-landplan.co.uk

Client

Mr and Mrs Benfell

Project

34 Market Street
Long Sutton

Drawing

Block Plan

Scale @ A4

1: 500

Date

24/08/21

Drawn By

WW

Checked By

LMS

Job Number

1360-2

Status

PL

Purpose of Issue

Planning

Drawing No.

1360-2_PL_SP01

Rev

-