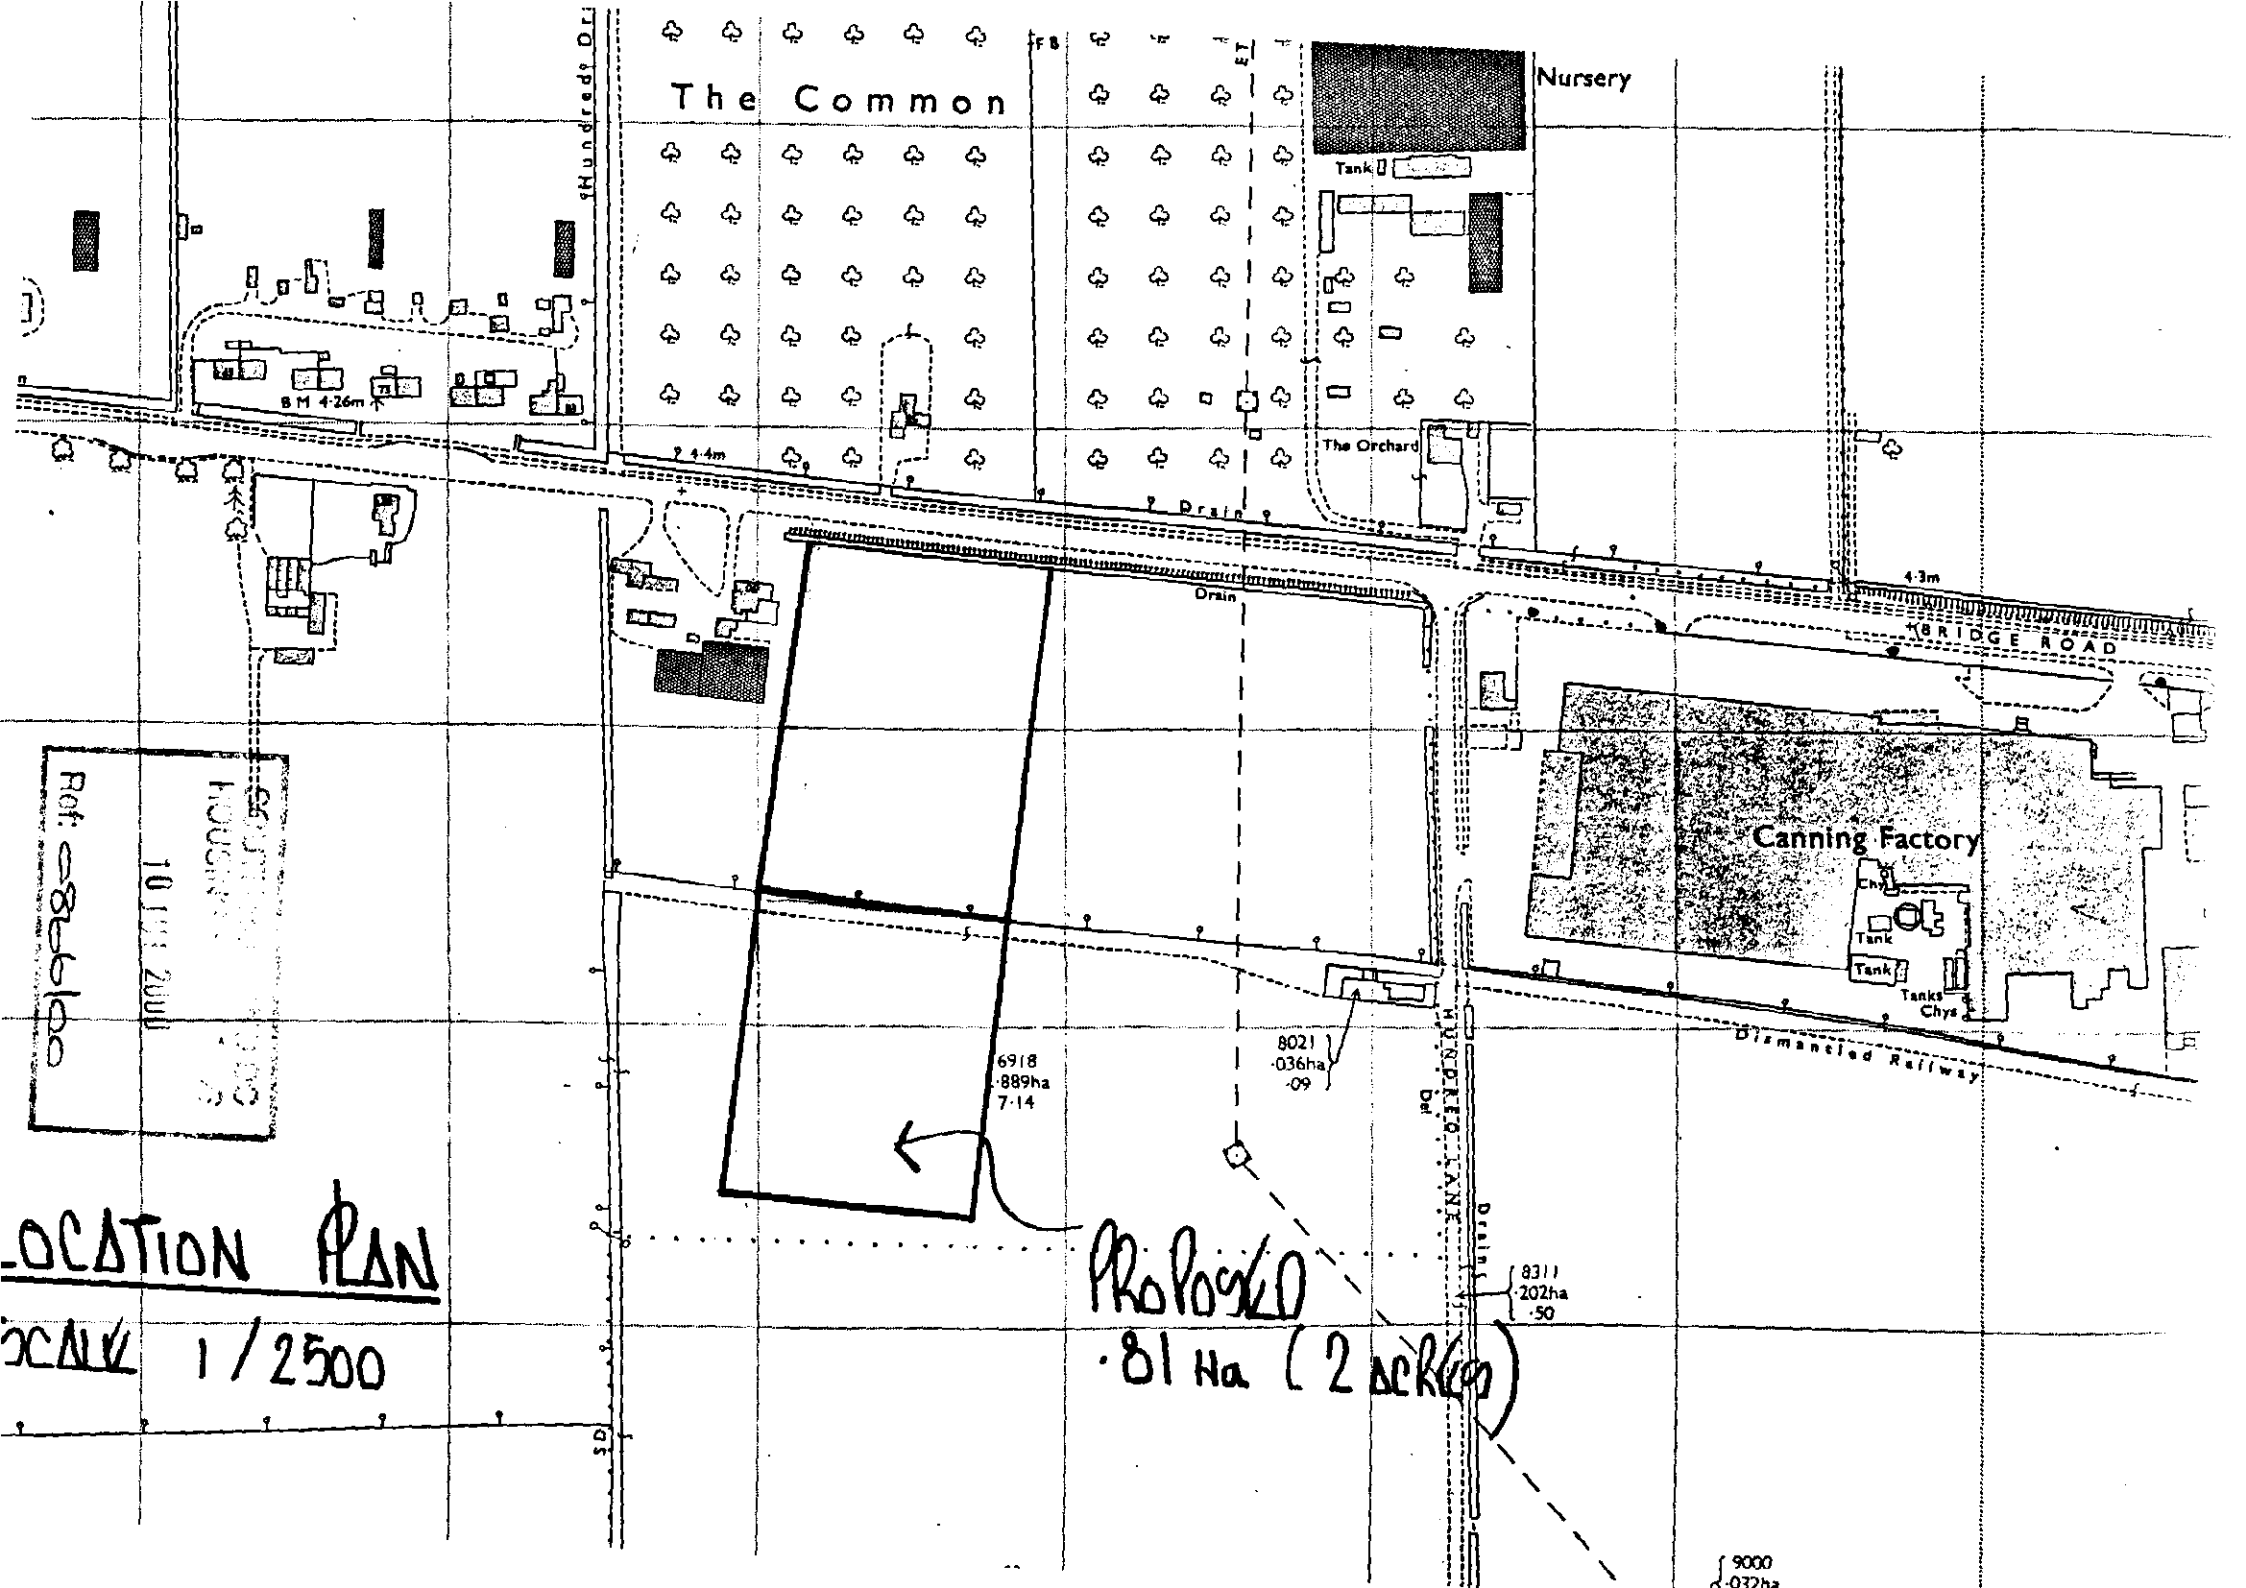
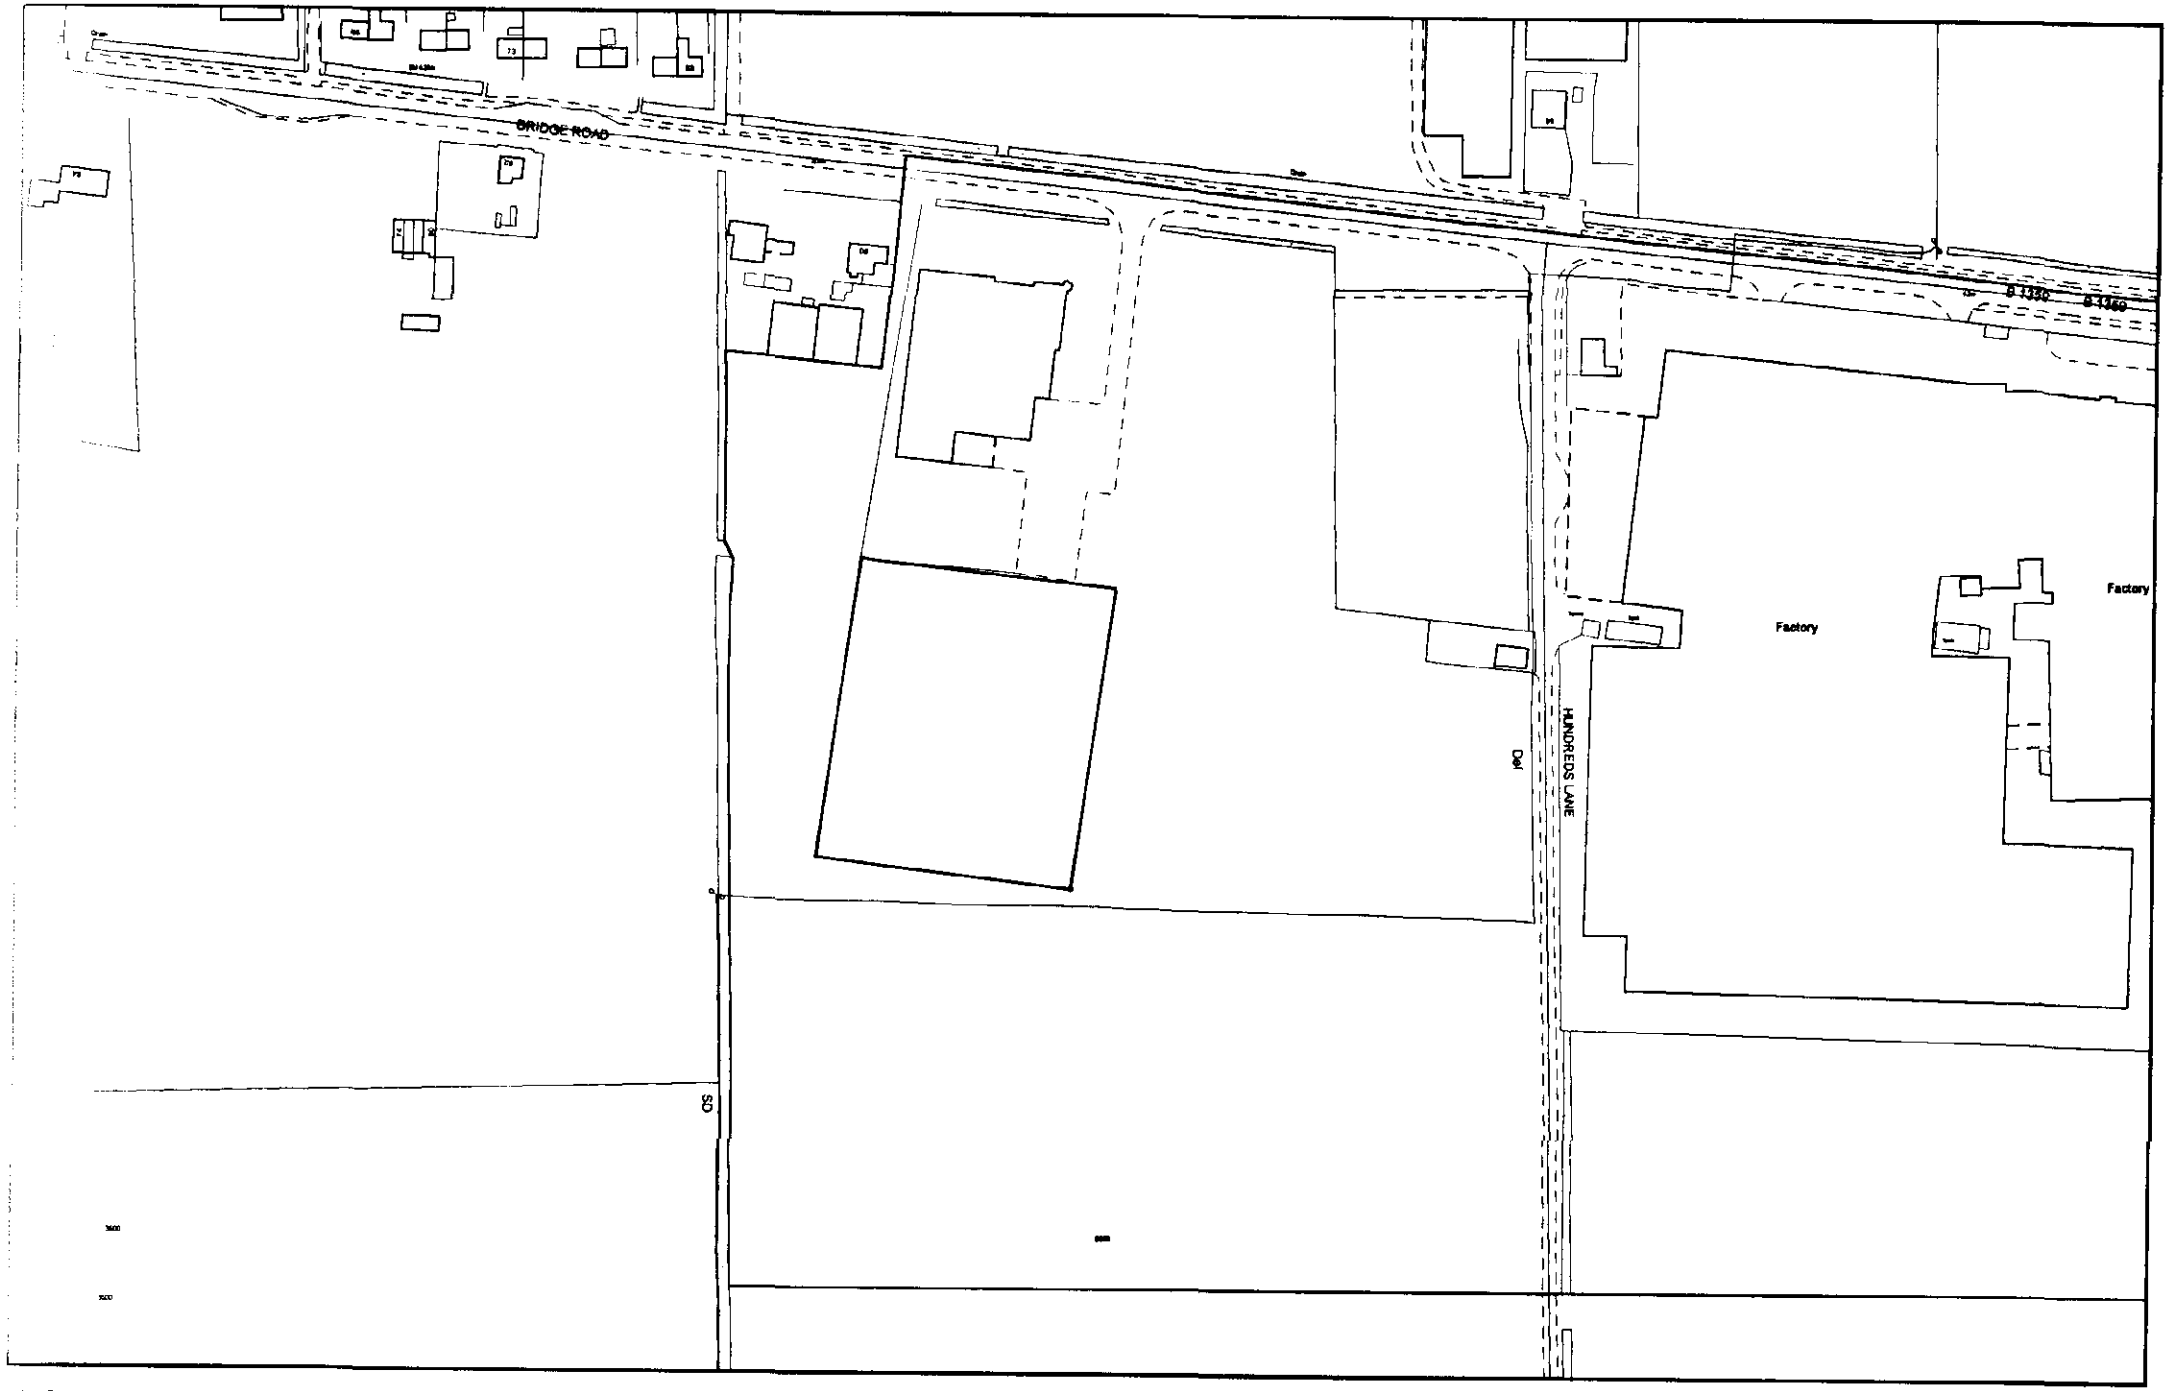

The Common
Nursery
Tank
The Orchard
Hundred Drain
BM 4·26m
4·4m
Drain
4·3m
BRIDGE ROAD
Canning Factory
Chy
Tank
Tanks
Chys
Dismantled Railway
HUNDRED LANE
Drain
6918
·889ha
7·14
8021
·036ha
·09
8311
·202ha
·50
9000
·032ha
Ref: 98/0180
LOCATION PLAN
SCALE 1/2500
PROPOSED
·81 Ha (2 ACRES)



C) Crown Copyright. South Holland District Council LA 079413

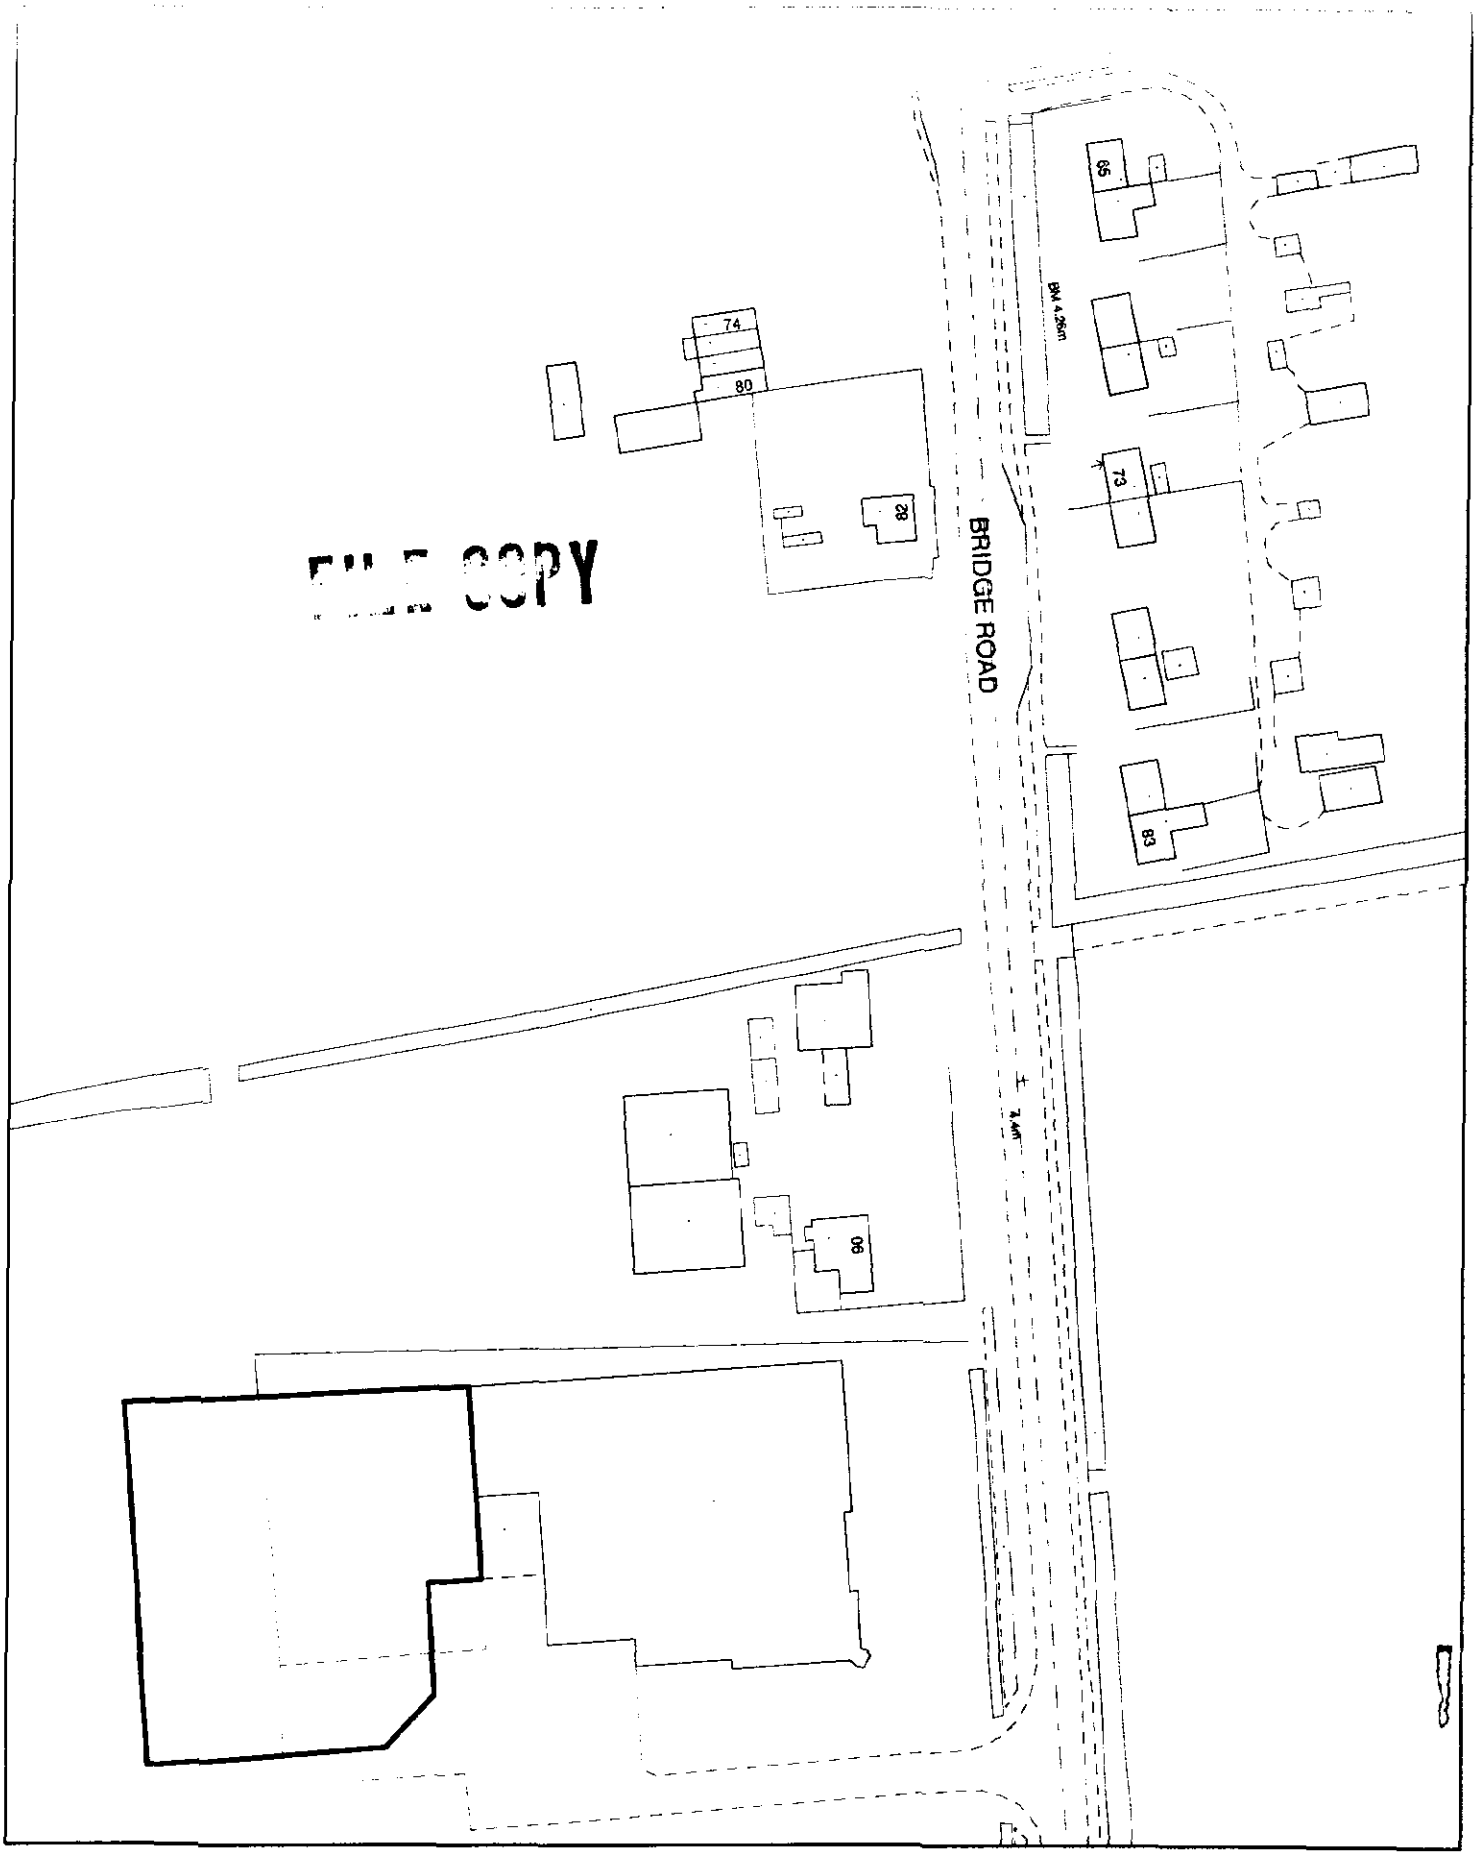
03/08/2000

TF4422SE

1:2500

Scale
0 15 30 45 60 75 m

N



SOUTH HOLLAND DISTRICT COUNCIL

Planning Application Location Plan
Ward Member Notification

H11/0866/00

Scale: 1:1250

Housing and Planning Services Department

Council Offices, Priory Road, Spalding, Lincolnshire
PE11 2XE

PLEASE DO NOT COPY THIS PLAN
This map is reproduced from Ordnance Survey material with permission of Ordnance Survey on behalf of Her Majesty's Stationery Office (c) Crown copyright. Unauthorised reproduction infringes Crown copyright and may lead to prosecution or civil proceedings. South Holland District Council LA079413 2000