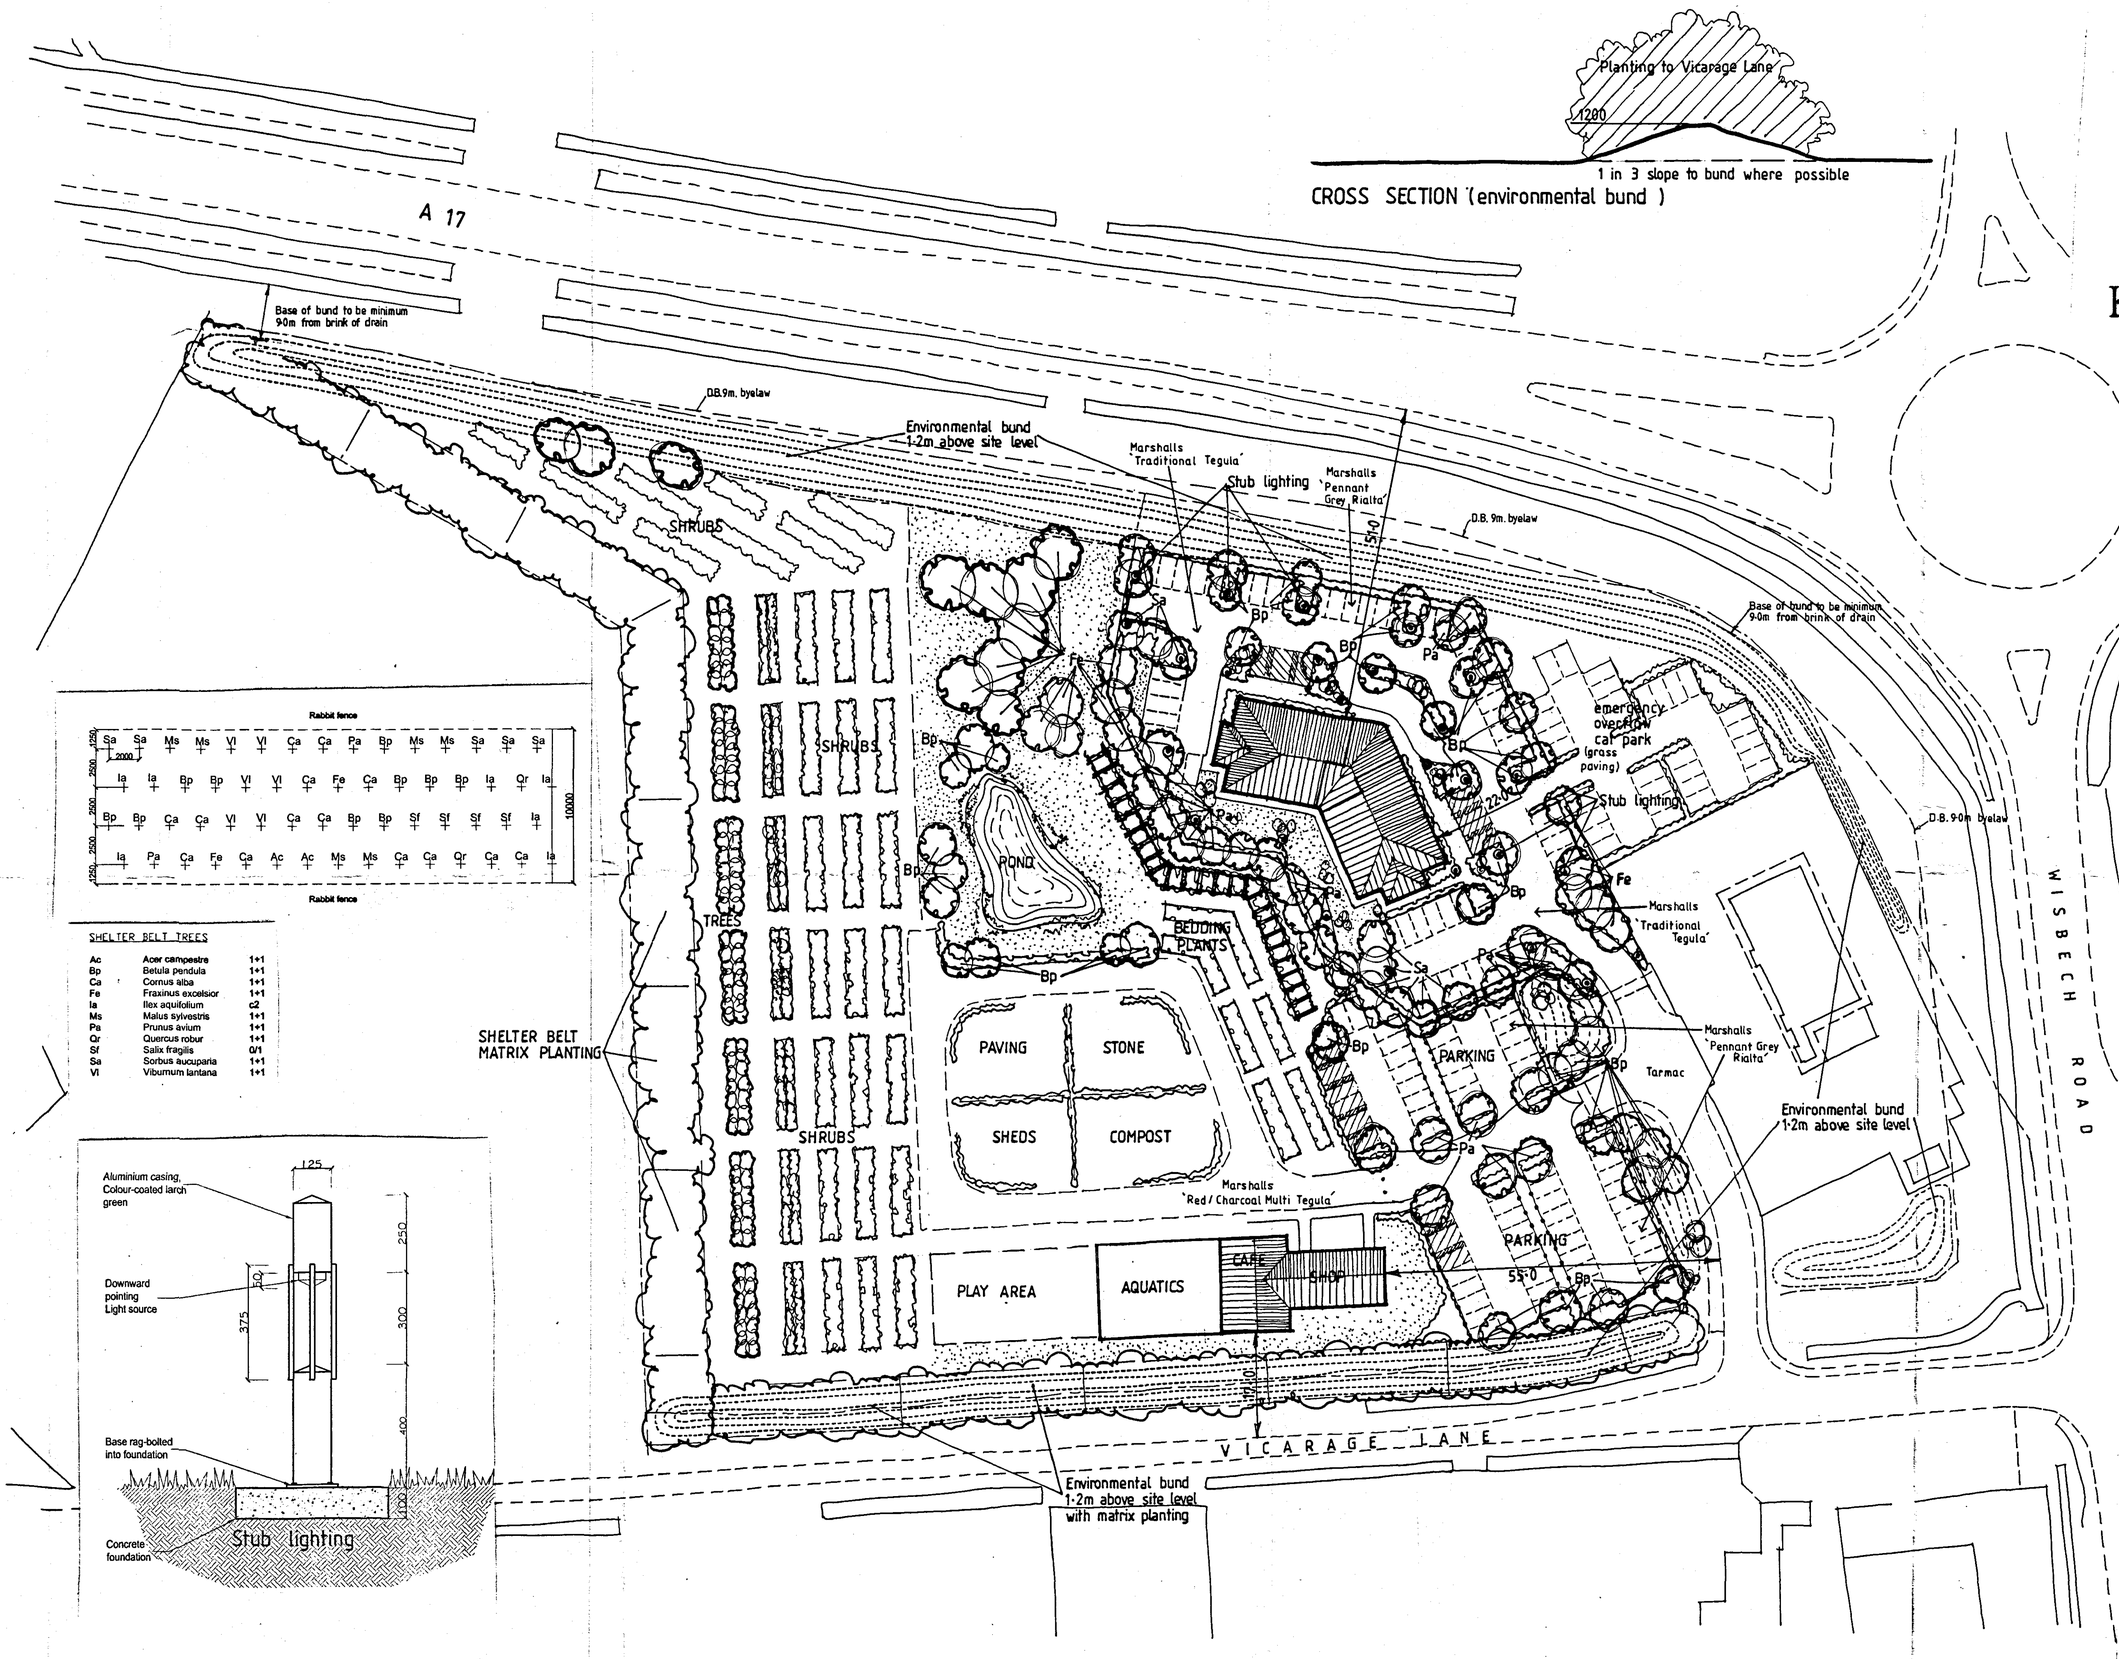


SHELTER BELT TREES

Ac	Acer campestre	1+1
Bp	Betula pendula	1+1
Ca	Cornus alba	1+1
Fe	Fraxinus excelsior	1+1
Ia	Ilex aquifolium	c2
Ms	Malus sylvestris	1+1
Pa	Prunus avium	1+1
Qr	Quercus robur	1+1
Sf	Salix fragilis	0/1
Sa	Sorbus aucuparia	1+1
Vl	Viburnum lantana	1+1

CROSS SECTION (environmental bund)

KINGS COUNTRY
HOTELS

SHDC
Planning & Development
11 AUG 2008
Ref: 0894/08

DRAWING
08 AUG 2008
ISSUED

ORIGINAL IF RED

Rev.	By	Notes	Date
C	MD	Paving specification added	06/08/08
B	GJ	Emergency overflow car park added	~~01/04/08~~
A	GJ	I.D.B. 9m byelaw added, bund amended	03/01/07

rdc
Robert Doughty Consultancy
32 High Street, Helpringham
Sleaford, Lincolnshire NG34 ORA
Tel: 01529 421646
Fax: 01529 421358
Email: admin@rdc-landplan.co.uk
Web: www.rdc-landplan.co.uk

Client: KINGS COUNTRY HOTELS

Project: Vicarage Ln Long Sutton

Drawing title: Site Layout

Job No.	Drawing No.	Rev.	Drawn
731/7	SL01		GJ
Scale		Date	Checked
1:500		09/11/06	

DO NOT SCALE from this drawing. All measurements should be checked against site conditions and any discrepancies should be brought to the attention of the Robert Doughty Consultancy.

DETERMINED PLAN