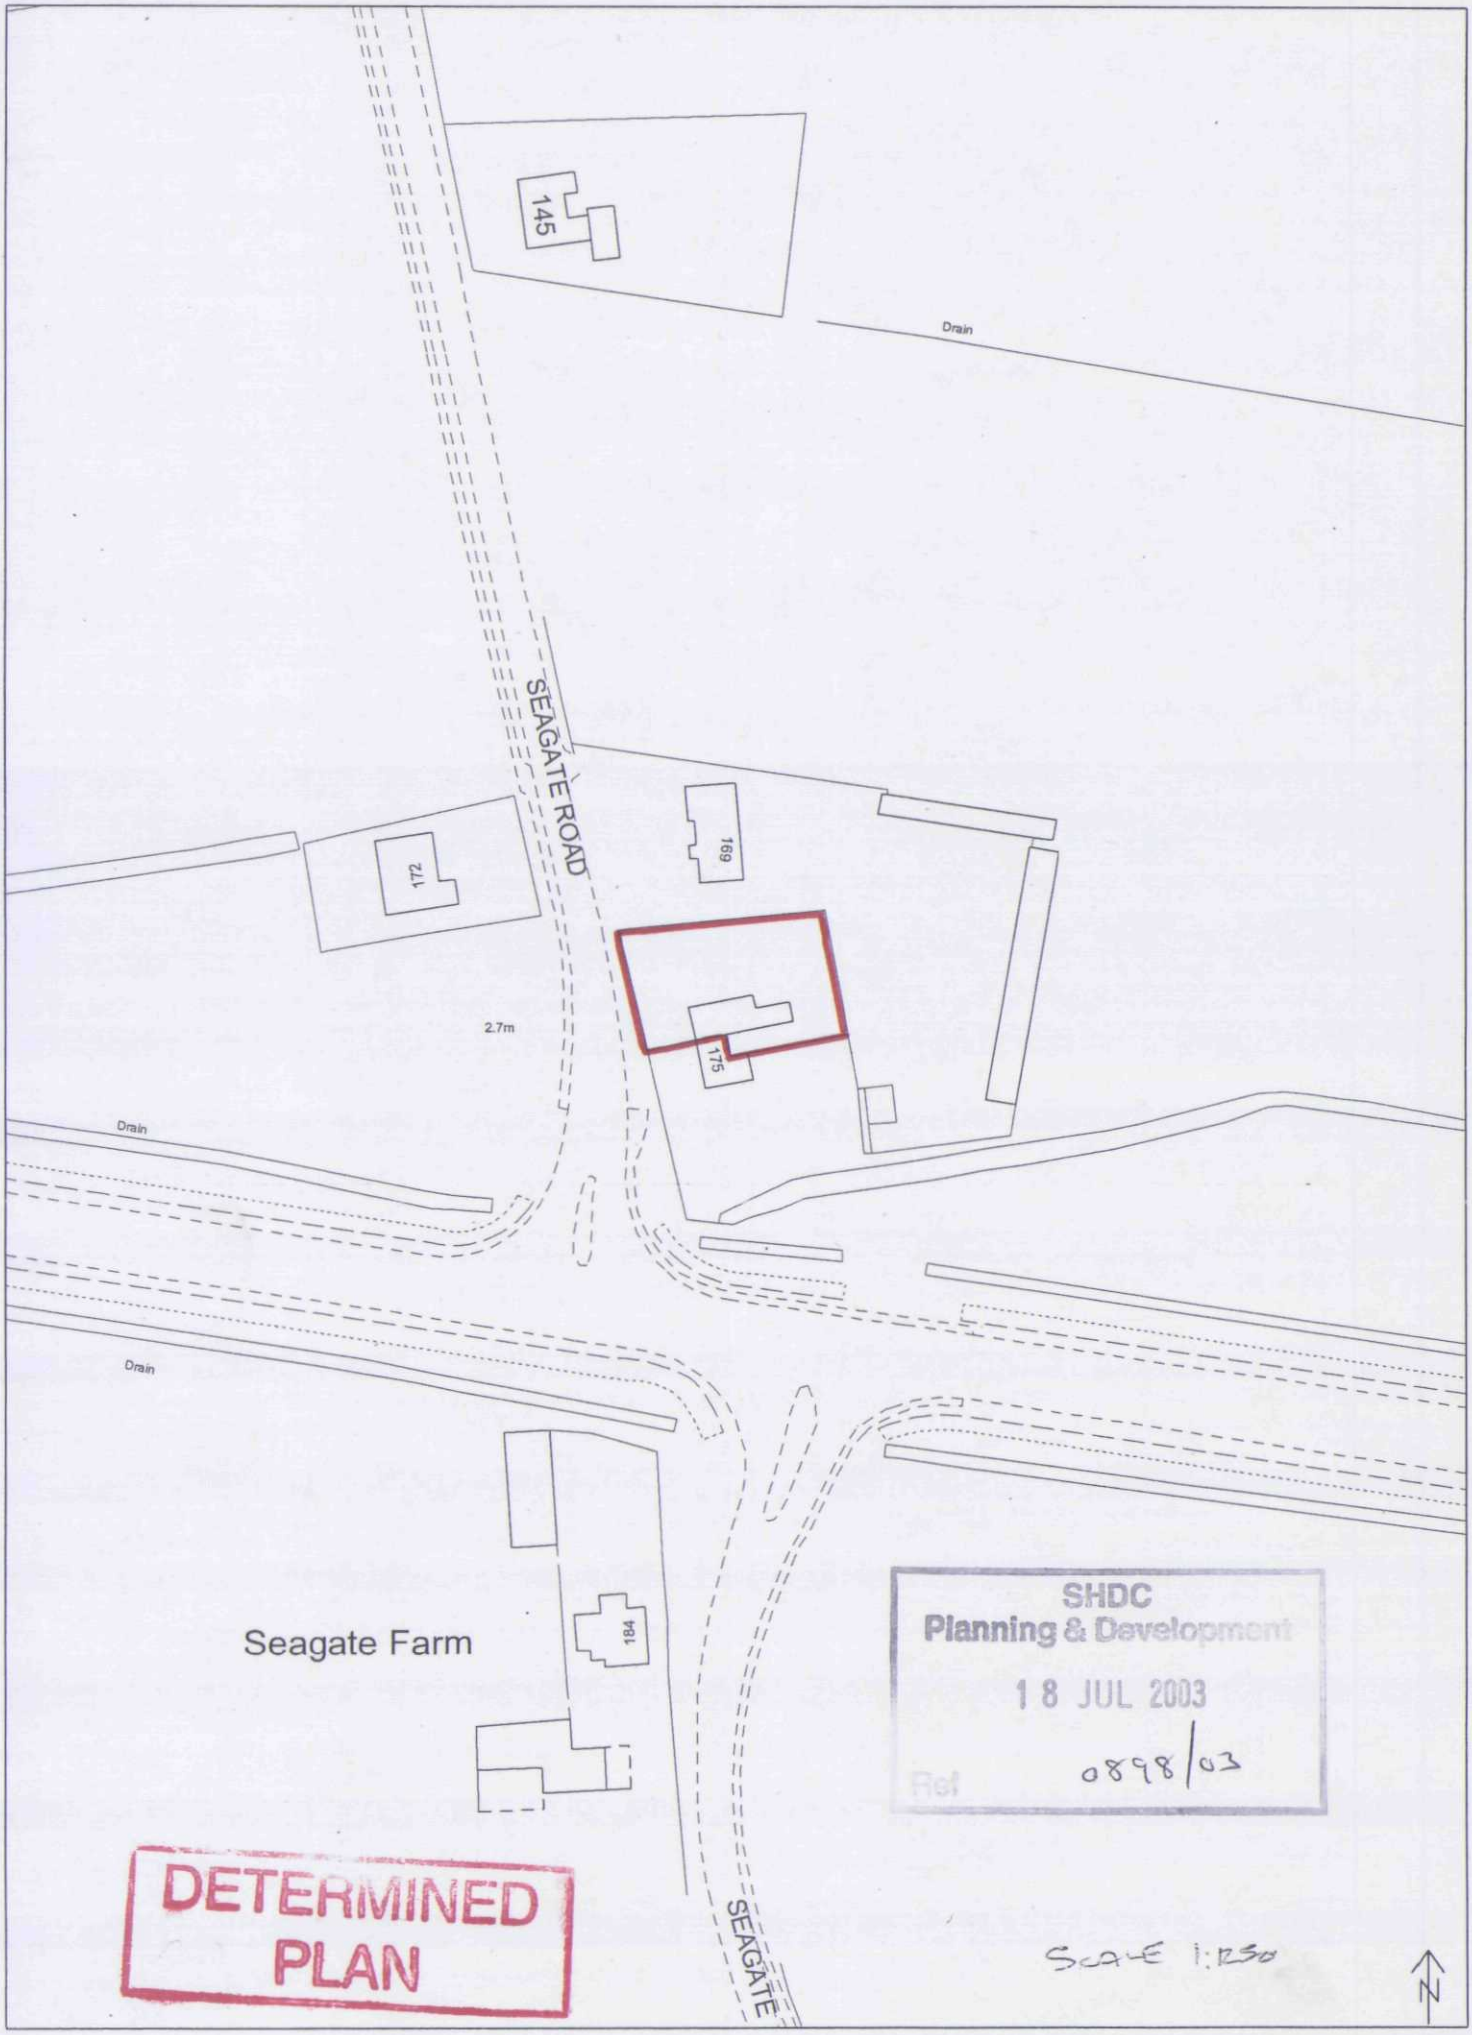

145
Drain
SEAGATE ROAD
172
169
2.7m
175
Drain
Drain
Seagate Farm
184
SEAGATE
SHDC
Planning & Development
18 JUL 2003
Ref 0898/03
DETERMINED PLAN
SCALE 1:1250
N