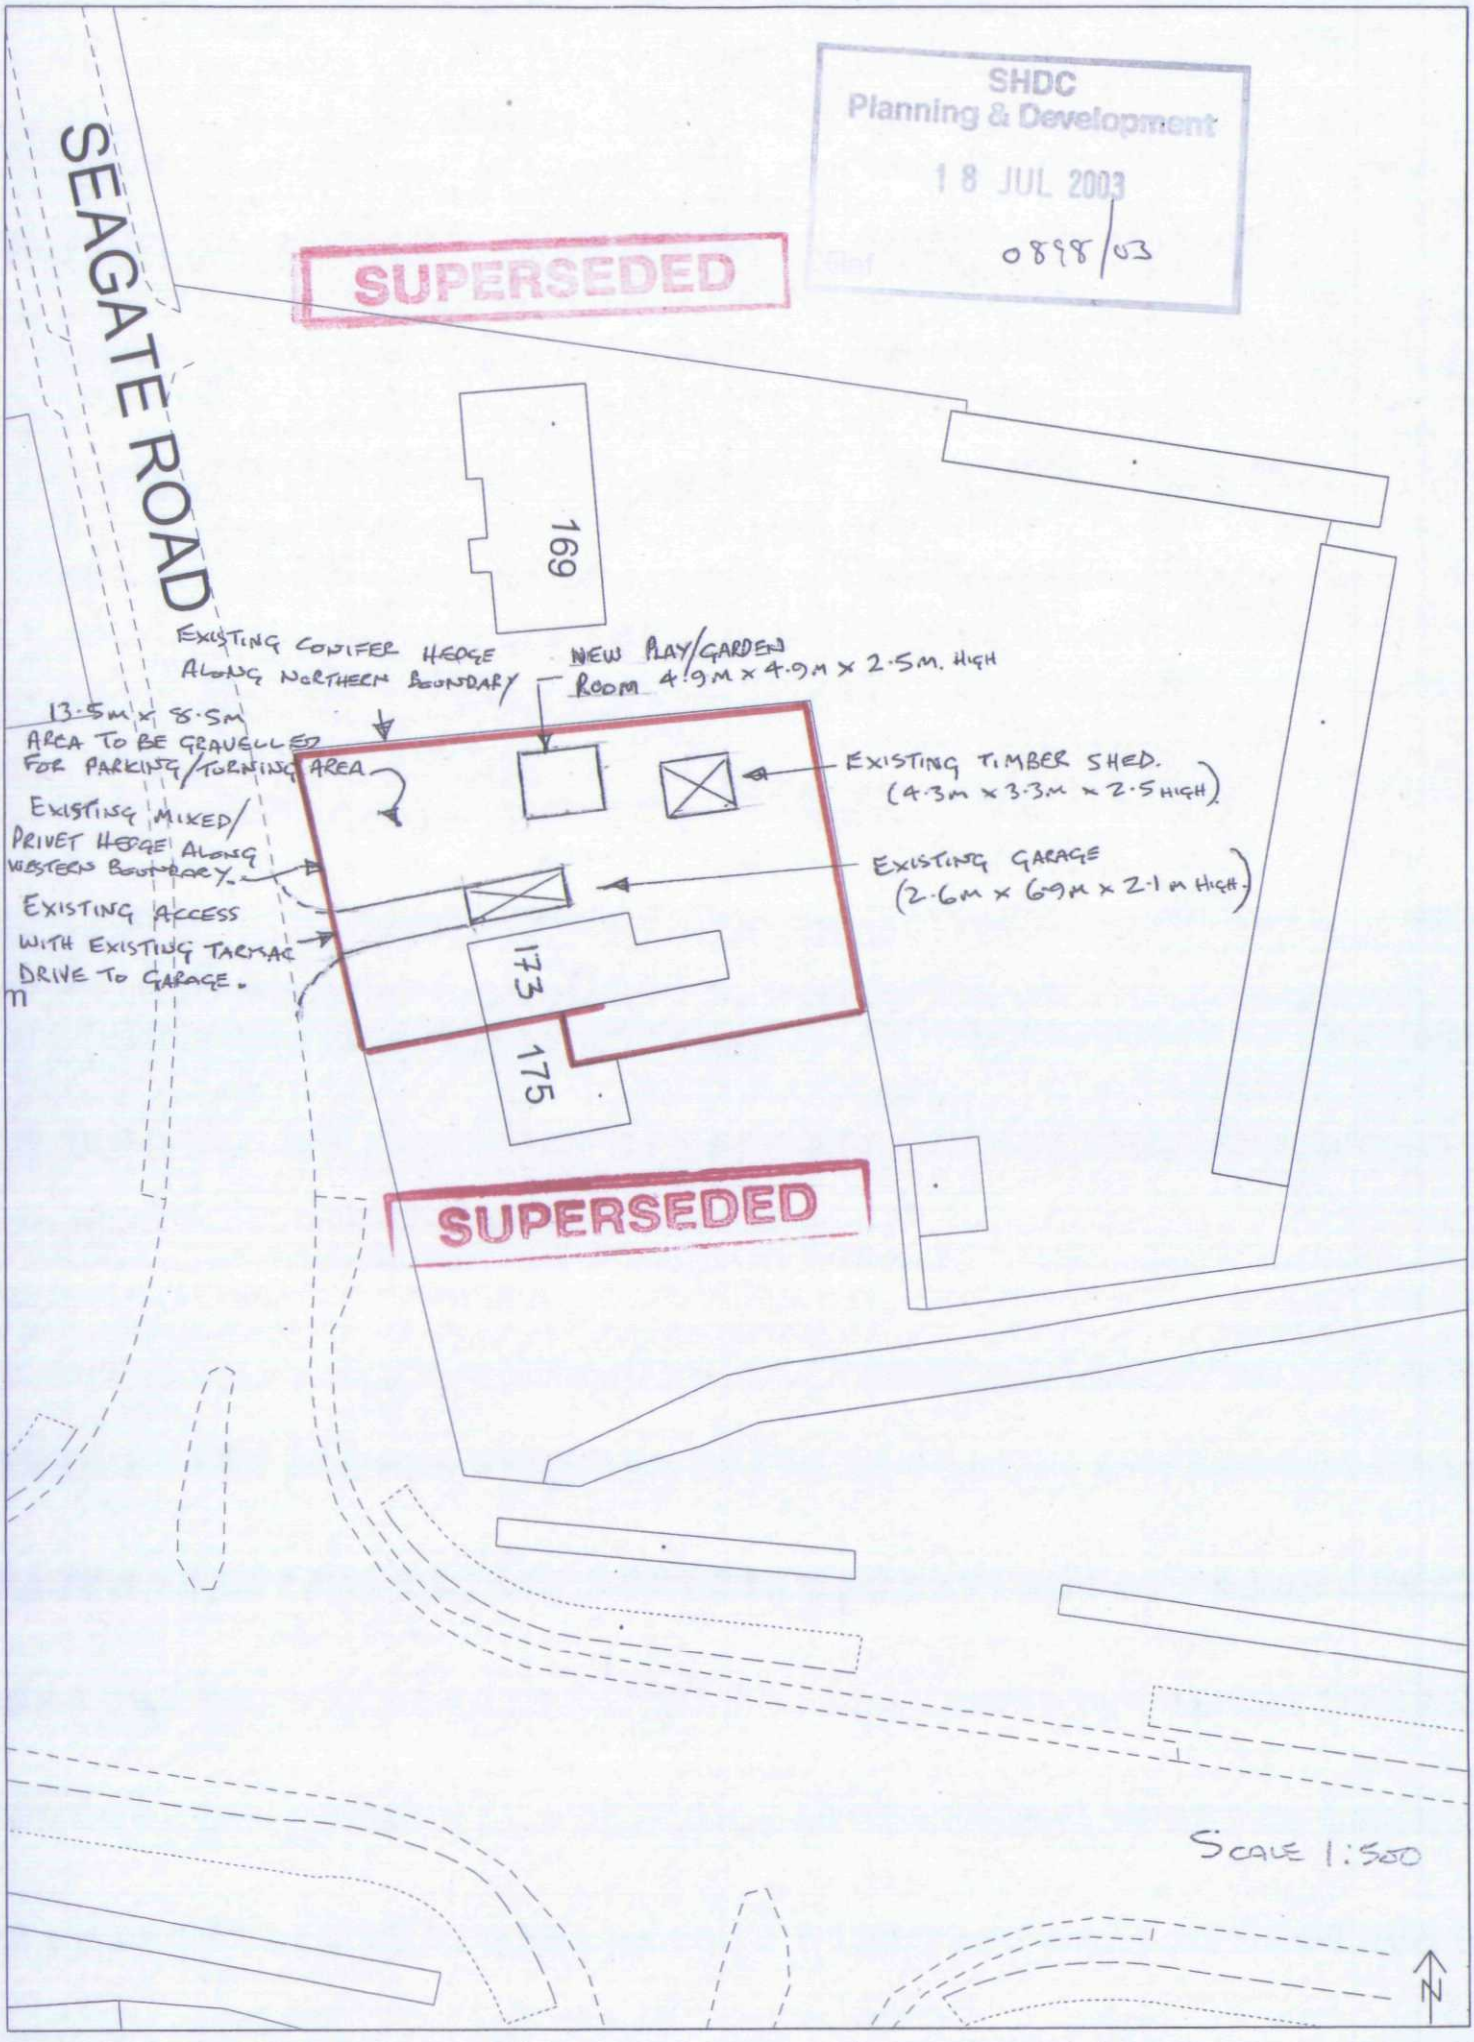

SEAGATE ROAD
SUPERSEDED
SHDC
Planning & Development
18 JUL 2003
0898/03
169
EXISTING CONIFER HEDGE ALONG NORTHERN BOUNDARY
NEW PLAY/GARDEN ROOM 4.9M x 4.9M x 2.5M. HIGH
13.5M x 8.5M AREA TO BE GRAVELLED FOR PARKING/TURNING AREA
EXISTING MIXED/ PRIVET HEDGE ALONG WESTERN BOUNDARY.
EXISTING ACCESS WITH EXISTING TARMAC DRIVE TO GARAGE.
EXISTING TIMBER SHED. (4.3M x 3.3M x 2.5 HIGH)
EXISTING GARAGE (2.6M x 6.9M x 2.1M HIGH.)
173
175
SUPERSEDED
SCALE 1:500
N