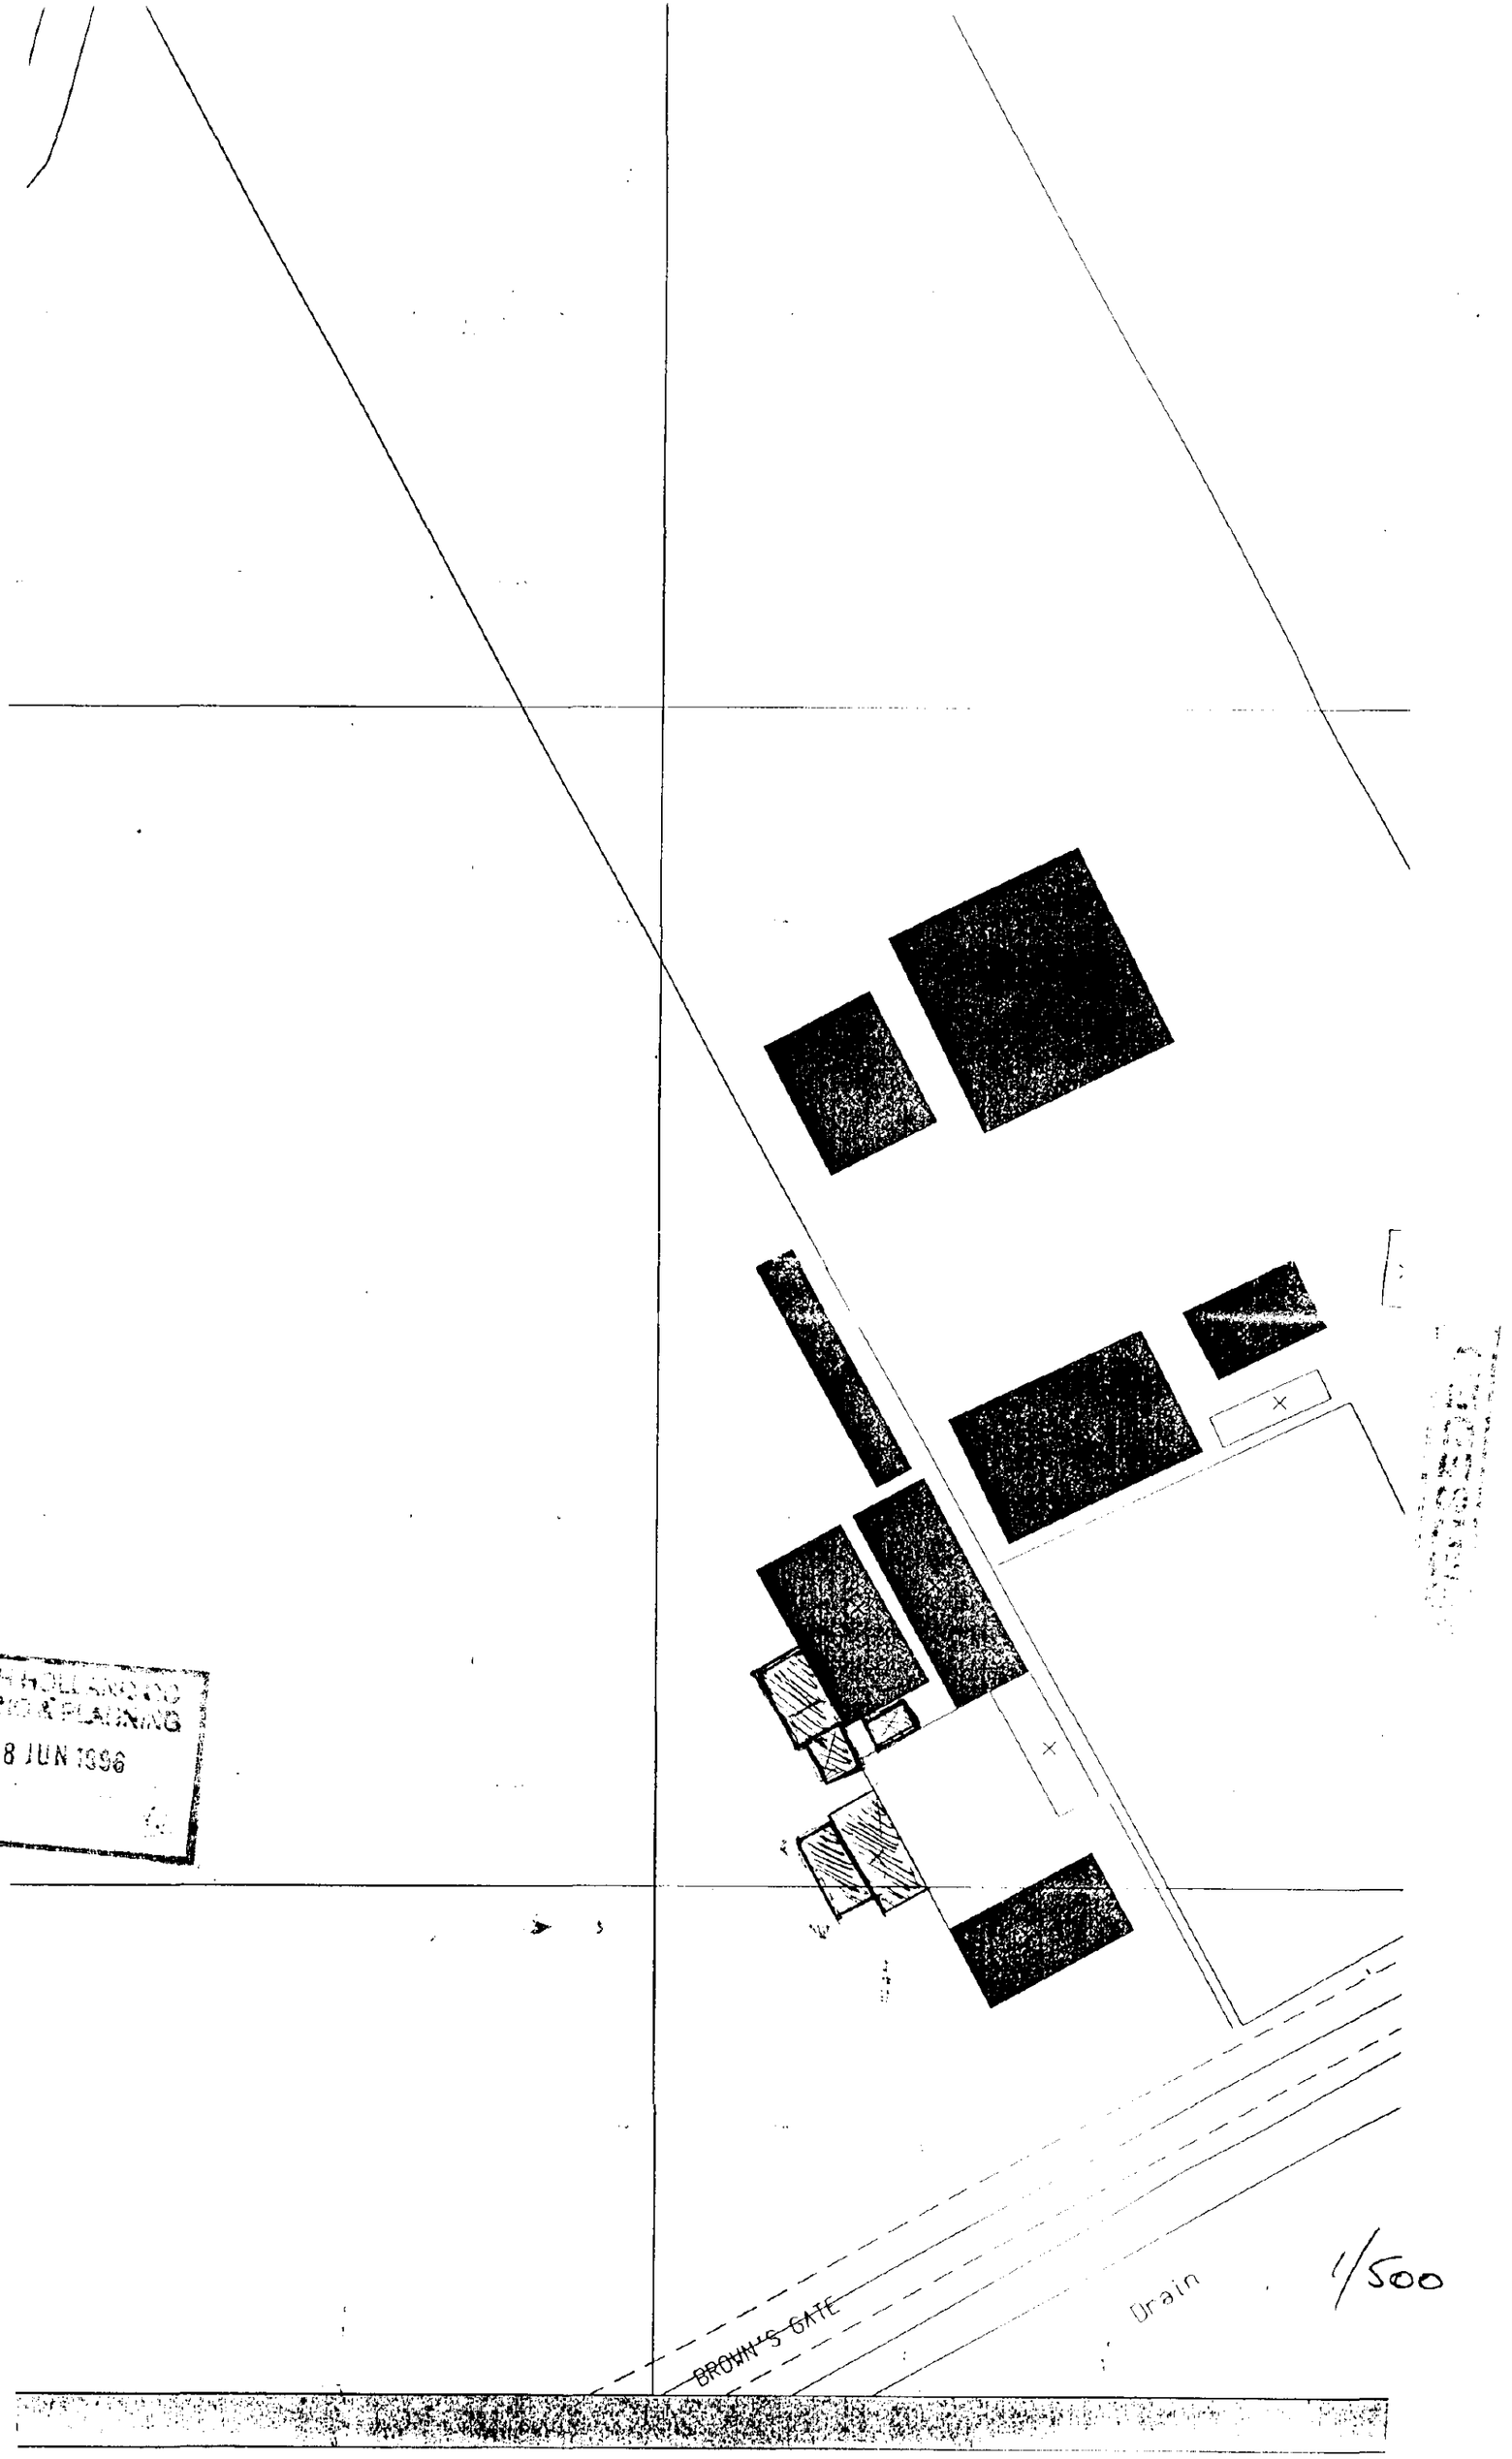

SOUTH HOLLAND DC
HOUSING & PLANNING
18 JUN 1996
Ref:
BROWN'S GATE
Drain
1/500