
Location Plan

Site Address: **Easting: 544002 Northing: 323739**

Date Produced: **13-Oct-2023**

Scale: **1:1250 @A3**

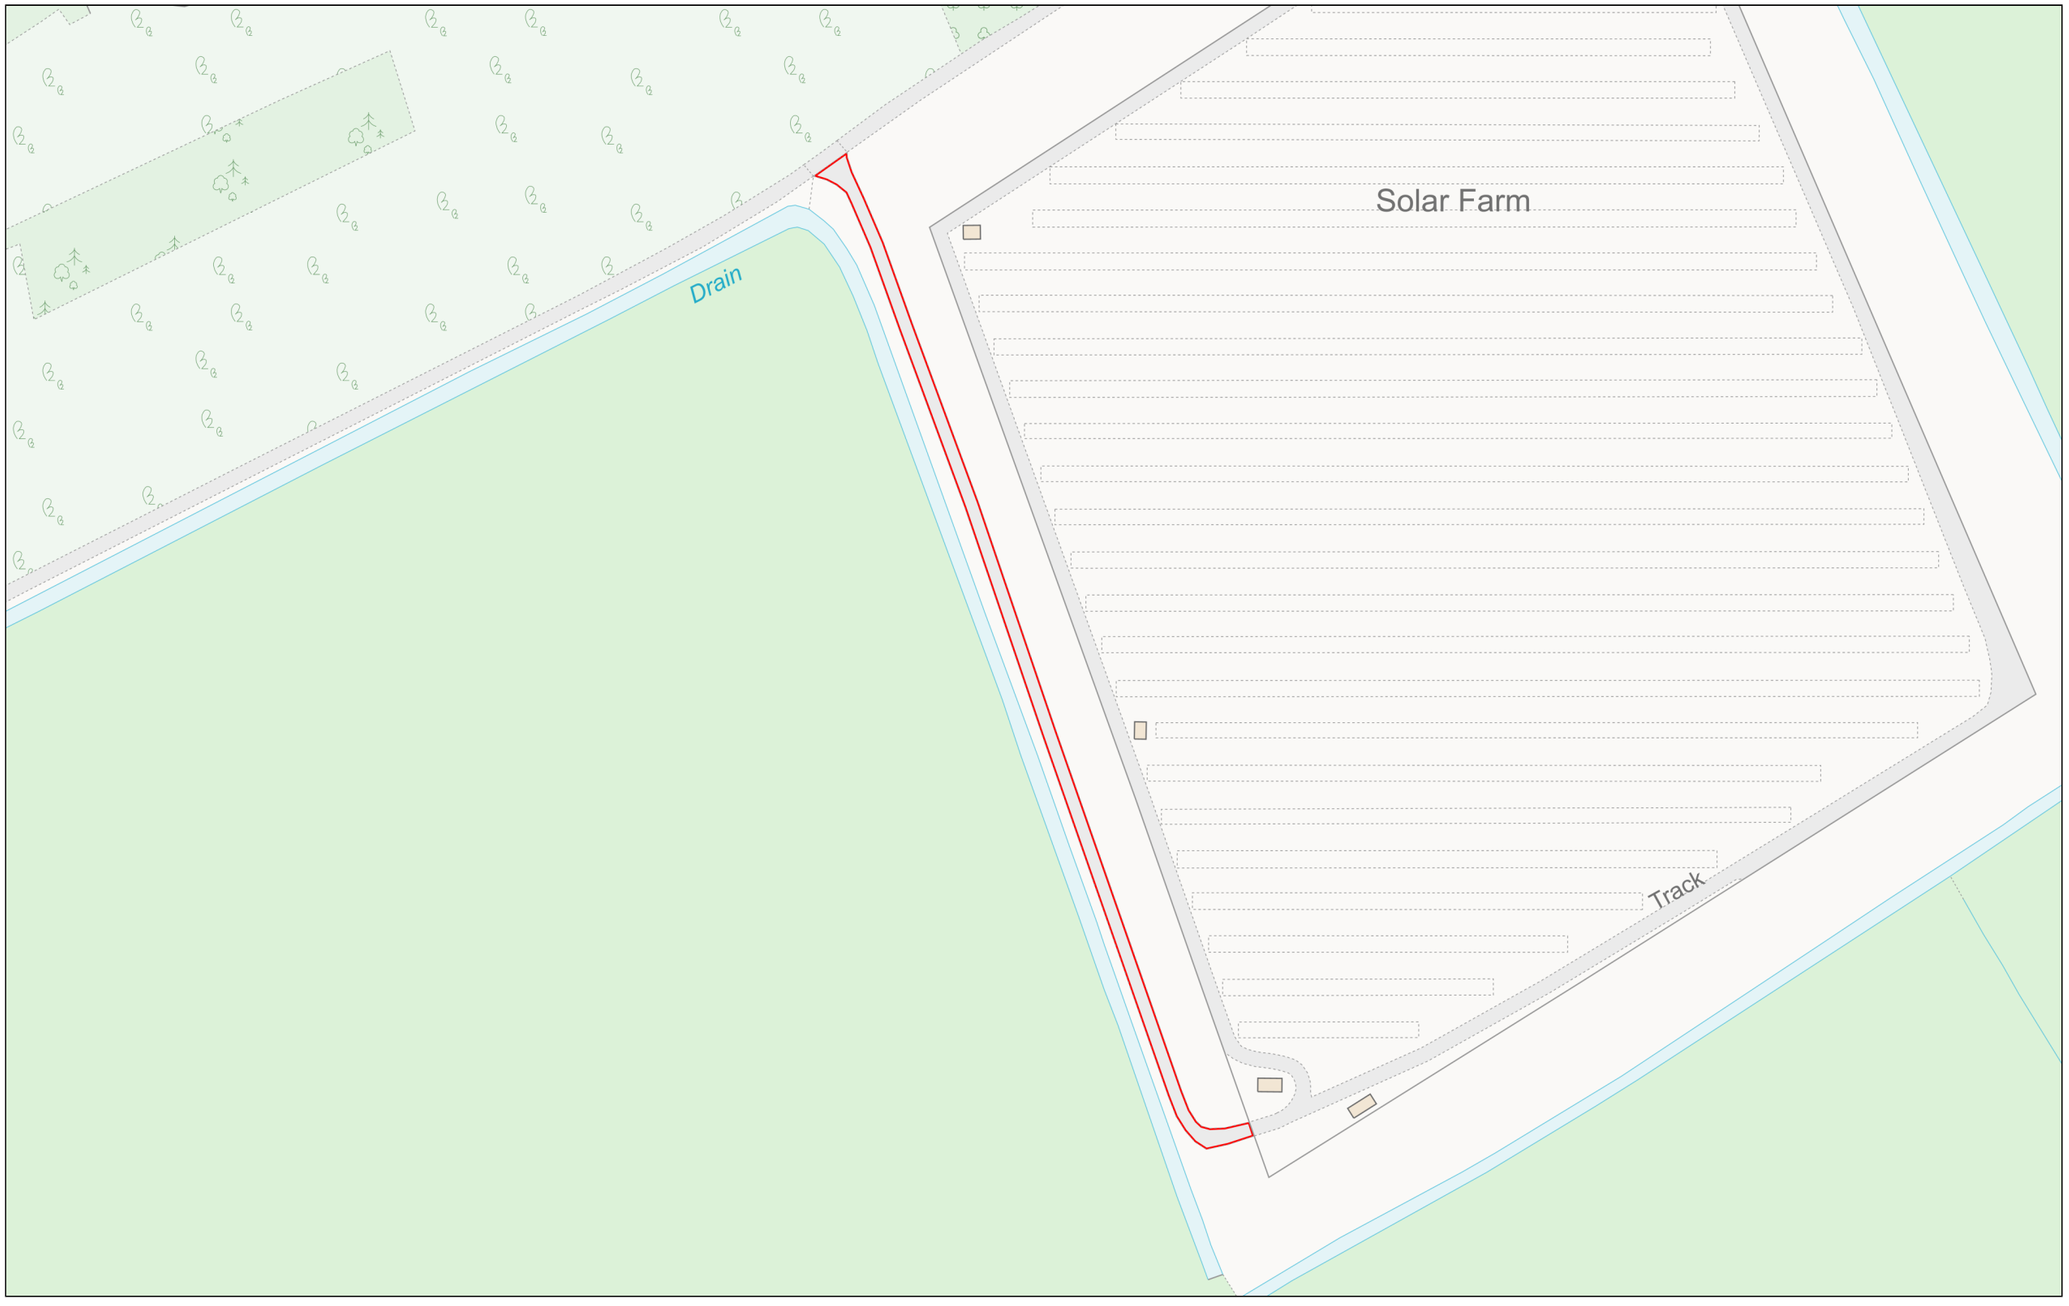

Planning Portal Reference: **PP-12405394v1**

0 50

Metres

Powered By TerraQuest

© Crown copyright and database rights 2023 OS 100042766