

William Saunders is the trading name of Wm Saunders Partnership LLP. Wm Saunders Partnership Limited Liability Partnership is registered in England and Wales with the Registration number OC 308023. The Registered Office is Osington Chambers, 6-8 Castle Gate, Newark-on-Trent, Notts, NG24 1AX.

This drawing & any design thereon is the copyright of Wm Saunders Partnership LLP and must not be reproduced without their written consent.


Contractors must verify all dimensions, levels and co-ordinates of the site before commencing any work or making any shop drawings: no dimensions to be taken from drawing. If in doubt, ask William Saunders for confirmation.

Hard copies or PDF versions of drawings will always take precedence over CAD data. Furthermore, William Saunders does not undertake to issue data revisions as a matter of course. It is the recipient's responsibility to assess the impact of hard copy or PDF versions of drawings and request updated data if required.

Nothing on this drawing confers or purports to confer on any third party any benefit under the Contracts (Rights of Third Parties) Act 1999.

*ALL S104 WORKS DESIGNED IN ACCORDANCE WITH THE DESIGN & CONSTRUCTION GUIDANCE (DCG) WHICH IS PART OF THE SEWERAGE SECTOR GUIDANCE (SSG).

Plastic pipes to be compliant with specifications in E2.21 of DCG

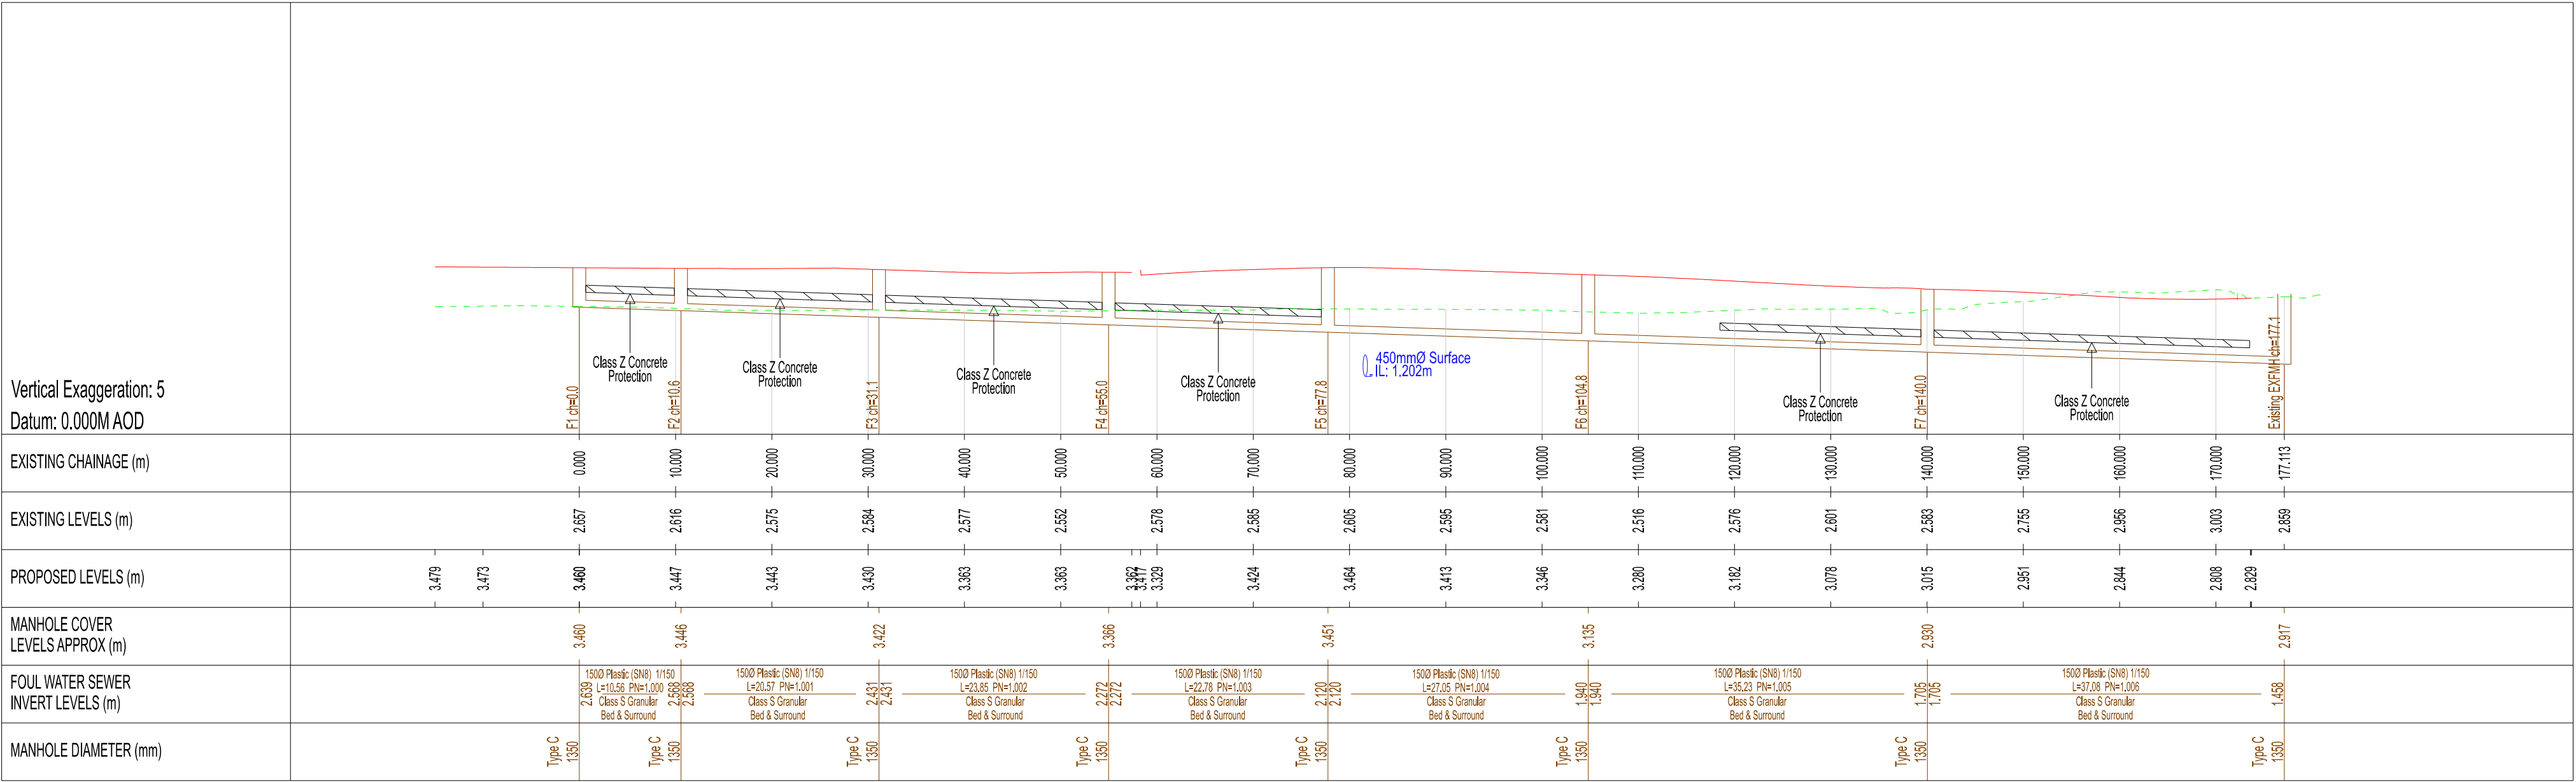

P1	Initial Issue	JW	PAE	04/02/25
Rev	Description	Drm	Vf'd	Date
As outlined in section 2.3 of the CIB Industry Guidance to Designers, insignificant risks can usually be ignored, as can risks arising from routine construction activities, unless the design compounds or significantly alters these risks. In accordance with CDM Regulations 8, 9 and 11, any significant risks relating to the design features shown on this drawing have been identified and are annotated thus:				
☒ No significant risks have been identified.				
☐ Significant risks have been identified - refer to notes on drawing for information on residual risks and any control measures to be employed.				
Refer to the current Designer's Risk Assessment sheets for further details.				
Designer's Signature		JW		Date 02/25

Drawing Status
REGULATORY APPROVAL

williamsaunders

architecture: engineering: building consultancy

The Kiln,
Mather Road,
Newark-on-Trent,
Nottinghamshire, NG24 1FB.

Tel: 01636 704361
W: wms-saunders.co.uk

Also at Leeds and Lincoln.

Project

Residential Development,
Lime Walk,
Long Sutton

Client

Seagate Homes (UK) Ltd.

Title

S104 FW Long Sections

WmS Project Ref.
12700

Drawn
JW

Date
02/25

Scale
H - 1:500
V - 1:100 @ A1

Drawing/Document Reference

Project Originator Zone Level Type Role Number Status Rev.

12700 - WMS - ZZ - XX - D - C - 39212 - S8 - P1