
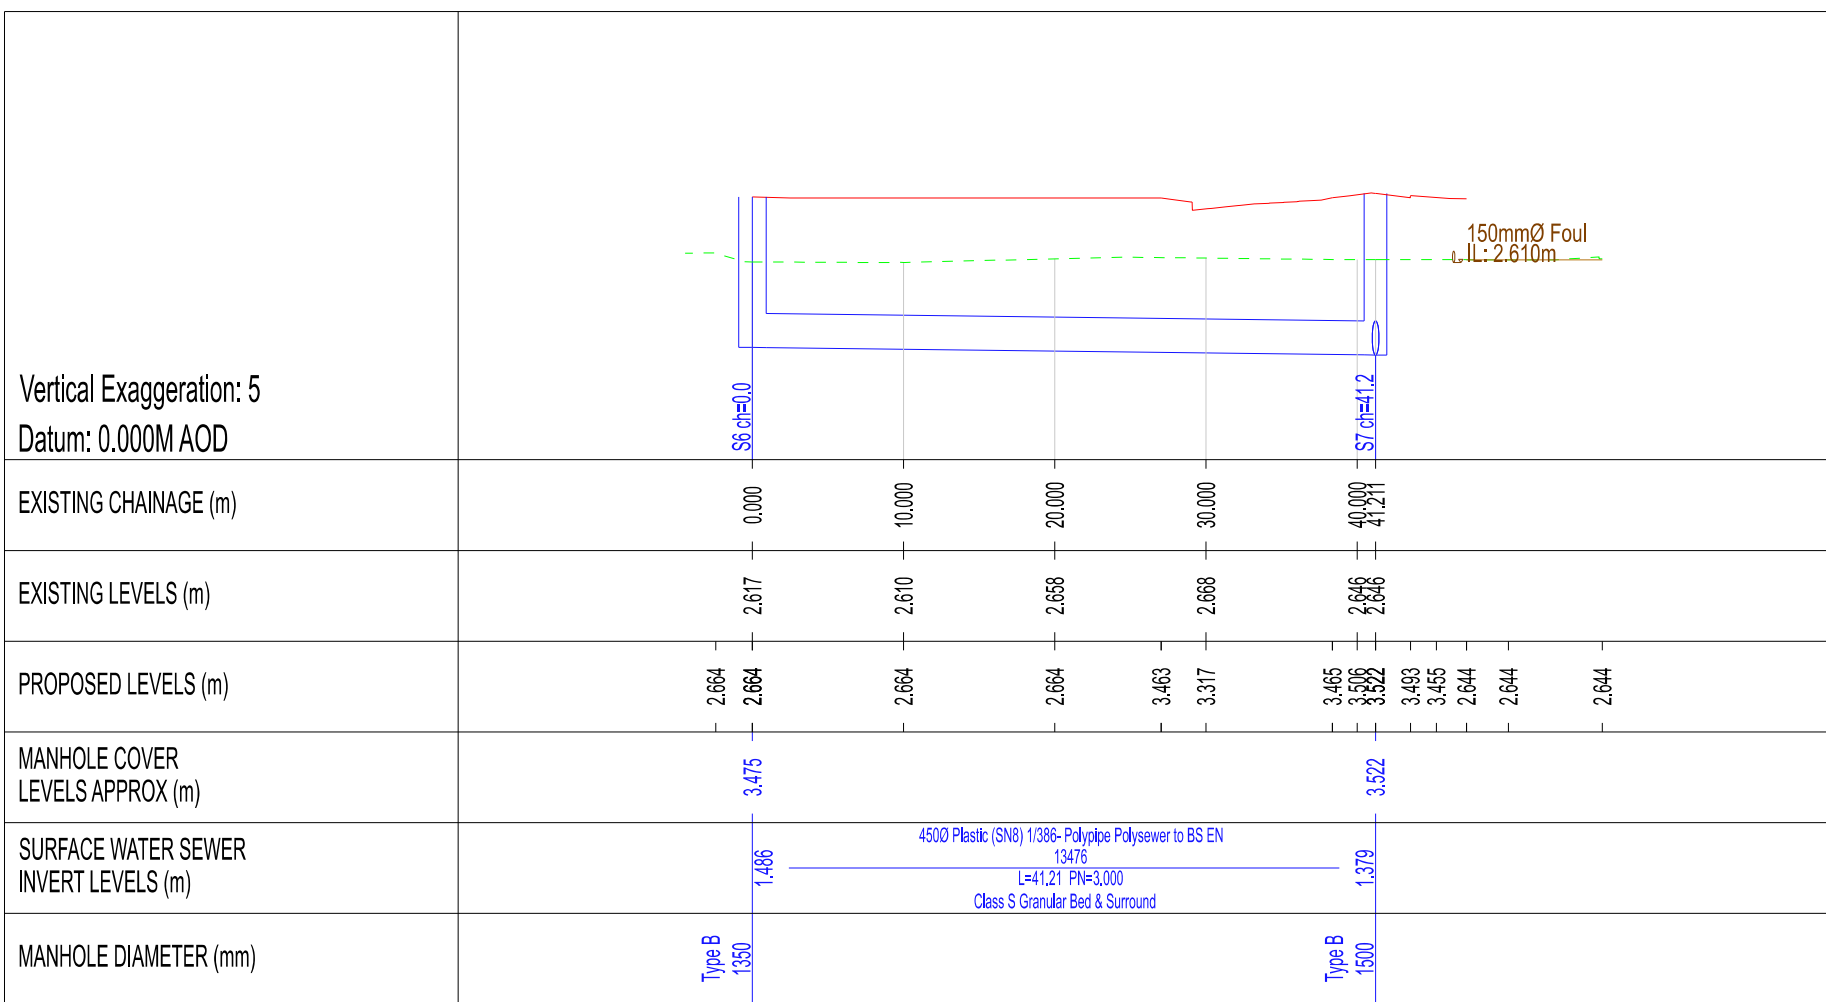
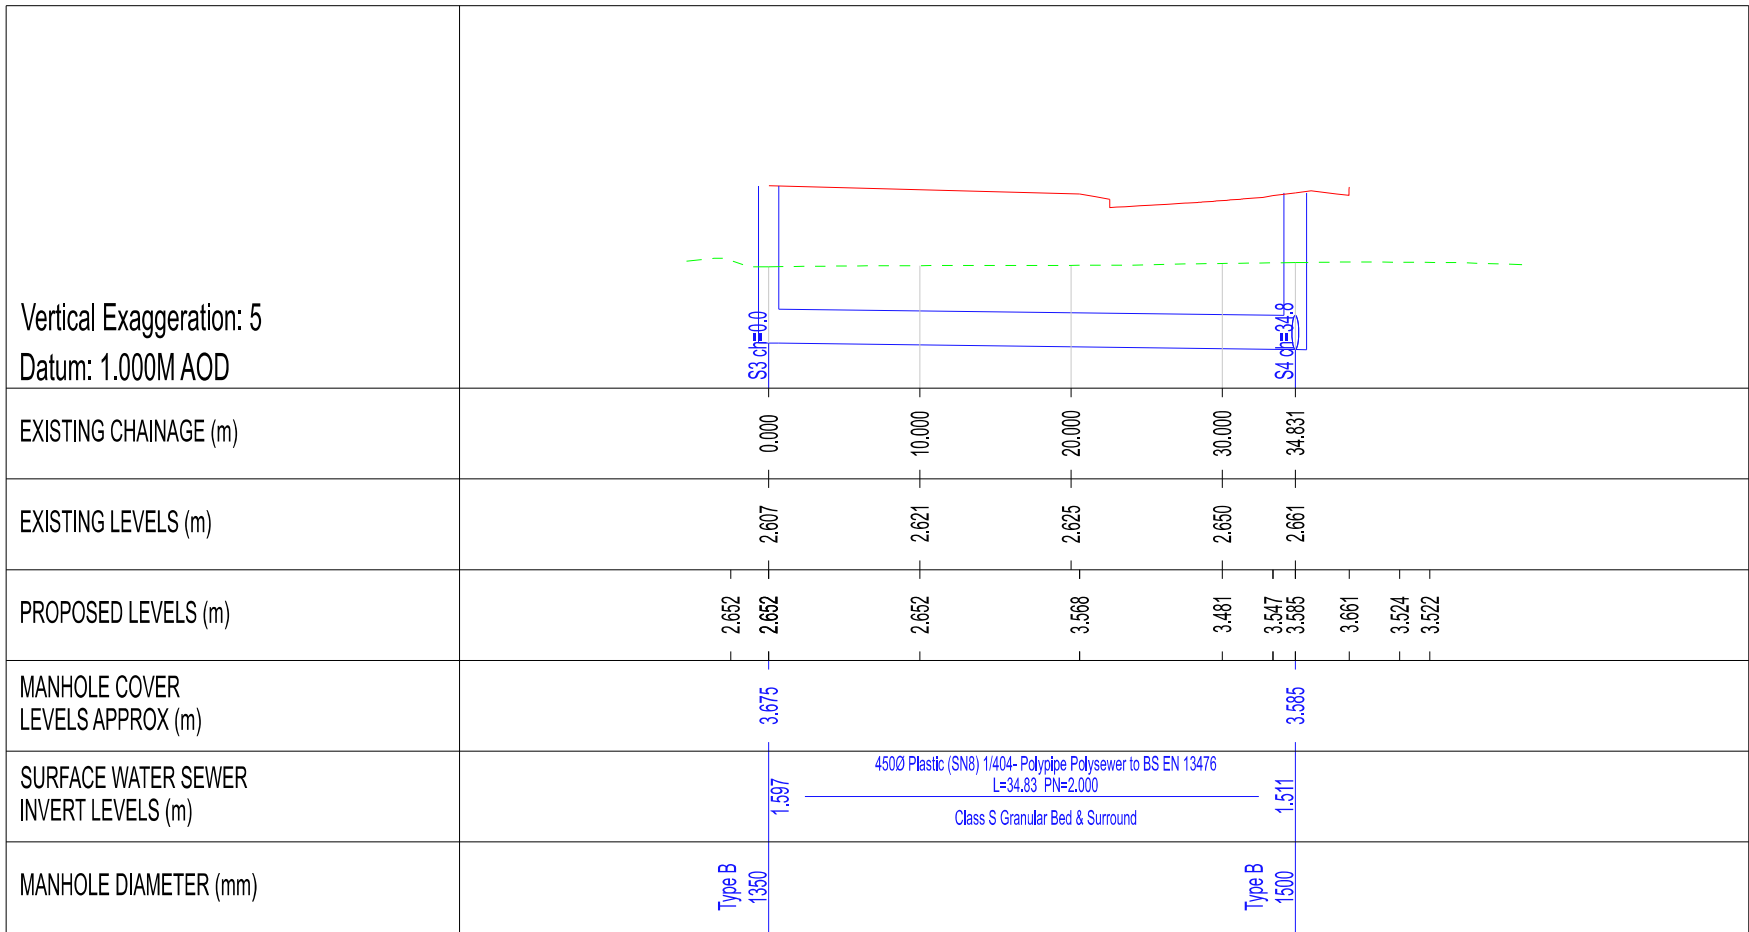


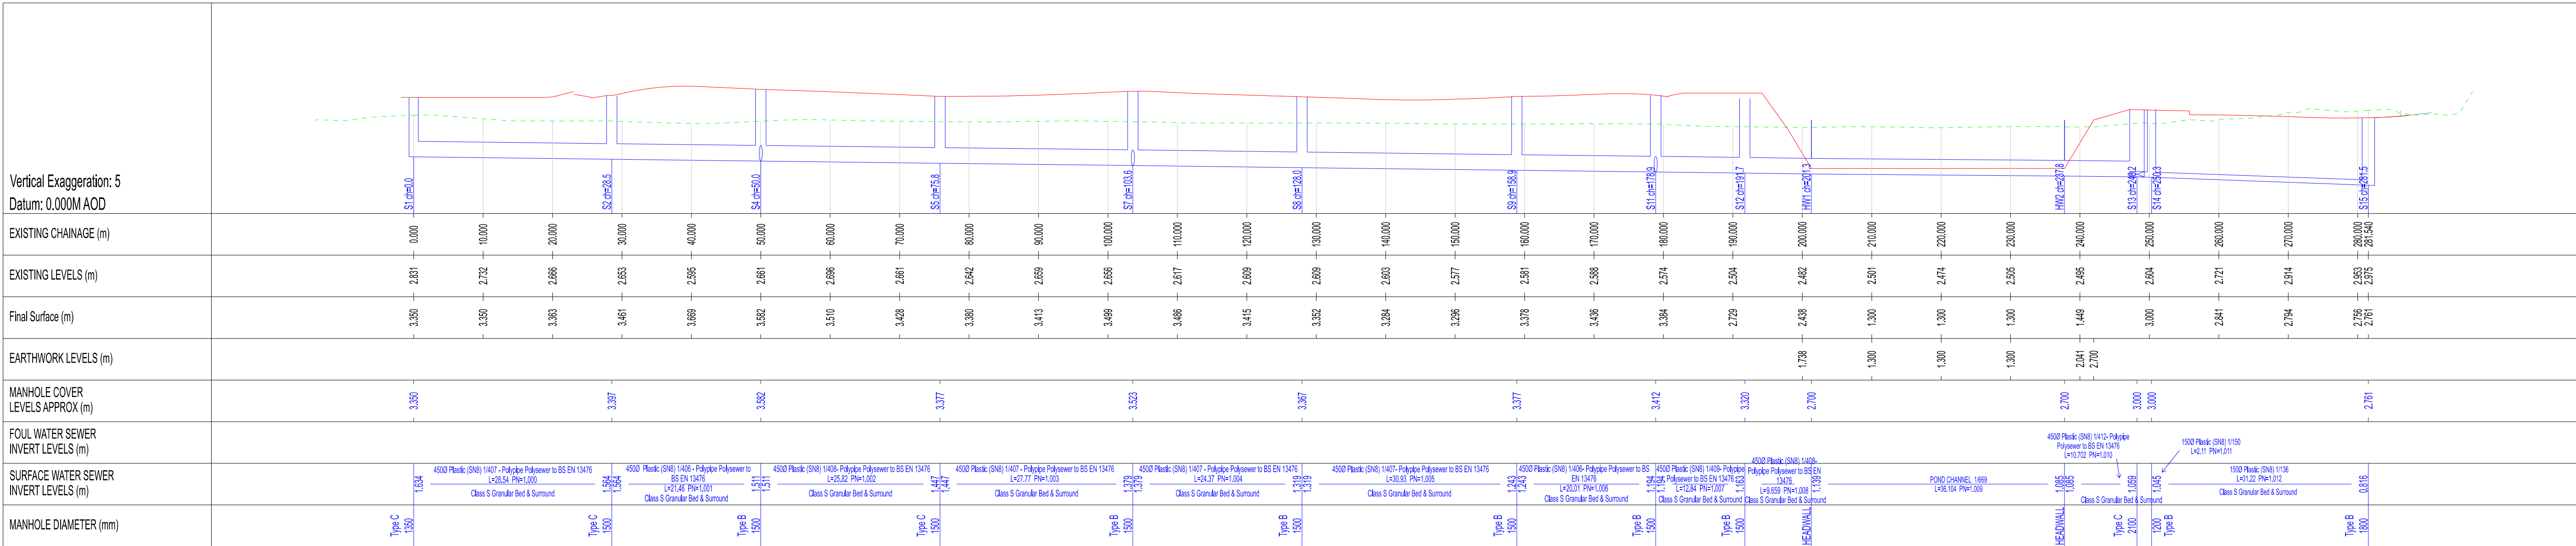

*ALL S104 WORKS DESIGNED IN ACCORDANCE WITH THE DESIGN & CONSTRUCTION GUIDANCE (DCG) WHICH IS PART OF THE SEWERAGE SECTOR GUIDANCE (SSG).

Plastic pipes to be compliant with specifications in E2.21 of DCG

P3	Revised to suit latest S104 layout	JW	PAE	14/03/25
P2	Revised to suit comments from AW	JW	PAE	19/02/25
P1	Initial Issue	JW	PAE	04/02/25
Rev	Description	Drm	VFd	Date
As outlined in section 2.3 of the CIB Industry Guidance to Designers, insignificant risks can usually be ignored, as can risks arising from routine construction activities, unless the design compounds or significantly alters these risks. In accordance with CDM Regulations 8, 9 and 11, any significant risks relating to the design features shown on this drawing have been identified and are annotated thus:				
☒ No significant risks have been identified.				
☐ Significant risks have been identified - refer to notes on drawing for information on residual risks and any control measures to be employed.				
Refer to the current Designer's Risk Assessment sheets for further details.				
Designer's Signature		JW	Date	
			02/25	

Drawing Status
REGULATORY APPROVAL

williamsaunders
architecture: engineering: building consultancy

The Kiln,
Mather Road,
Newark-on-Trent,
Nottinghamshire, NG24 1FB.

Tel: 01636 704361
W: wm-saunders.co.uk

Also at Leeds and Lincoln.

Project						
Residential Development, Lime Walk, Long Sutton						
Client						
Seagate Homes (UK) Ltd.						
Title						
S104 SW Long Sections						
Wms Project Ref.	Drawn	Date	Scale	H - 1:500	@ A1	
12700	JW	02/25		V - 1:100		
Drawing/Document Reference						
Project	Originator	Zone	Level	Type	Role	Status Rev.
12700	WMS	ZZ	XX	D - C	39211	S8 - P3

