OPEN VIEWS TOWARDS A17.

OPEN VIEWS TOWARDS A17



PANORAMIC VIEW FROM STATION A.




STATION C.

SECONDARY (LANCASTER DRIVE) ACCESS

CLOSER PART PANORAMIC FROM STATION B.



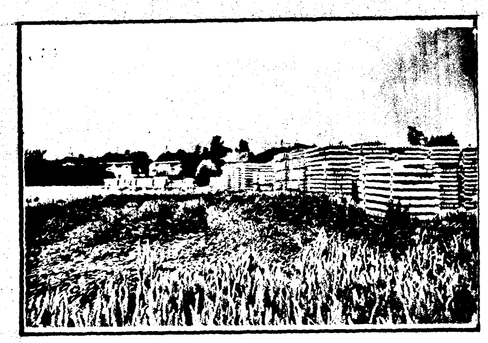

STATION G.



STATION D.



SECONDARY ACCESS FROM E. LANCASTER DRIVE.



LEFT (SOUTH.

PRIMARY ACCESS OFF SEAGATE ROAD ~ STATION F.



RIGHT (NORTH.



STATION H.


SOUTH HOLLAND DC
HOUSING & PLANNING
18 AUG 1997
Ref: 0913/97

P. L. ELY (CONTRACTORS) LTD
BUILDERS & ESTATE DEVELOPERS
HIGH ROAD, WHAPLODE, SPALDING, LINCS.

PROJECT.
CHAPMANS SITE OFF SEAGATE ROAD, LONG SUTTON, LINCS.

DRAWINGS:
SITE APPRAISAL SHEET No. 2.

OPEN VIEWS TOWARDS A1M.

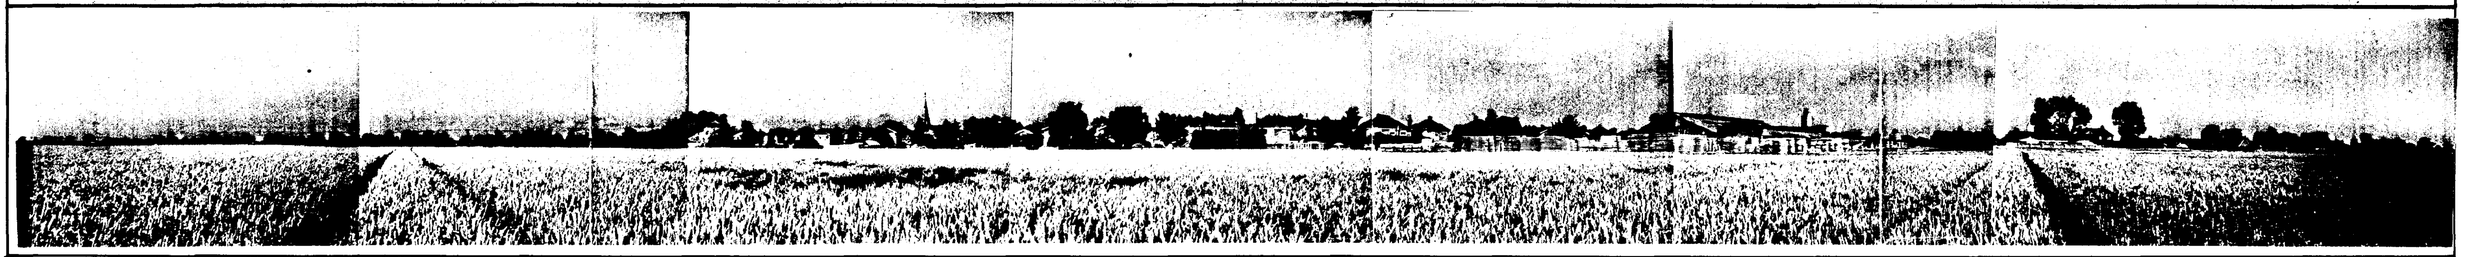

OPEN VIEWS TOWARDS A1M.

PANORAMIC VIEW FROM STATION A.




STATION C.

SECONDARY (LANCASTER DRIVE) ACCESS.

CLOSER PART PANORAMIC FROM STATION B.



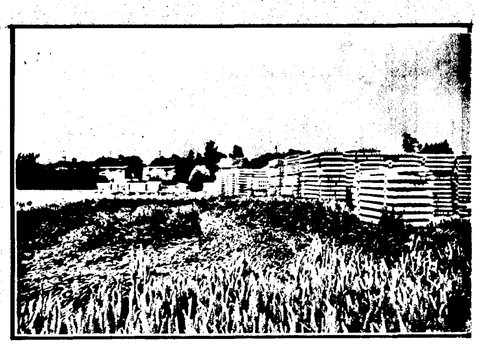

STATION G.



STATION D.



LEFT/SOUTH.


PRIMARY ACCESS OFF SEAGATE ROAD ~ STATION F.



RIGHT/NORTH.



STATION H.

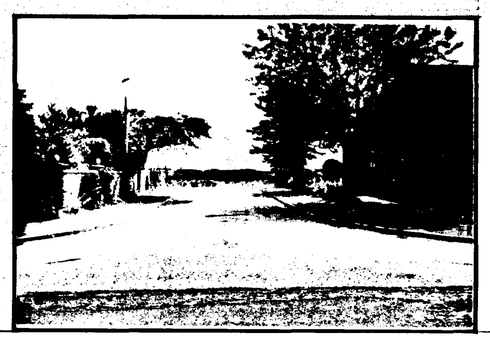

SECONDARY ACCESS FROM E. LANCASTER DRIVE.

SOUTH HOLLAND DC HIGHWAYS & PLANNING 18 AUG 1997 Ref: 0913/97

P. L. ELY (CONTRACTORS) LTD
BUILDERS & ESTATE DEVELOPERS
HIGH ROAD, WHAPLODE, SPALDING, LINCS.

PROJECT:
CHAPMANS SITE OFF SEAGATE ROAD, LONG SUTTON, LINCS.

DRAWINGS:
SITE APPRAISAL SHEET No. 2.

SCALES:

DESIGN/PLAN No:

DATE: 23.7.97.

DRAWN: P.L.ELY.

UDOG3398