

SOU
0914/018

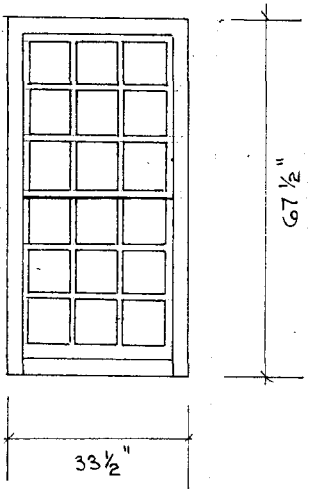

A-1


GABLE WINDOW.
(resized).

(SCALE ½" = 1'0").

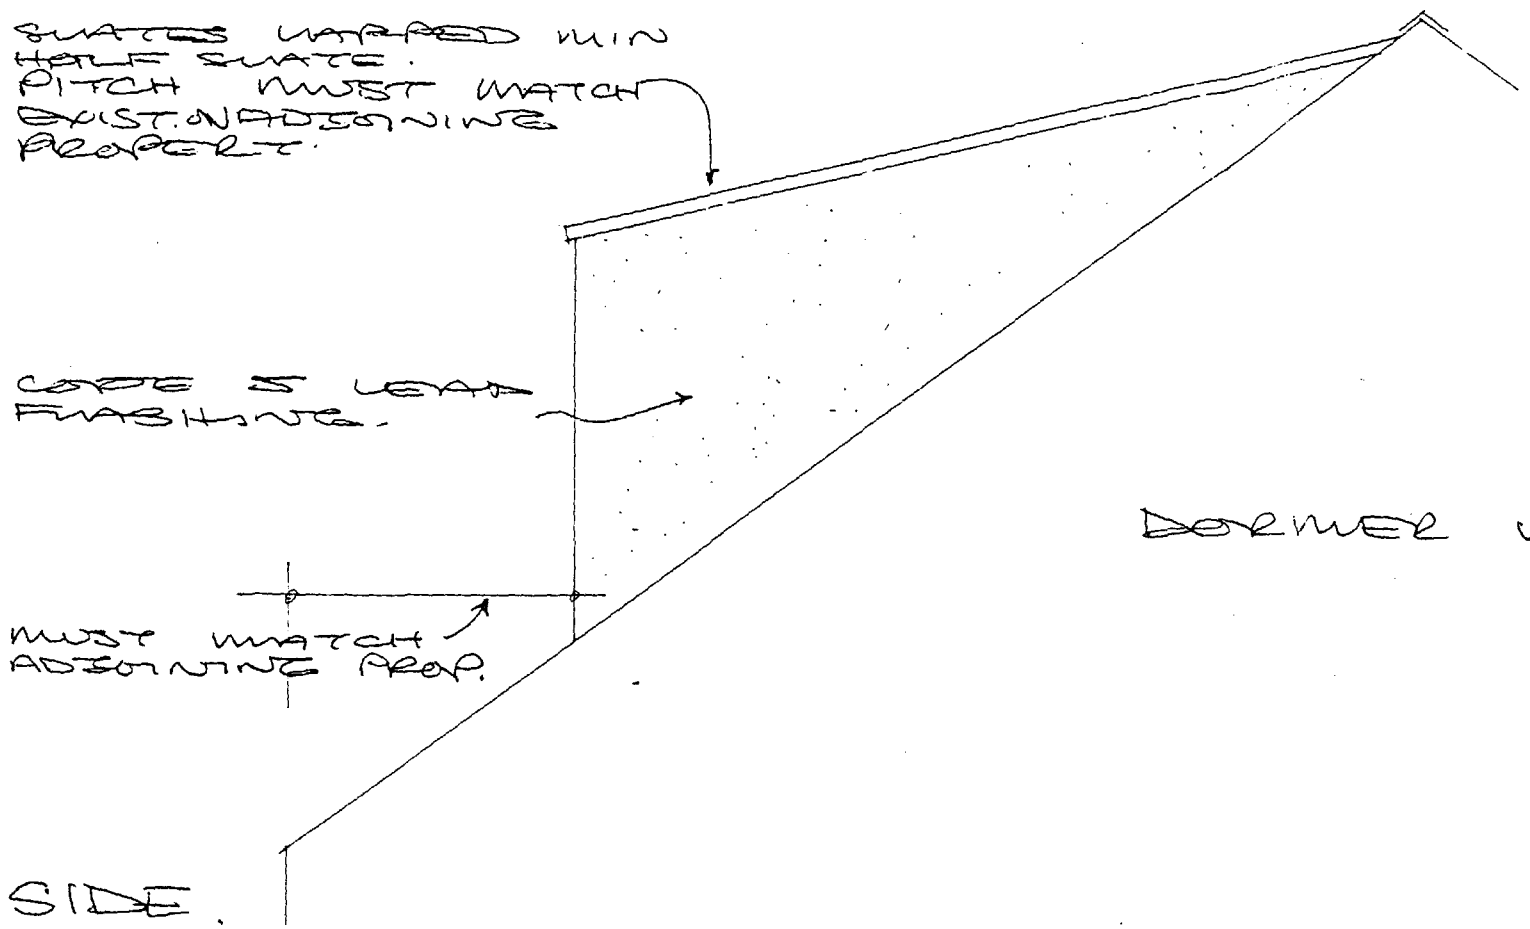


SIDE.

DORMER WINDOW.

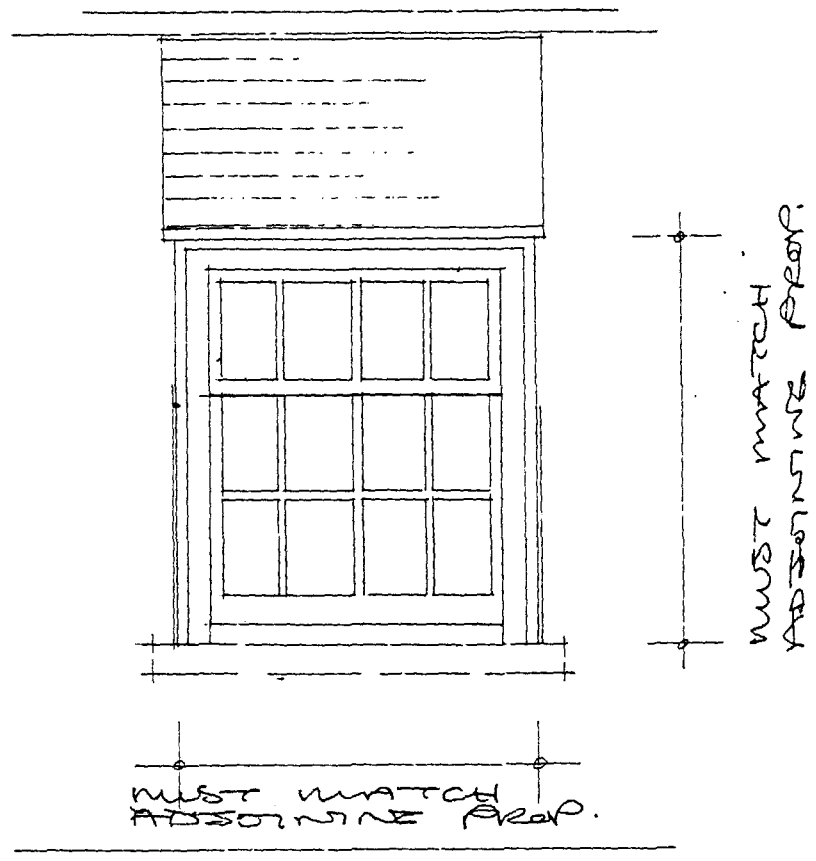

ELEVATION

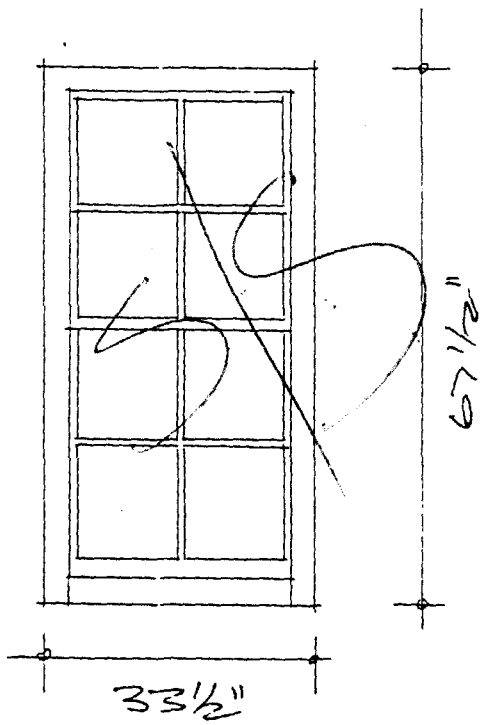

GABLE WINDOW

USE EXIST WINDOW AS PATTERN AND RE USE AS MUCH OF EXIST GLASS AS POSS.

NEW WINDOW MUST MATCH EXISTING IN EVERY RESPECT.
BUILD IN HORZ & VERT BARS TO FRAME.

EXISTING CILL TO REMAIN AND TO BE RE-USED.

This is a true copy of the Plan deposited with the South Holland District Council and approved by them under the Building Regulations.

SOUTH HOLLAND D.C. BUILDING CONTROL
REF 0914/94

SOUTH HOLLAND D.C. BUILDING CONTROL
REF 0914/94

SCALE 1/2" = 1'0" 9459/3.

ALL EXISTING AND NEW TIMBERS TO BE TREATED. MAKE GOOD TO EXIST. FLOOR BOARDING TO MATCH IN ALL RESPECTS.

DOUBLE UP RAFTERS USING 3x2 T. TIMBERS. TO SIDES OF EXIST RAFTERS AND AS TRIMMERS.
FORM DORMER FROM 3x2 FRAMING.
CLAD. C.S LEAD FLASHING ON MOLINE PLY 19mm ON BREATHER PAPER. FILL FRAMING WITH FIBRELITE AI INSULATION. LINE OUT 12mm FOIL BACKED P/BOARD + SKIM. MAKE GOOD TO FLOORING TO MATCH.

REBUILD PART 9" GABLE AND RE RENDER ALL TO MATCH EXISTING RENDER TO BS. 5262 NEW SASH WINDOW TO MATCH SEE SEP DETAIL.

DORMER WINDOW IN EXISTING POSITION ALL SPEC AS BEFORE

REAR

EWP

*SEE SEP DETAIL FOR DORMERS. 9459/3

SOUTH
PLANNING
28 SEP 1994
REF 0913/94

CHIMNEY TO BE REBUILT TO MATCH EXISTING SEE SEP. DETAIL.

RIDGE

NEW SPAN LIGHT CONC. LINTELS 2NO. ABOVE NEW WINDOW.

REMOVE SEALED OFF VENT. + MAKE GOOD.

NOTE SLATES TO BE LAID OVER MASTIC TO GIVE NEAT FINISH. SEE PHOTO.

COVER POSITION SHOWN THUS.

ADJOINING PROPERTY.

EWP.

LINE OUT ROOMS IN ROOF USING 12mm FOIL BACKED P/BOARD + SKIM ALL 150mm FIBREGLASS AS INSULATION.

FRONT.

MAT. REST. STRAPS WITH NOGGING AT HIGH AND LOW LEVELS.

PROVIDE LIGHTING TO EACH ROOM PLUS MIN OF ONE DOUBLE SOCKET OUTLET.

ROOF PLAN.

CHECK OVER WALLPLATE AND TIGHT AND REPACK IF REQUIRED.

SCALE 1/4"=1'0". 9459/.1.A