





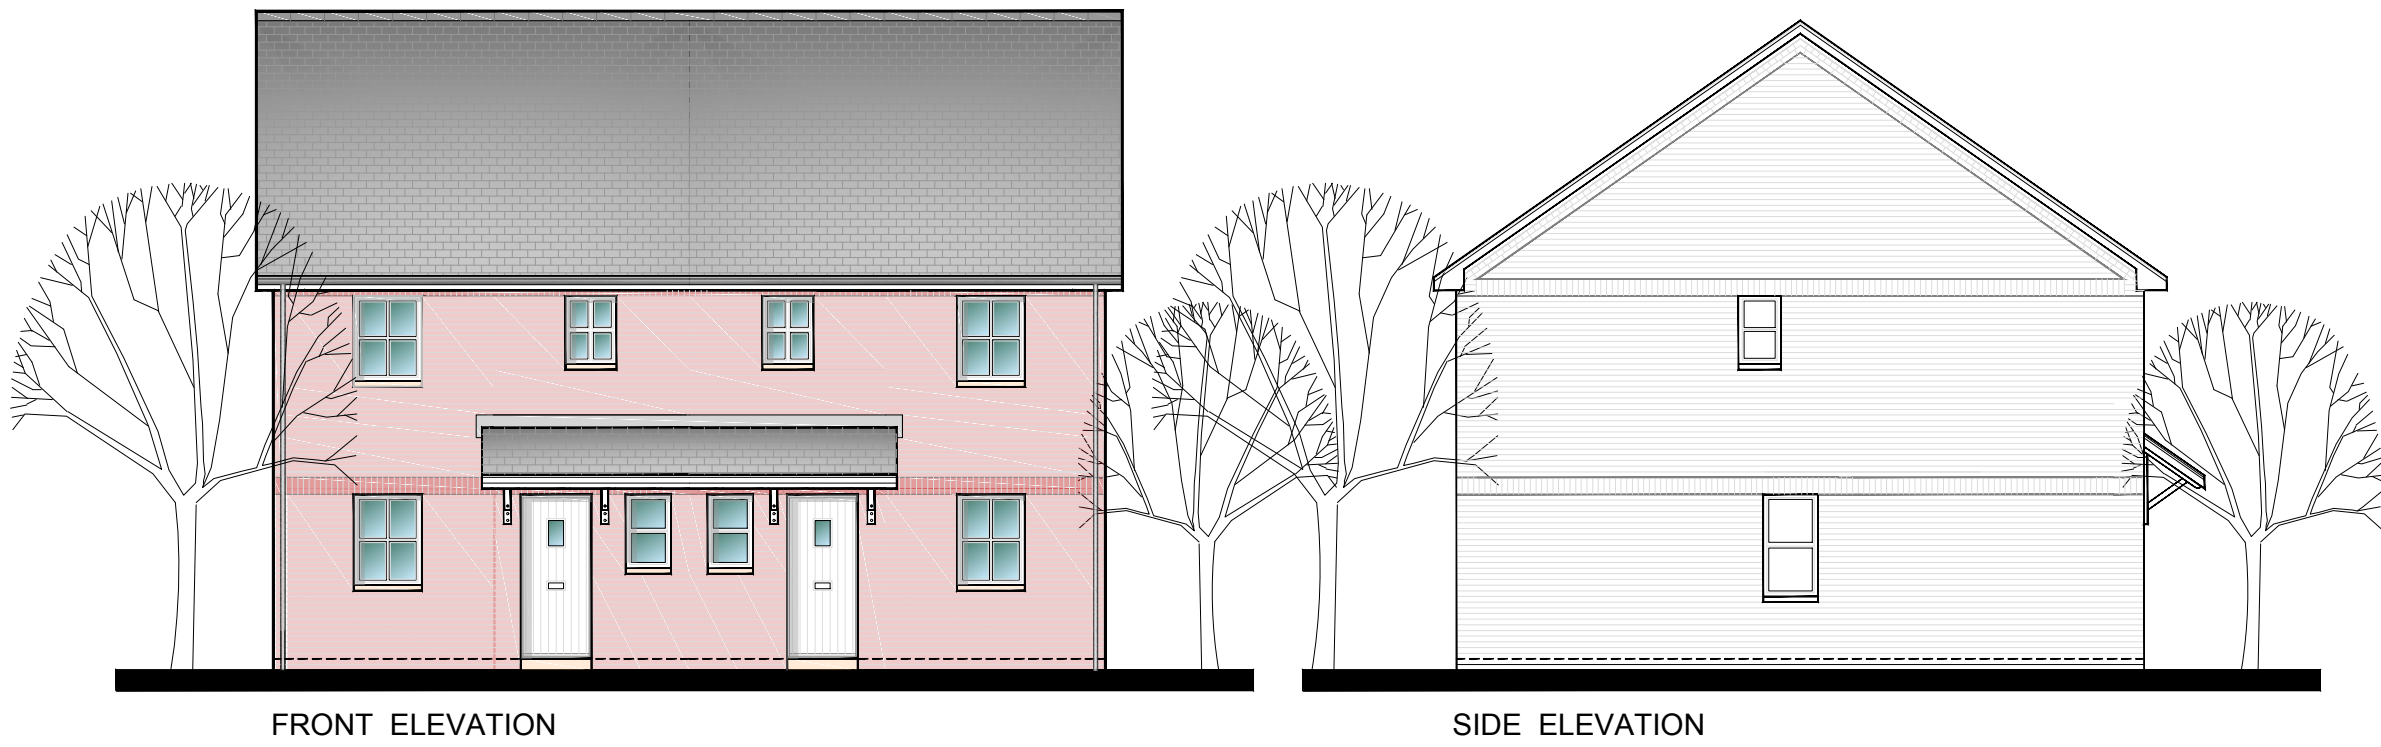


HOUSE TYPE: **A**

3 BEDROOM SEMI-DETACHED

UNITS: 3,4,7,8,17,18,20,21,35,36

GROSS INTERNAL AREA = 86 m\2

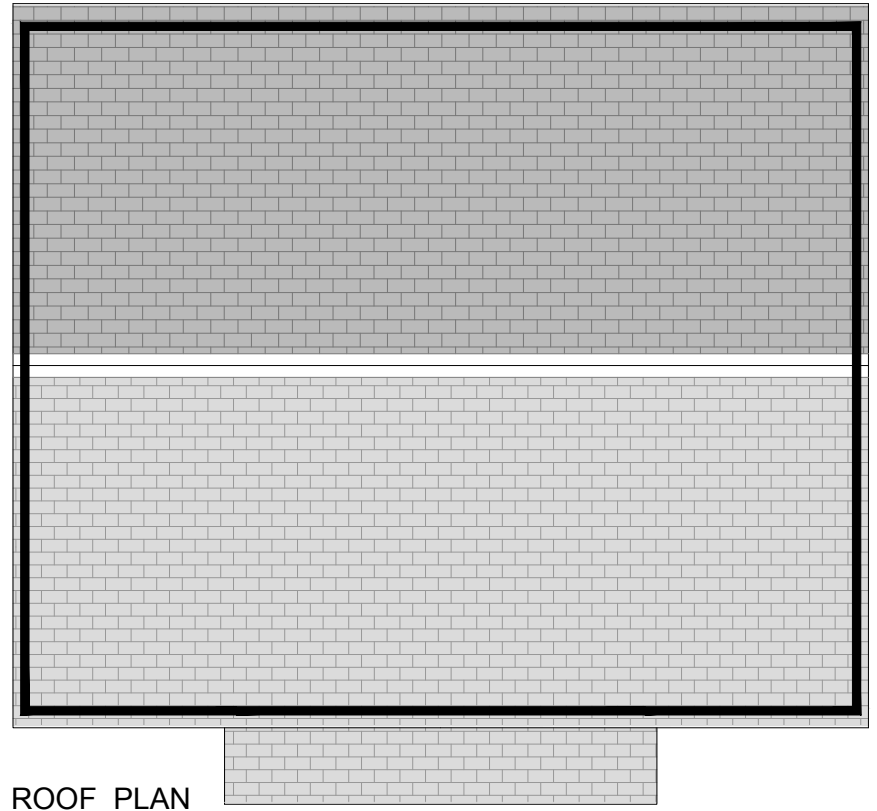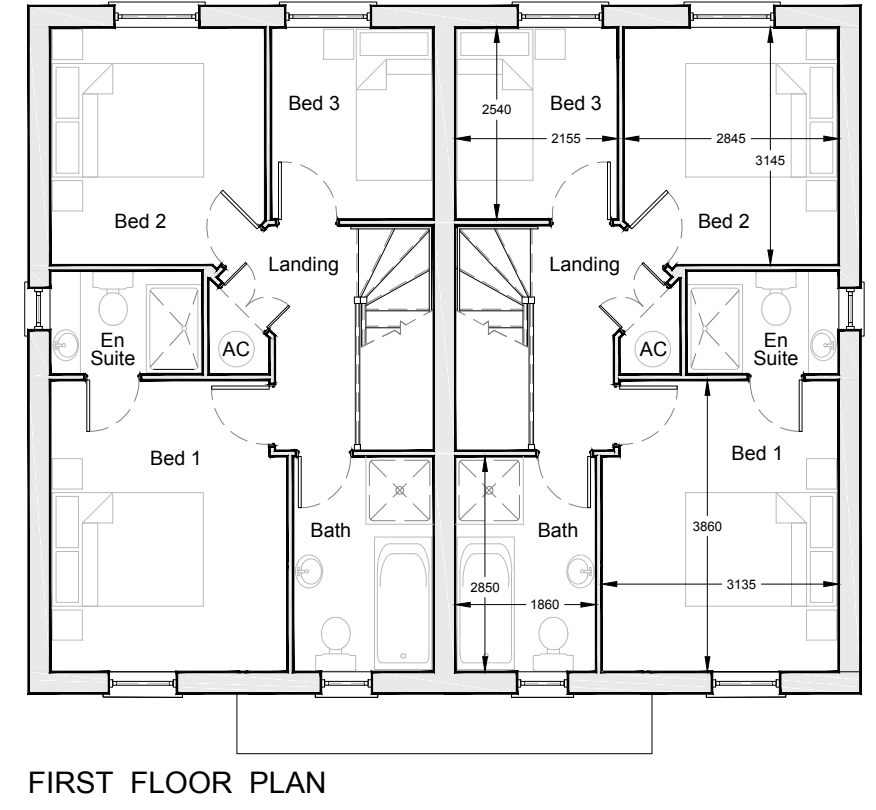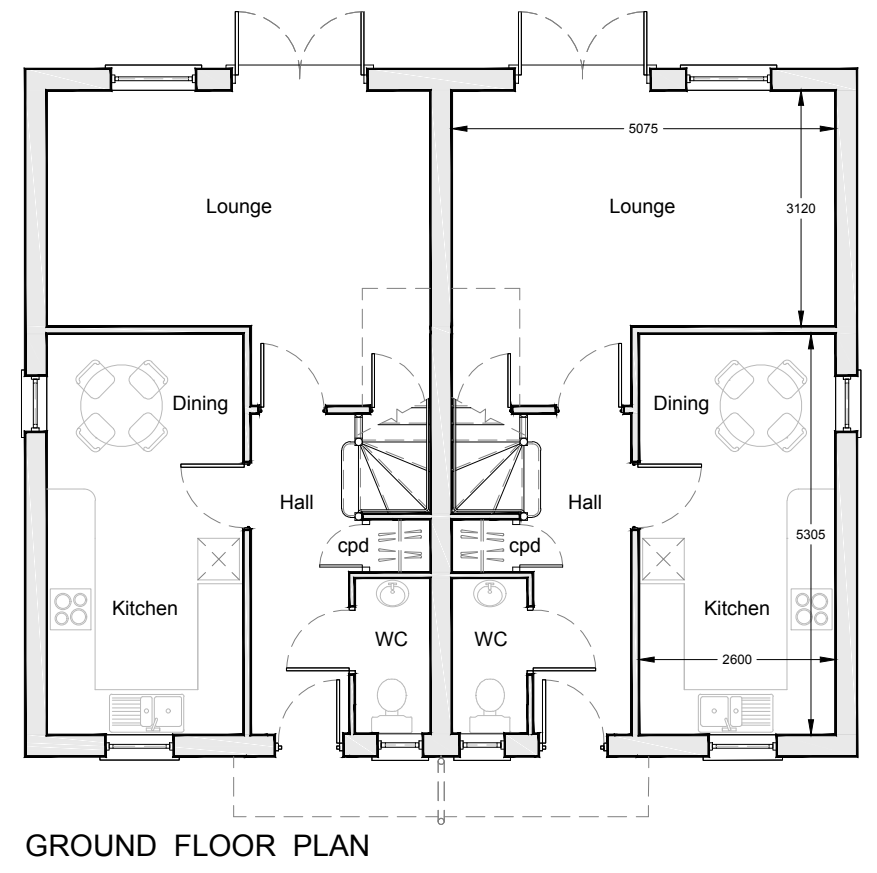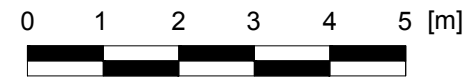

CDM NOTE:

The design has been undertaken as far as possible to avoid risks to health and safety or to reduce and control the effects of any unavoidable risks.

Any relevant information identifying risks which are not able to be eliminated will be included within the project Health and Safety file.

A	RB	Bed 1 wdb removed Windows revised	8.5.16
Rev.	By	Notes	Date

rdc
Robert Doughty
Consultancy

32 High Street, Helpingsham
Steaford, Lincolnshire NG34 0RA
Tel: 01529 421646
Fax: 01529 421358
Email: admin@rdc-landplan.co.uk
Web: www.rdc-landplan.co.uk

Client:
NENE TRANSPORT (LINCS) LTD

Project:
HOUSING AT LONG SUTTON

Drawing title:
HOUSE TYPE A

Drawing No. 1185-1- 010	Rev. A	Drawn RB
Scale 1:100 @ A2	Date 3/3/16	Checked -

All measurements should be checked against on site conditions and any discrepancies should be brought to the attention of the Robert Doughty Consultancy.