





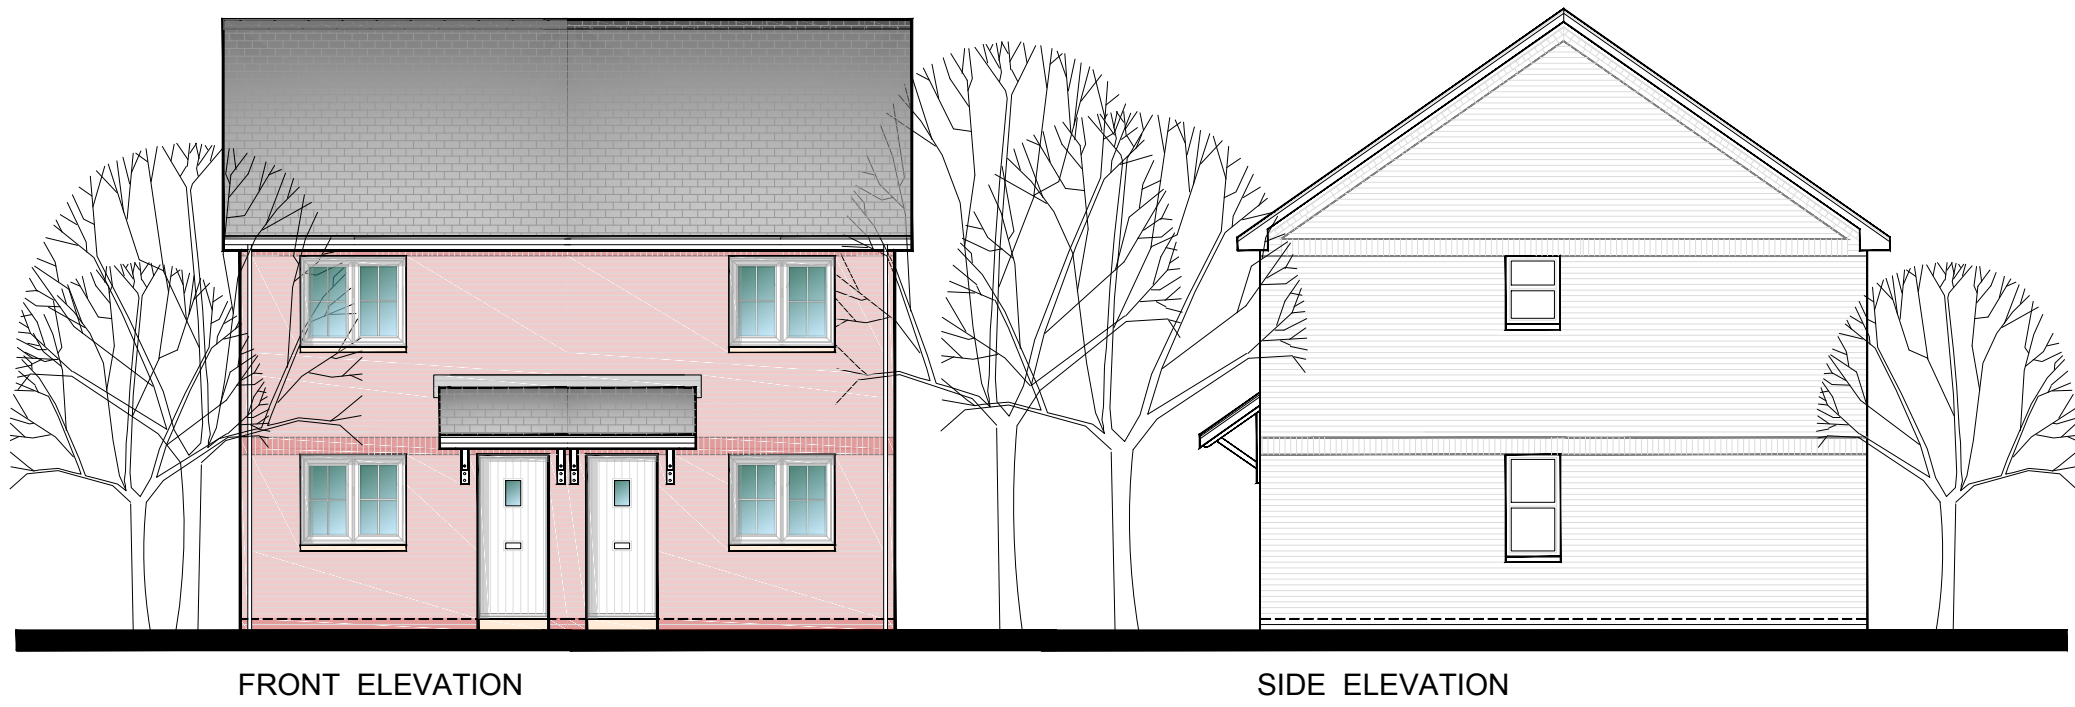


HOUSE TYPE: E

3 BEDROOM SEMI-DETACHED

UNITS: 9,10,14,15,25,26

GROSS INTERNAL AREA = 58 m\2

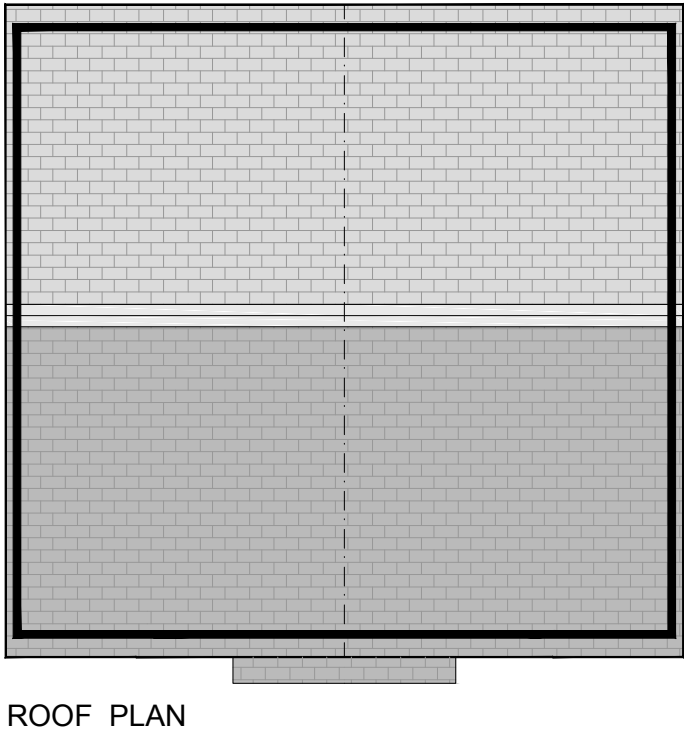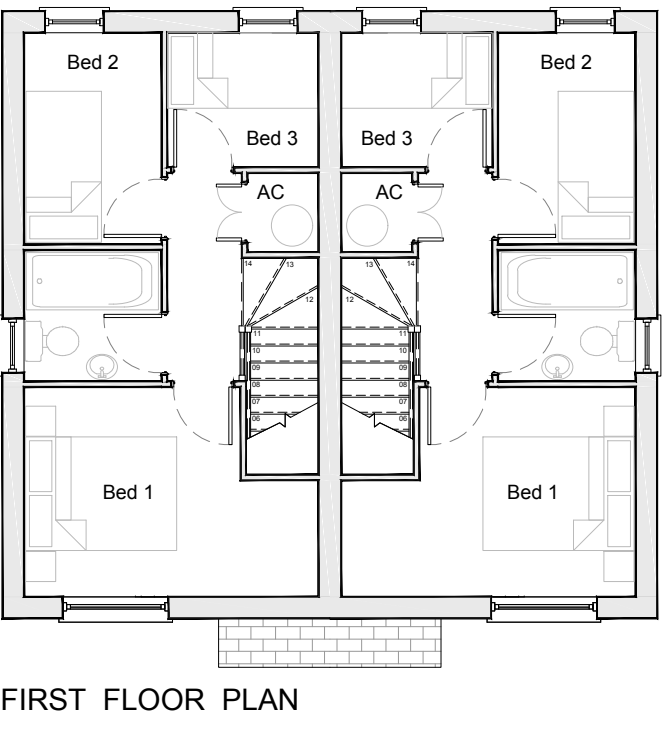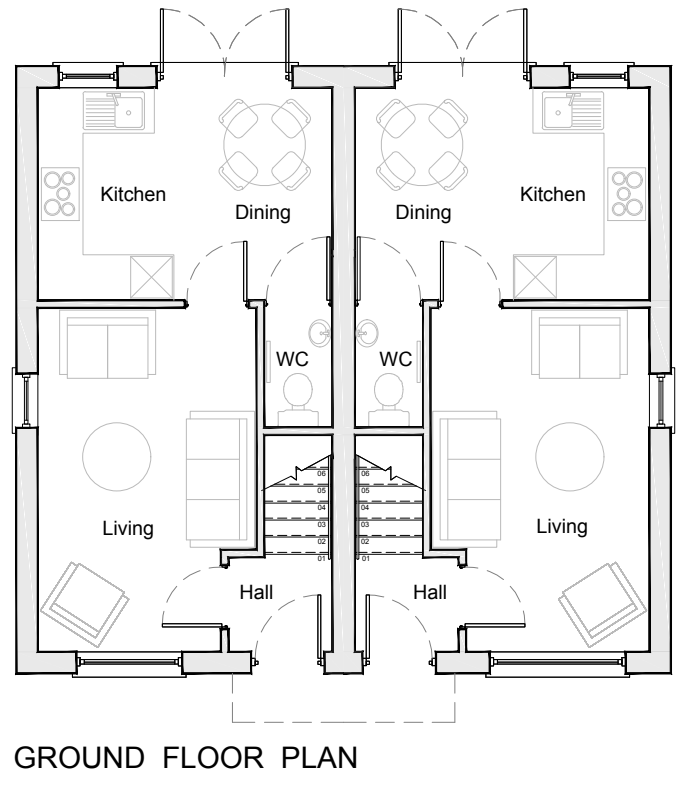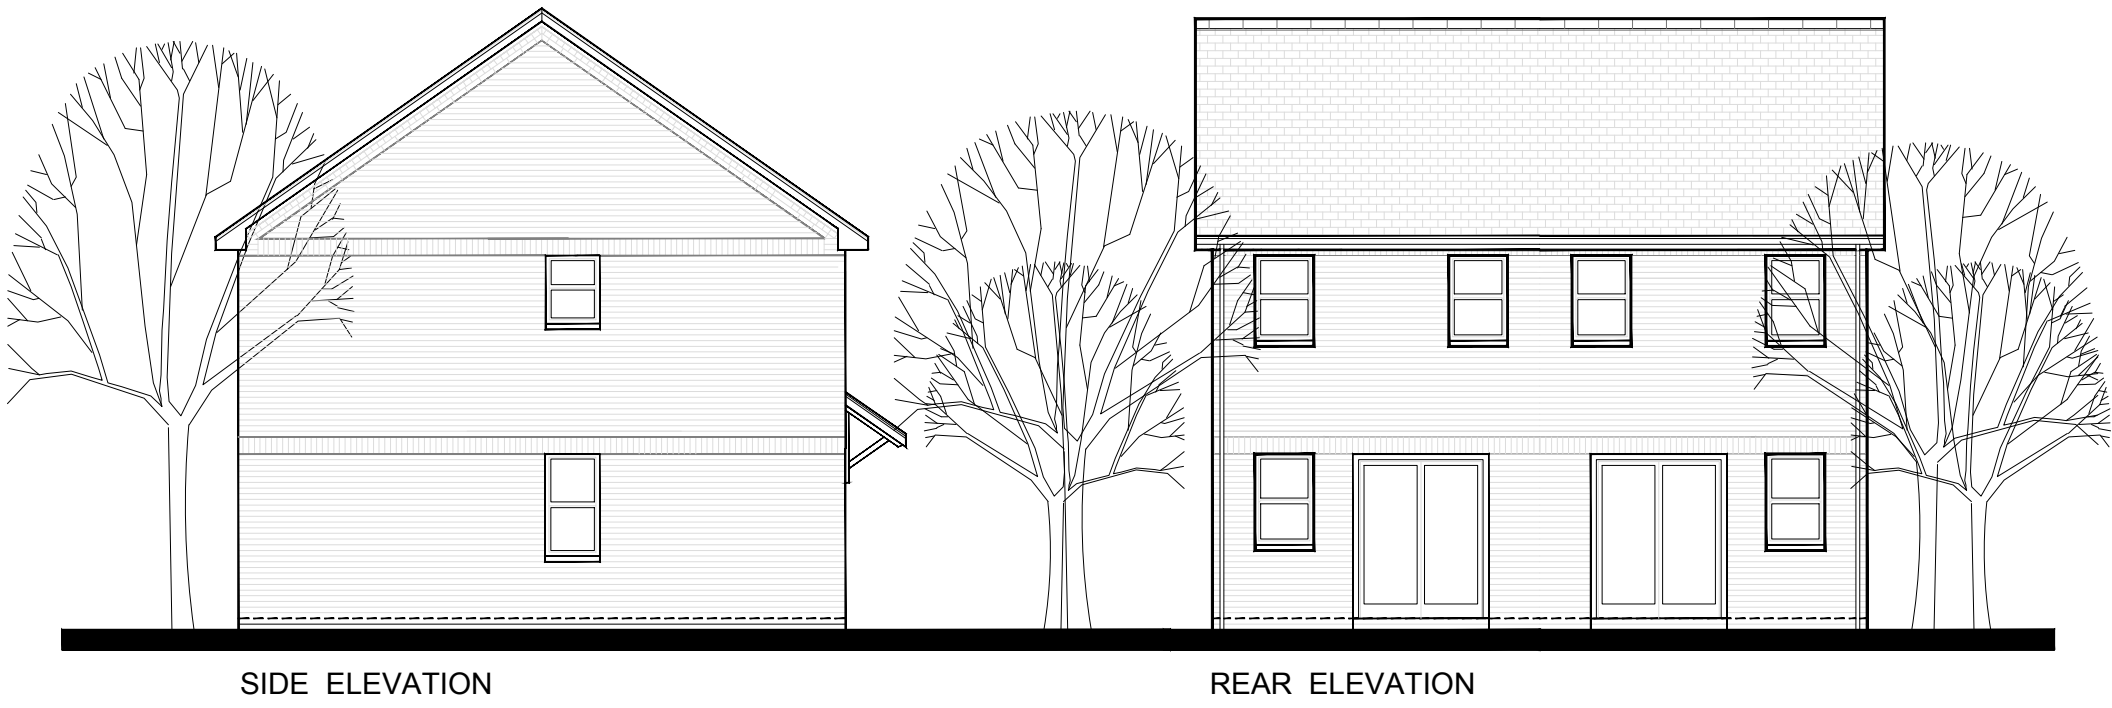

CDM NOTE:
The design has been undertaken as far as possible to avoid risks to health and safety or to reduce and control the effects of any unavoidable risks.
Any relevant information identifying risks which are not able to be eliminated will be included within the project Health and Safety file.

A	RaC	Ground Floor layout amended	827.7.16
Rev.	By	Notes	Date
rdc Robert Doughty Consultancy 32 High Street, Helpingham Sleaford, Lincolnshire NG34 0RA Tel: 01529 421646 Fax: 01529 421358 Email: admin@rdc-landplan.co.uk Web: www.rdc-landplan.co.uk			
Client: NENE TRANSPORT (LINCS) LTD			
Project: HOUSING AT LONG SUTTON			
Drawing title: HOUSE TYPE E (Version 2)			
Drawing No. 1185-1-017	Rev. A	Drawn RB	
Scale 1:100 @ A2	Date 3/3/16	Checked -	

All measurements should be checked against on site conditions and any discrepancies should be brought to the attention of the Robert Doughty Consultancy.