


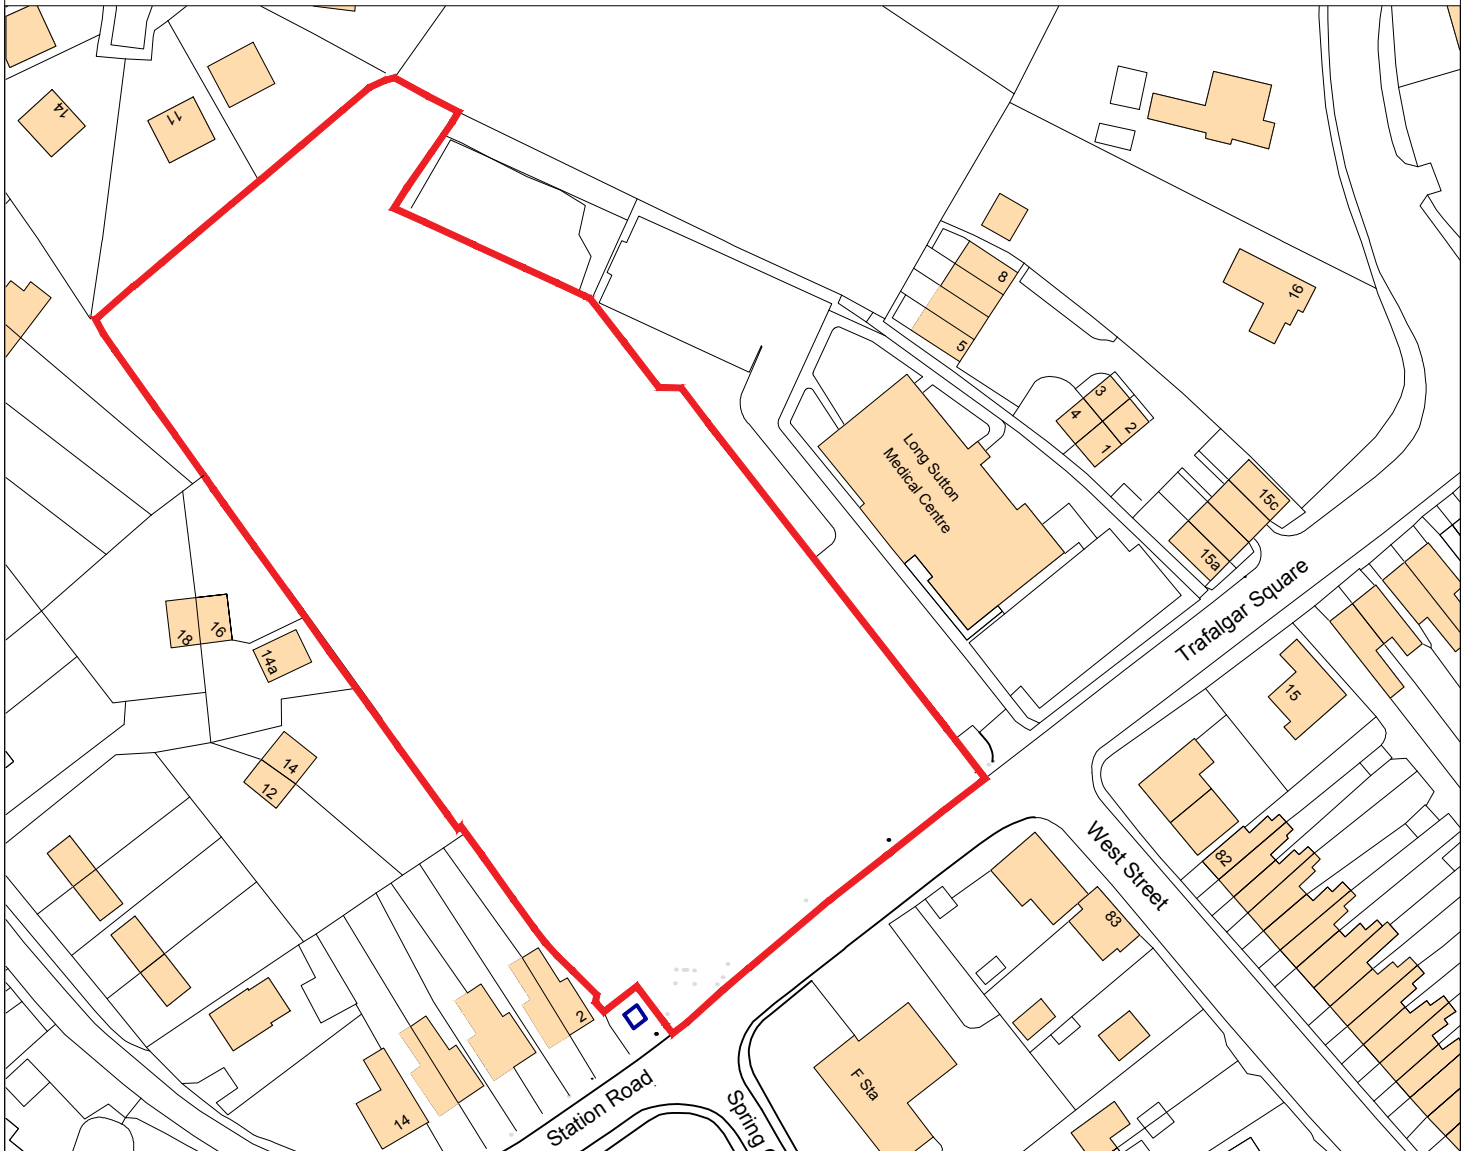

THIS DRAWING IS FOR THE
PURPOSE OF OBTAINING
PLANNING PERMISSION ONLY

0 10 20 30 40 50m

1:1250

Reproduced from Ordnance Survey Map with the permission
of the controller of HM Stationery Office.
Crown Copyright reserved
Robert Doughty Consultancy Licence No. AR 100010613

CDM NOTE:

The design has been undertaken as far as possible to avoid risks to health and safety or to reduce and control the effects of any unavoidable risks.

Any relevant information identifying risks which are not able to be eliminated will be included within the project Health and Safety file.

By	Notes	Date
rdc Robert Doughty Consultancy		
32 High Street, Helpingham © Steaford, Lincolnshire NG34 0RA Tel: 01529 421646 Fax: 01529 421358 Email: admin@rdc-landplan.co.uk Web: www.rdc-landplan.co.uk		
Client: NENE TRANSPORT (LINCS) LTD		
Project: HOUSING AT LONG SUTTON		
Drawing title: Location Plan		
Drawing No. 1185-01-LP01	Rev. -	Drawn WW
Scale 1:1250 @ A4	Date 8/9/16	Checked -