PROPOSED UTILITY & ROOF CONVERSION

Mr & Mrs M. PATTERN


GIMMELS GATE SUTTON CROSSES

LONGSTON SPALDING LINES

PE12 9AU

AGENTS

C. R. Benton & Sons
Builders
The Laurels, 10 Tydd Low Road
Long Sutton, Spalding, Lincs. PE12 9AR
Telephone: 01406 363398

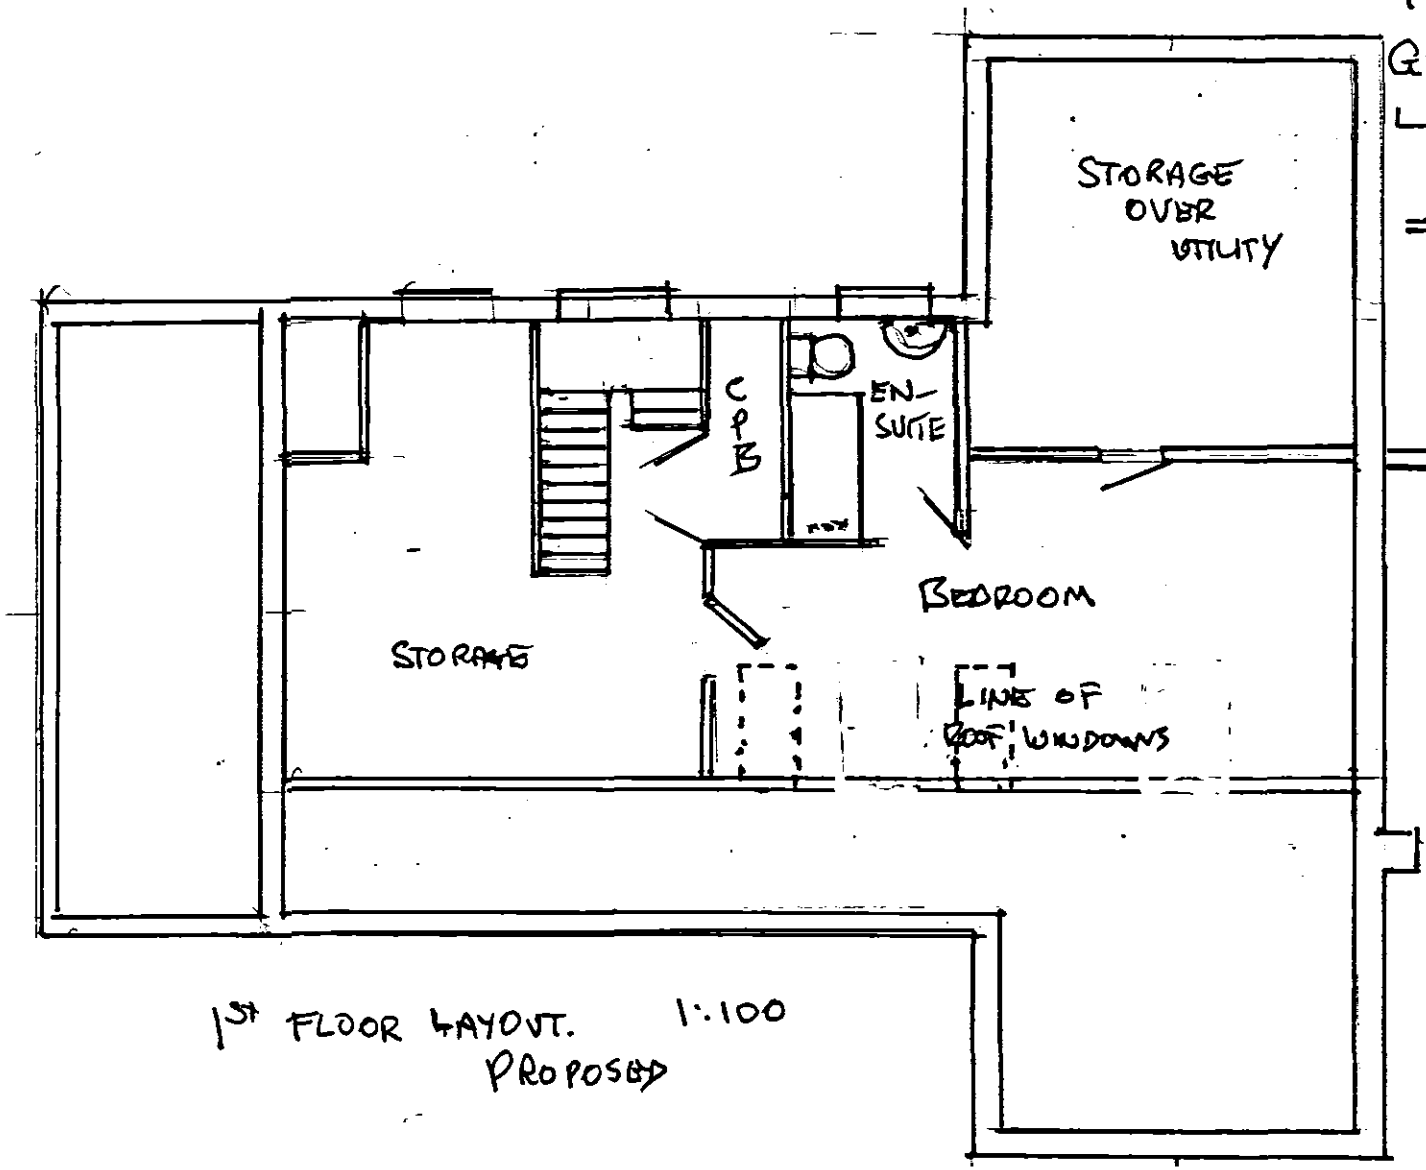

1ST FLOOR LAYOUT. 1:100
PROPOSED

SHDC
Planning & Development
05 JUL 2004
Ref: 0920/04