
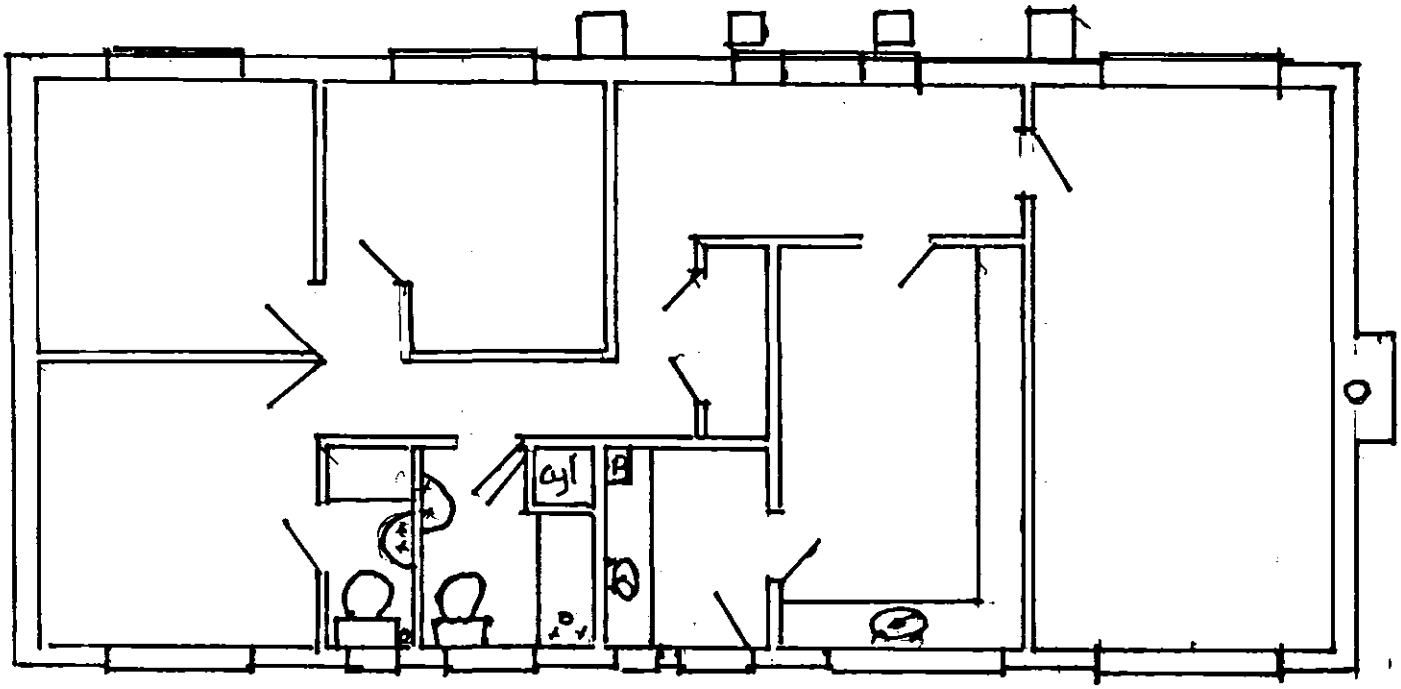


GROUND FLOOR EXISTING 1:100

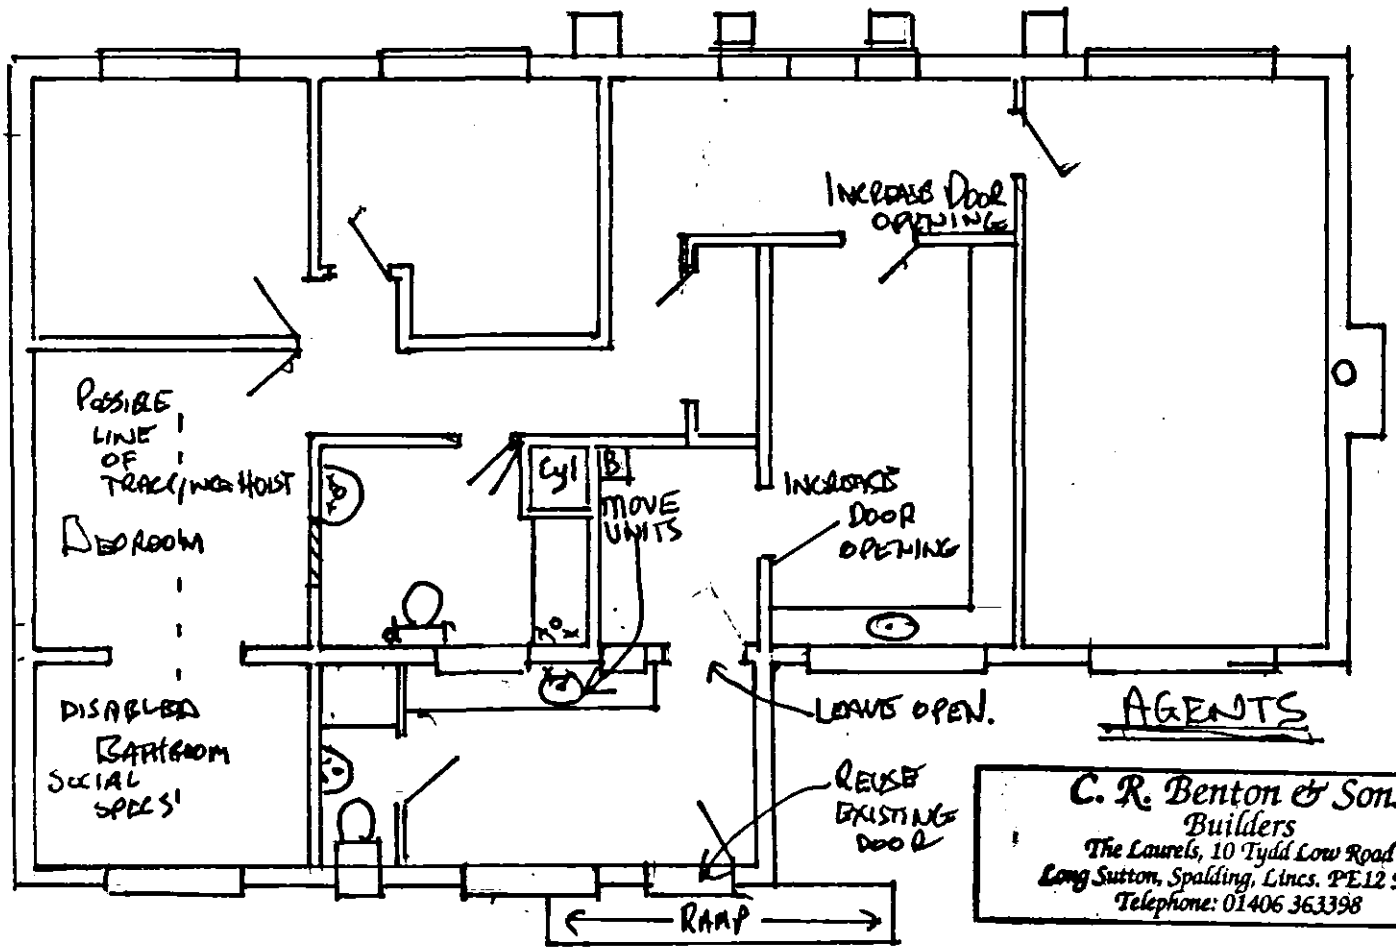

AGENTS

C. R. Benton & Sons
Builders
The Laurels, 10 Tydd Low Road
Long Sutton, Spalding, Lincs. PE12 9RR
Telephone: 01406 363398

GROUND FLOOR PROPOSED

PROPOSED BUNGALOW EXTENSION TO FORM BATHROOM & BEDROOM TO LOCAL AUTHORITY DISABLED SPECS.
MR & MRS S. PATTERN 3 MAYTREE DRIVE LONG SUTTON SPALDING. LINCS PE12 9SY