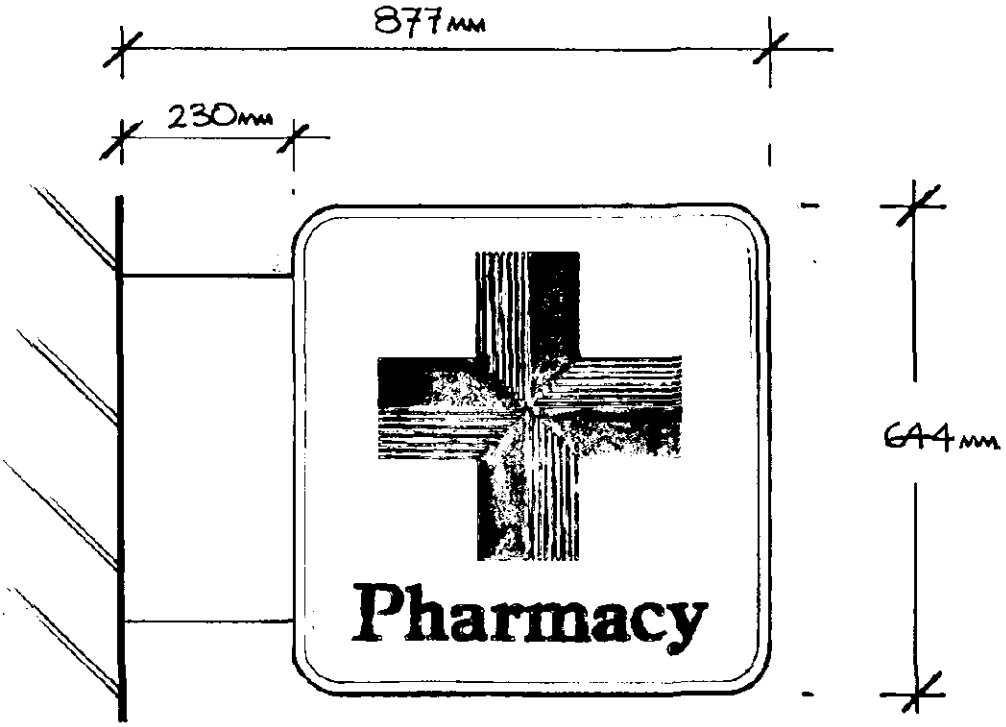



STANDARD FREE-ISSUE DOUBLE SIDED ILLUMINATED PROJECTING BOX SIGN O/ALL SIZE:- 877mm x 644mm. SIGNCASE CONSTRUCTED FROM DESCALED STAINLESS STEEL STOVE ENAMELLED WHITE & FITTED WITH 3mm THICK MOULDED OPAL '050' PERSPEX PANELS SILKSCREEN TO SHOW TEXT "Pharmacy" & CROSS LOGO IN GREEN TO MATCH PANTONE REF 328. SIGN TO BE INTERNALLY ILLUMINATED BY FLUORESCENT LAMPS. (STATIC).


18 OCT 1994
REF 933/94
DETERMINED PLAN

STERLING
SIGNS LIMITED
Sterling Signs Limited,
Millmead Business Centre,
Mill Mead Road, Tottenham Hale,
London N17 9QU
Telephone: 081-885 4206
Fax: 081-801 8714

Proposed Installation for:
MOSS CHEMISTS.
STANDARD D/S ILLUMINATED PROJECTING SIGN.

Scale: 1:10.
Date: '94
Drawn by: J.B.
Drw No: SID.

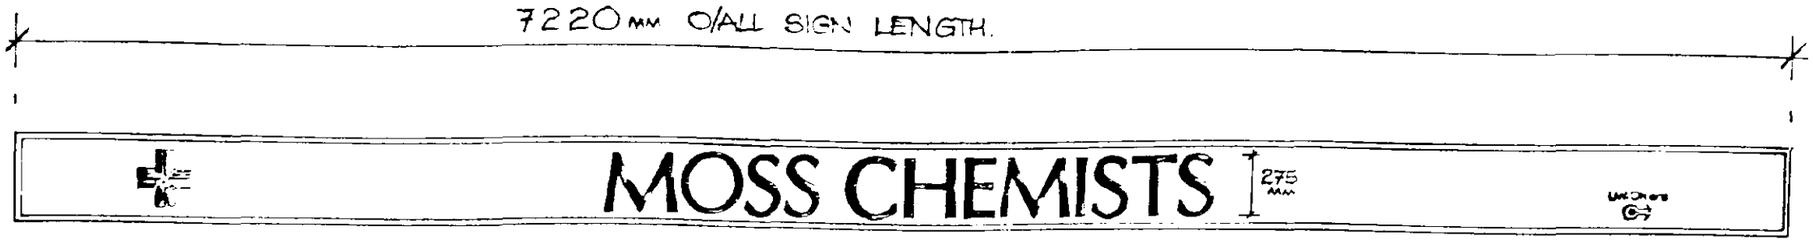

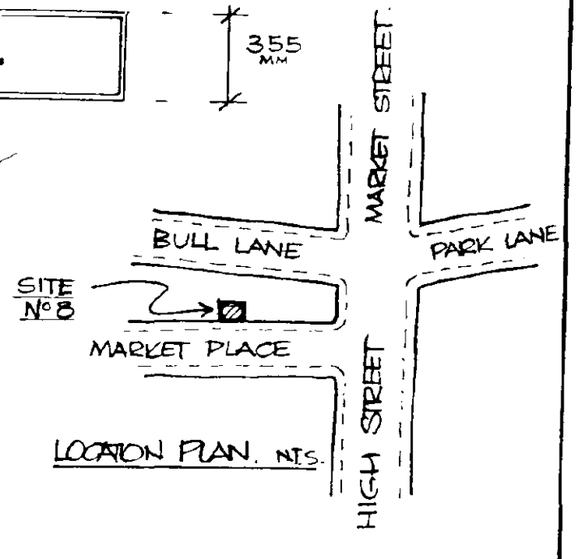

SOUTH KESTEVEN D.C.
PLAN DEPT
28 SEP 1994
REF 0933/94

EXISTING PROJECTING SIGN TO BE REMOVED & REPLACED WITH A STD FREE-ISSUE ILLUMINATED PROJECTING SIGN.



ELEVATION.


H.A.G. 2740mm

1 off non-illuminated fascia sign, overall size 7220 mm x 355 mm.

Signframe constructed from extruded aluminium section stove enamelled white, complete with a 5 mm thick dense white opal '069' face panel.

Applied centrally to panel to be 1 off set 275 mm high built up green perspex letters having 20 mm returns to read Moss Chemists. Either side of sign to show corporate Pharmacy and Unichem motifs in standard colours.

To remove existing projecting sign and install 1 off free issue illuminated projecting box sign.

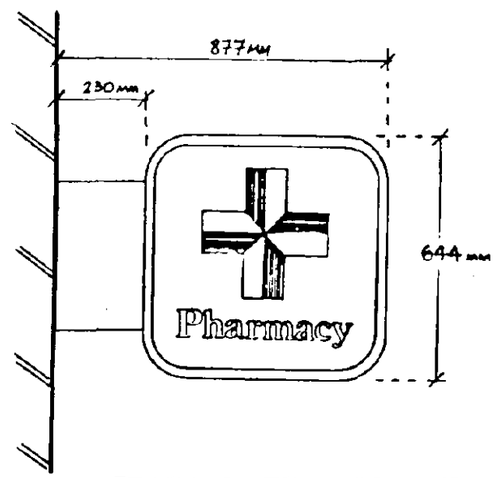

STANDARD FREE-ISSUE DOUBLE SIDED ILLUMINATED PROJECTING SIGN.

DETERMINED
PLAN

STERLING SIGNS LIMITED

Sterling Signs Limited,
Millmead Business Centre,
Mill Mead Road, Tottenham Hale,
London N17 9QU
Telephone: 081-885 4200
Fax: 081-801 8714

Proposed Installation for:
BRANCH 804.
8, MARKET PLACE,
LONG SUTTON,
SPALDING, LINCS.

Scale 1:25.
Date 4/8/94
Drawn by JAS
Drw No A/2321.