


H11-0934-20

SITING OF TOURING CARAVAN - RETROSPECTIVE

## 4A Gimmels Gate, Sutton Crosses

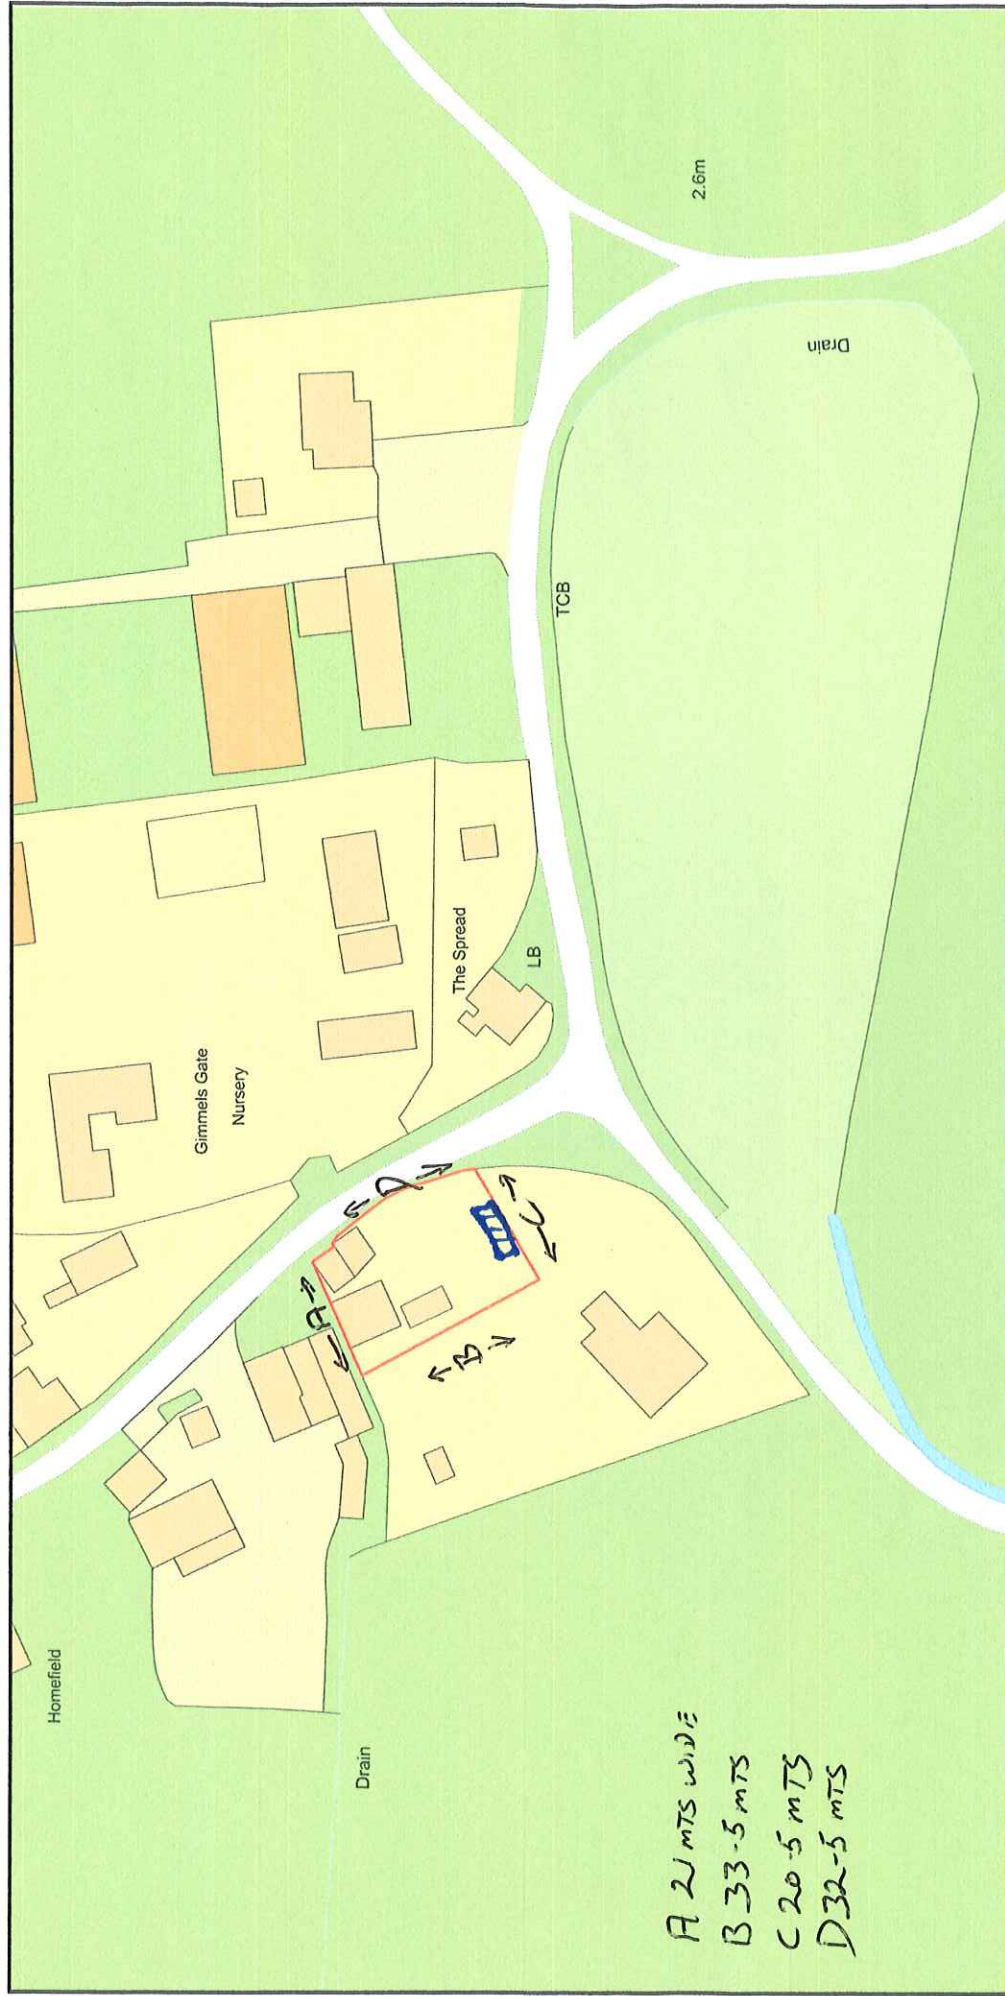

Plan Produced for: John Heading

Date Produced: 16 Oct 2020

Plan Reference Number: TQRM/20200200424681

Scale: 1:1250 @ A4

© Crown copyright and database rights 2019 OS 100042766