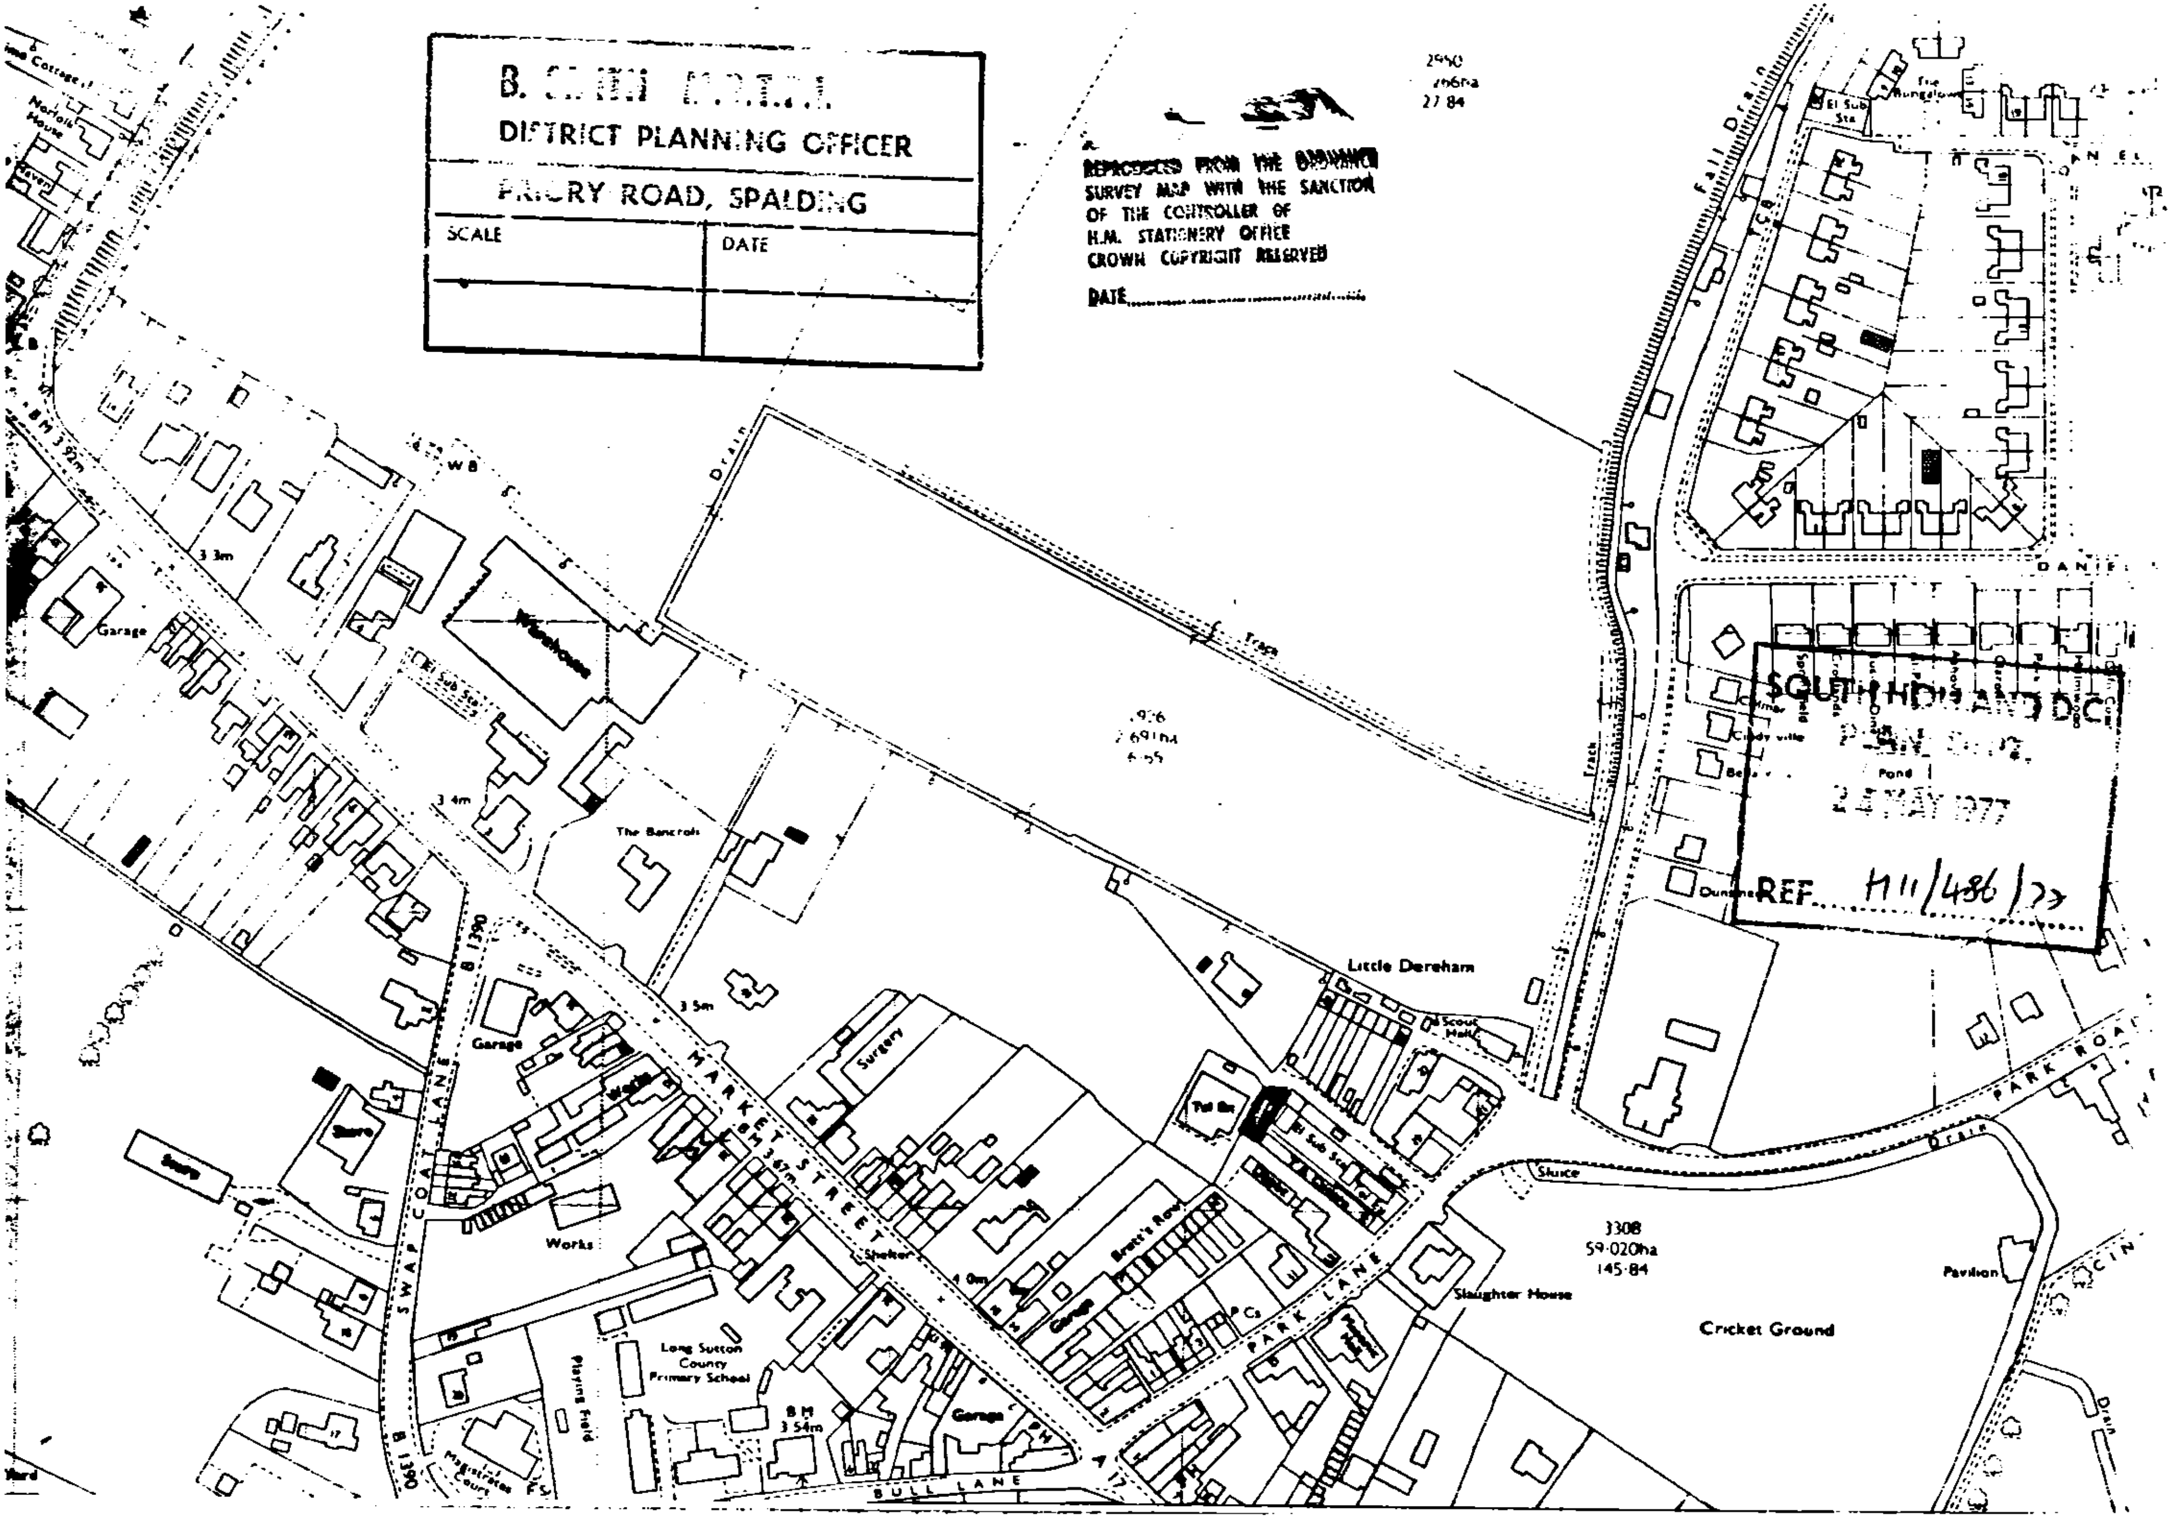
DISTRICT PLANNING OFFICER
PRIORY ROAD, SPALDING
SCALE
DATE
REPRODUCED FROM THE ORDNANCE SURVEY MAP WITH THE SANCTION OF THE CONTROLLER OF H.M. STATIONERY OFFICE CROWN COPYRIGHT RESERVED
DATE
SOUTH HOLLAND DC
24 MAY 1977
REF. H11/486/77
2950
Fall Drain
Drain
Track
Warehouse
El Sub Sta
The Bancroft
Garage
Store
Works
Surgery
MARKET STREET
SWAP COAL LANE
Shelter
Long Sutton County Primary School
Playing Field
Magistrates Court
BULL LANE
Garage
Little Dereham
Scout Hall
Tel Ex
PARK LANE
PARK ROAD
Sluice
Slaughter House
3308
59·020ha
145·84
Cricket Ground
Pavilion
P Cs