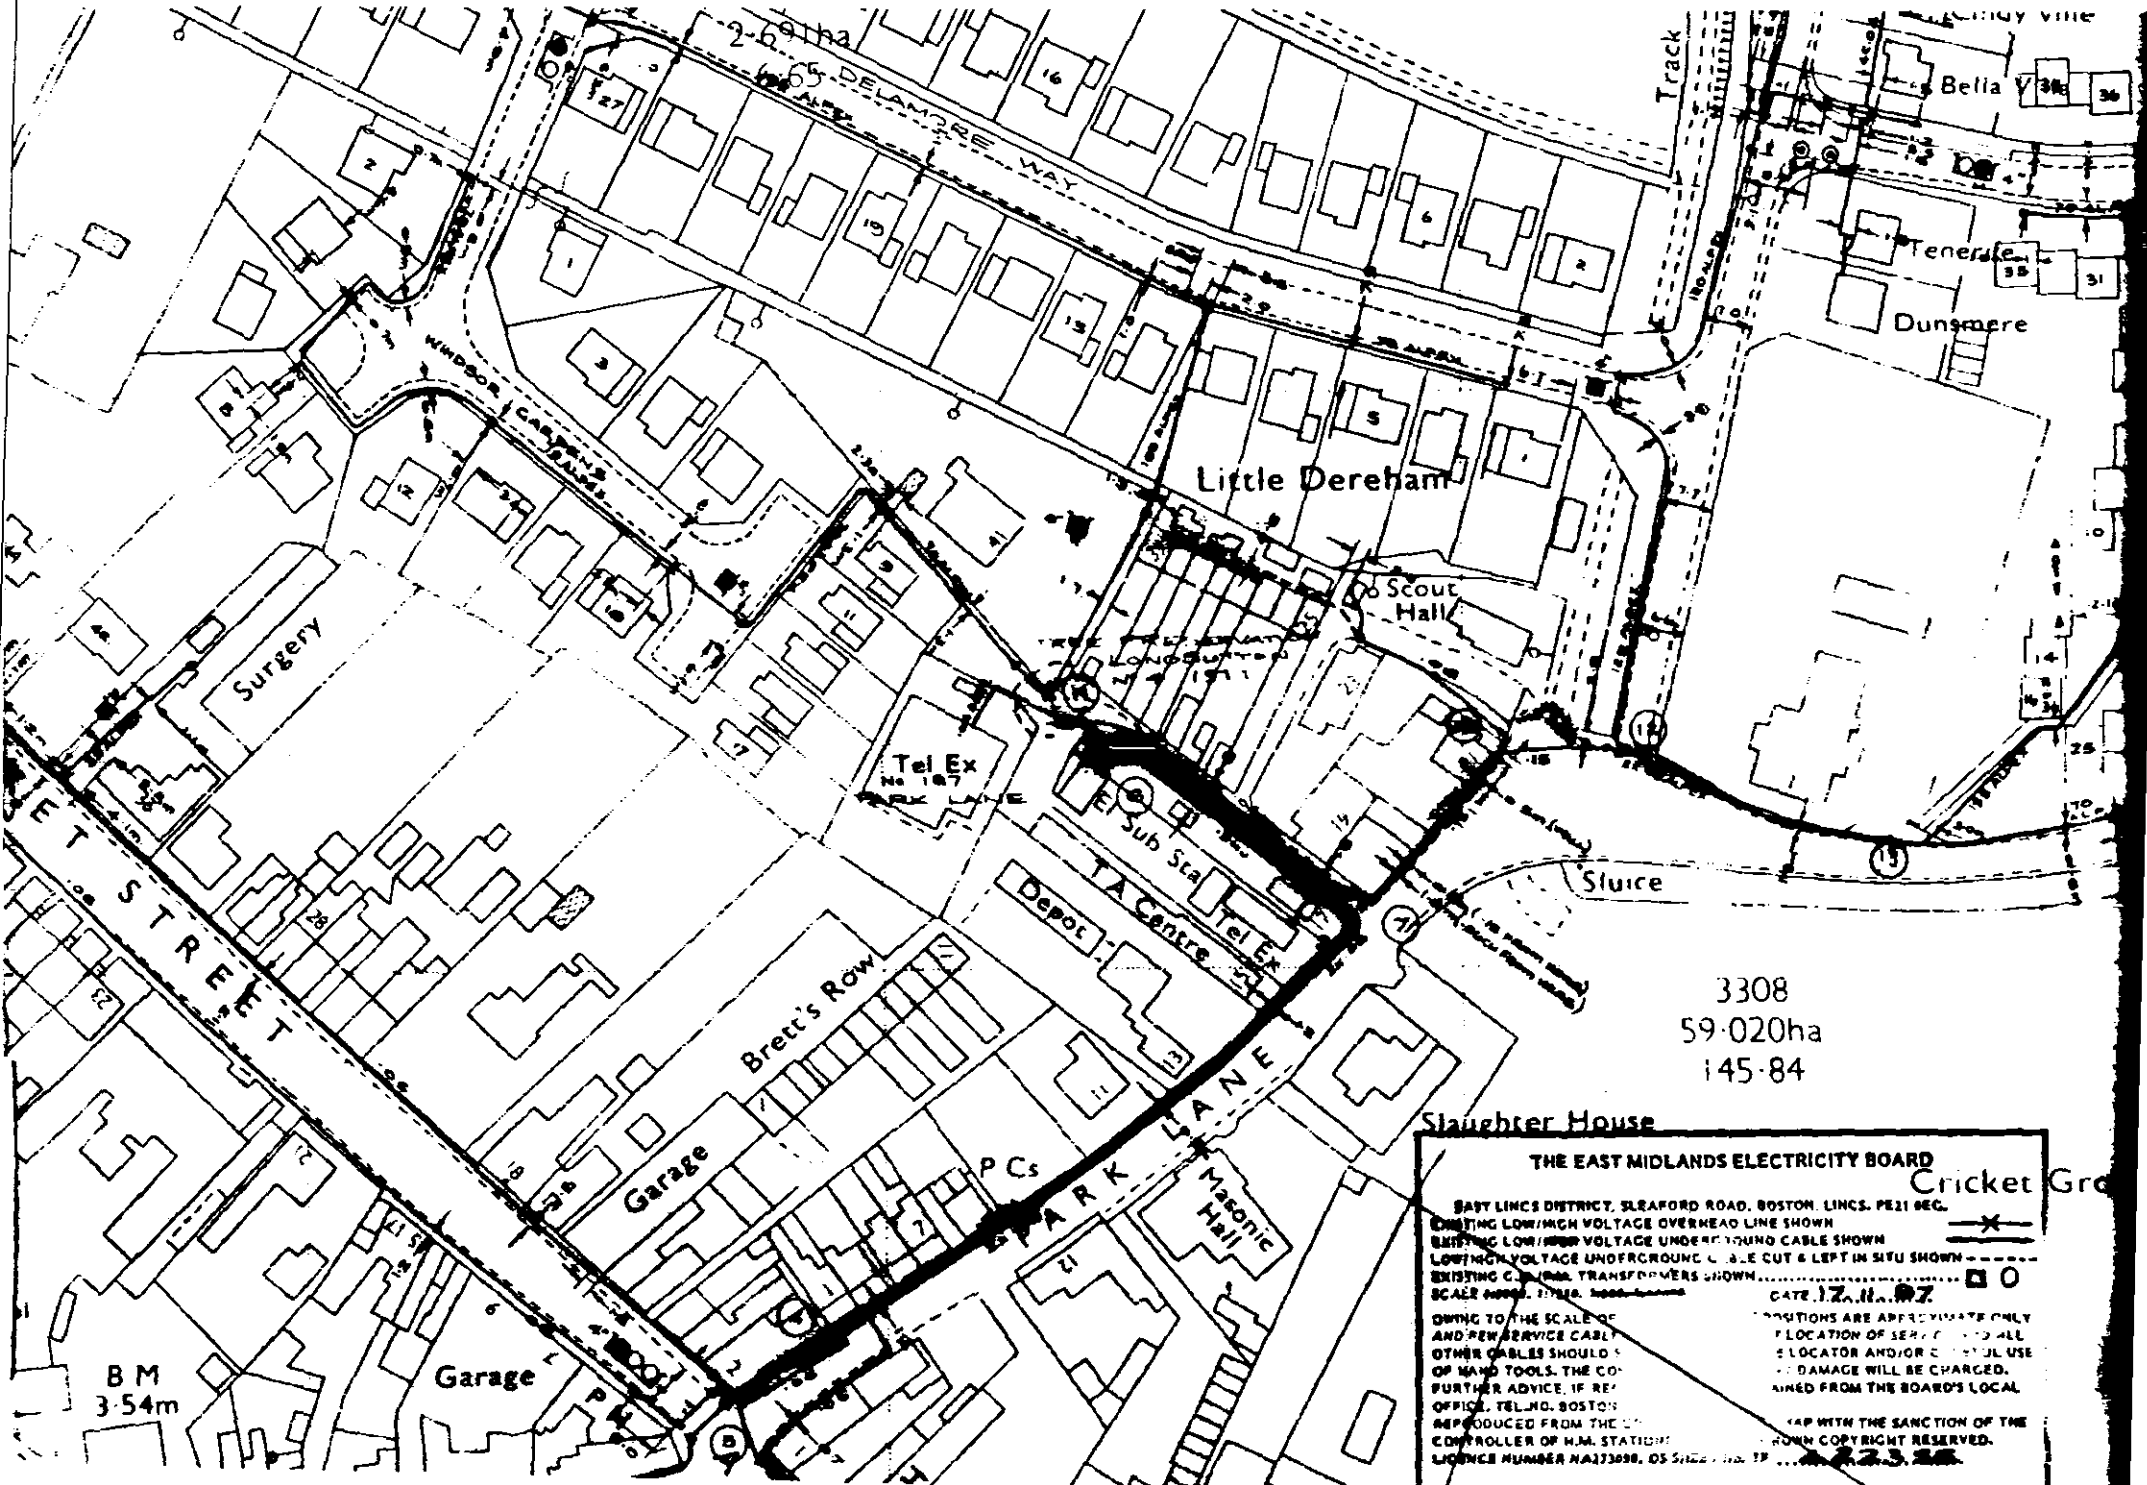
2·69ha
65
DELAMERE WAY
Track
Bella V
Tenerife
Dunsmere
WINDSOR CRESCENT
Little Dereham
Scout Hall
Surgery
Tel Ex
No 147
Sub Sta
Depot
TA Centre
Tel Ex
Sluice
3308
59·020ha
145·84
Brett's Row
Garage
PCs
Masonic Hall
Slaughter House
Cricket Gro
Garage
BM
3·54m
THE EAST MIDLANDS ELECTRICITY BOARD
DATE 12.11.87
OWING TO THE SCALE OF
AND/OR SERVICE CABL
OTHER CABLES SHOULD
OF HAND TOOLS. THE CO
FURTHER ADVICE, IF RE
OFFICE, TEL.NO. BOSTO
REPRODUCED FROM THE
CONTROLLER OF H.M. STATIO
LICENCE NUMBER NA273090.