


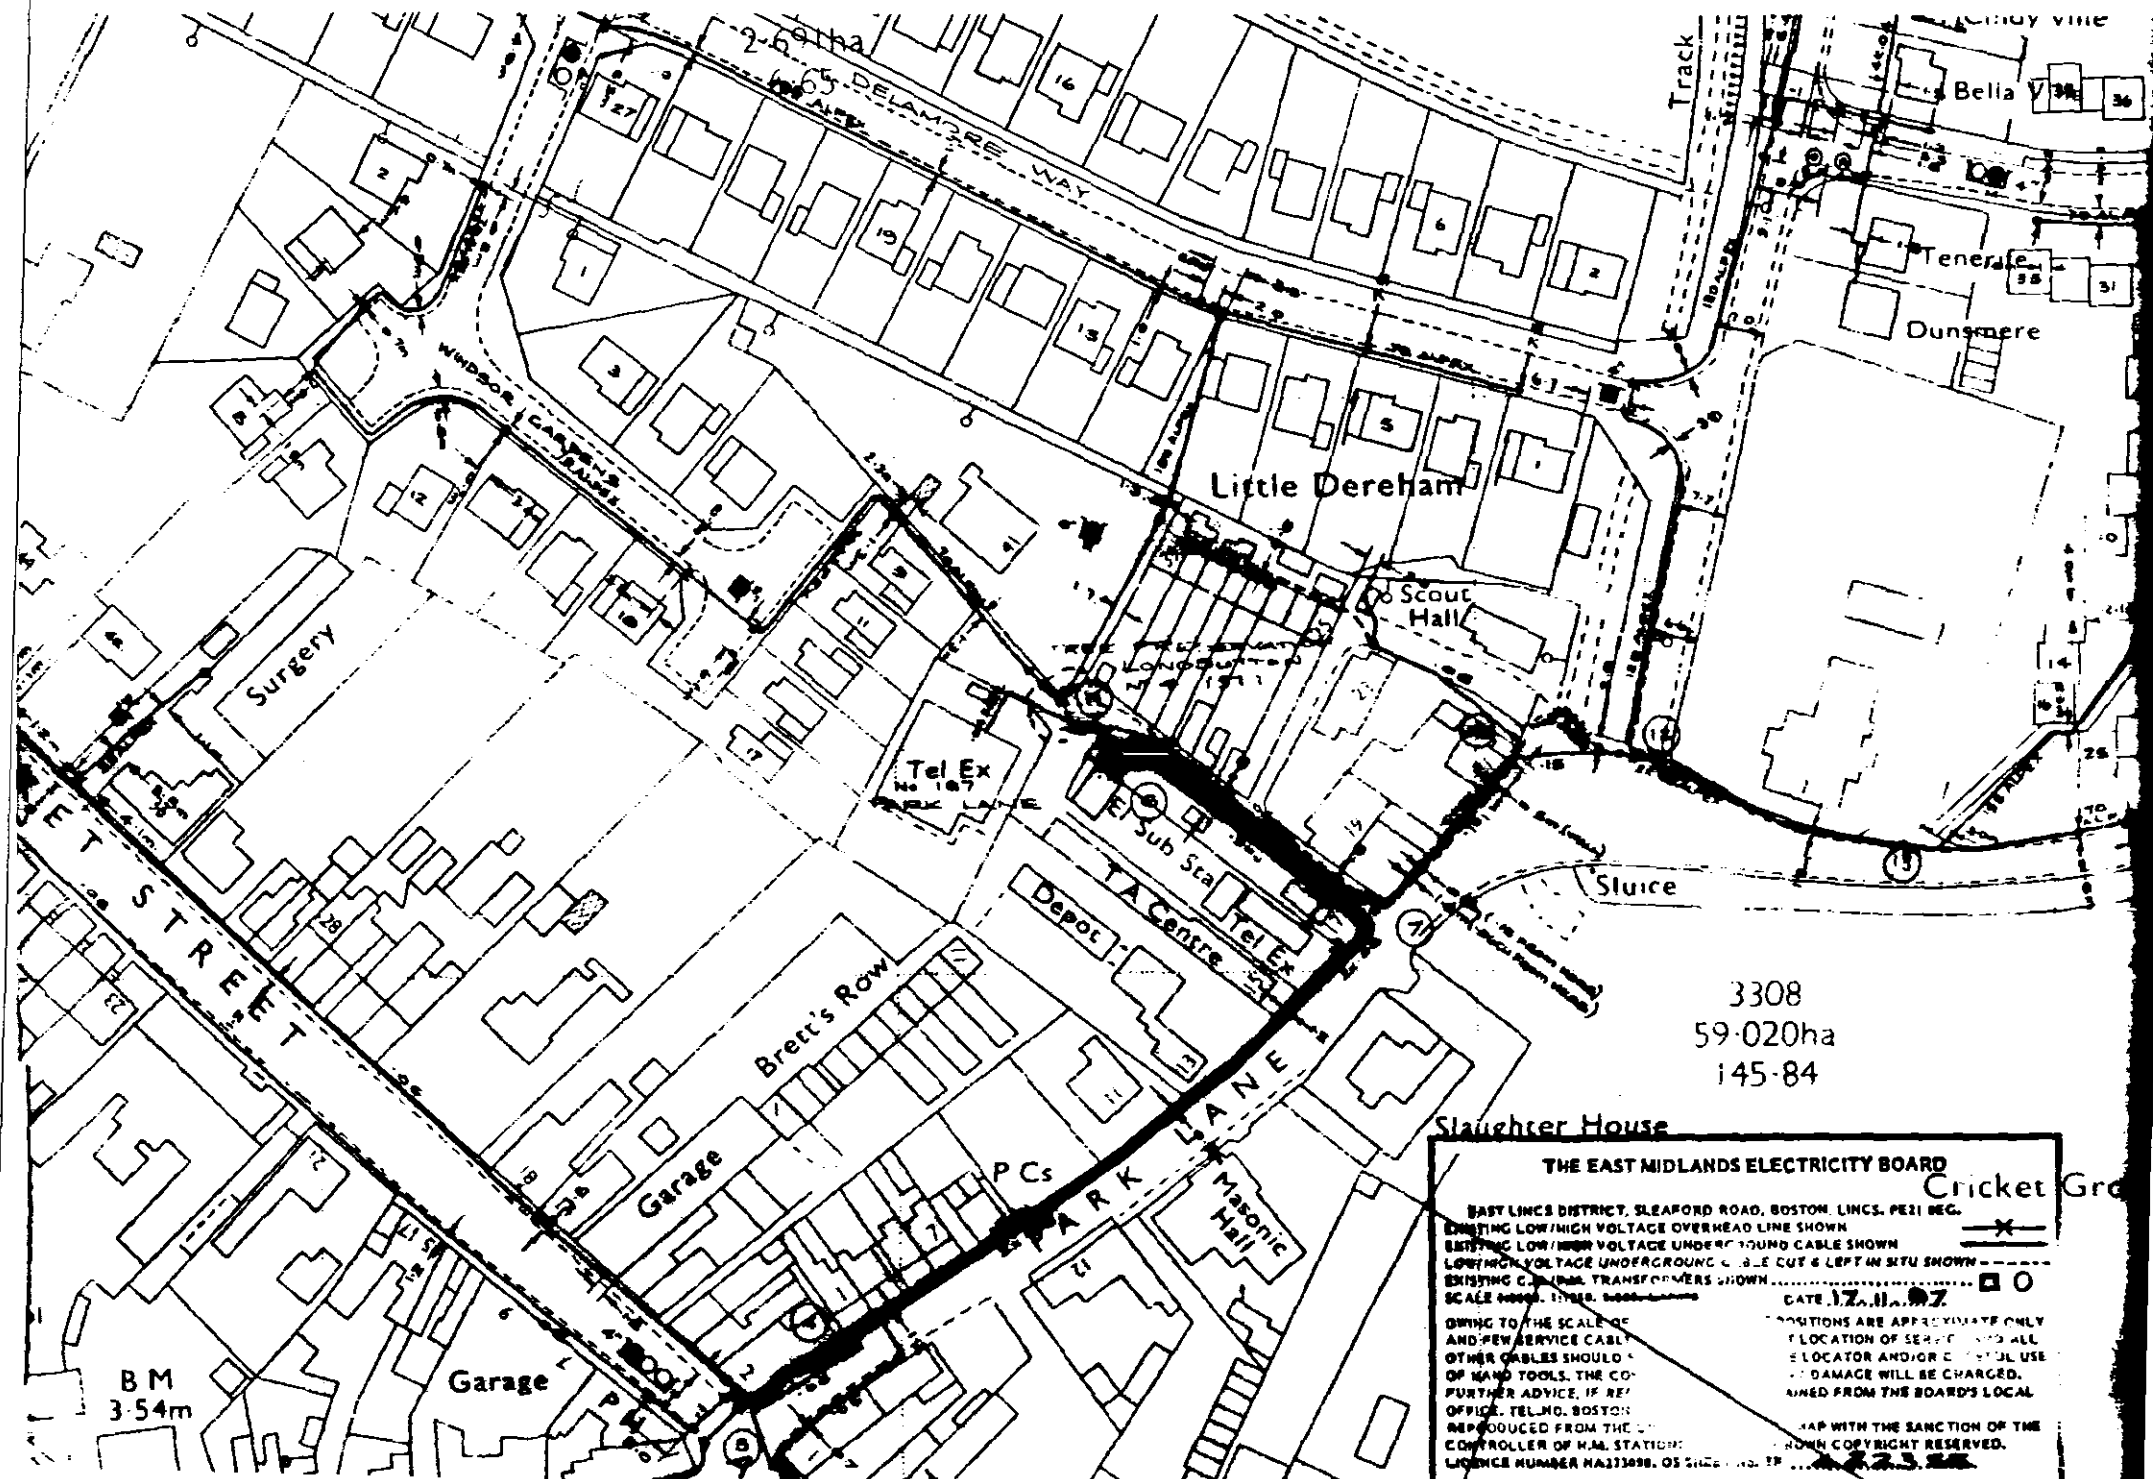

3308
59-020ha
145-84

THE EAST MIDLANDS ELECTRICITY BOARD

BOSTON LINCS DISTRICT, SLEAFORD ROAD, BOSTON, LINCS. PE21 1EG.

EXISTING LOW/HIGH VOLTAGE OVERHEAD LINE SHOWN ——— X ———
EXISTING LOW/HIGH VOLTAGE UNDERGROUND CABLE SHOWN ————
LOW/HIGH VOLTAGE UNDERGROUND CABLE CUT & LEFT IN SITU SHOWN - - - - -
EXISTING TRANSFORMERS SHOWN ——— O ———
SCALE 1:1000. 1" = 100'.

DATE 17.11.77

POSITIONS ARE APPROXIMATE ONLY
LOCATION OF SERVICE POINTS AND ALL
ELOCATOR AND/OR CABLE USE
DAMAGE WILL BE CHARGED.
NAMED FROM THE BOARD'S LOCAL

DUE TO THE SCALE OF
AND FOR SERVICE CABLE
OTHER CABLES SHOULD
OF HAND TOOLS. THE CO-
FURTHER ADVICE, IF RE-
OFFICE. TEL NO. BOSTON
REPRODUCED FROM THE
CONTROLLER OF H.M. STATION
LICENCE NUMBER HA173496. 05 SHEET NO. 17

MAP WITH THE SANCTION OF THE
H.M. COPYRIGHT RESERVED.
223.22