

BULL LANE




KEY PLAN

SCALE 6"=1M.

SHDC
Planning & Development

20 OCT 2004

Ref:

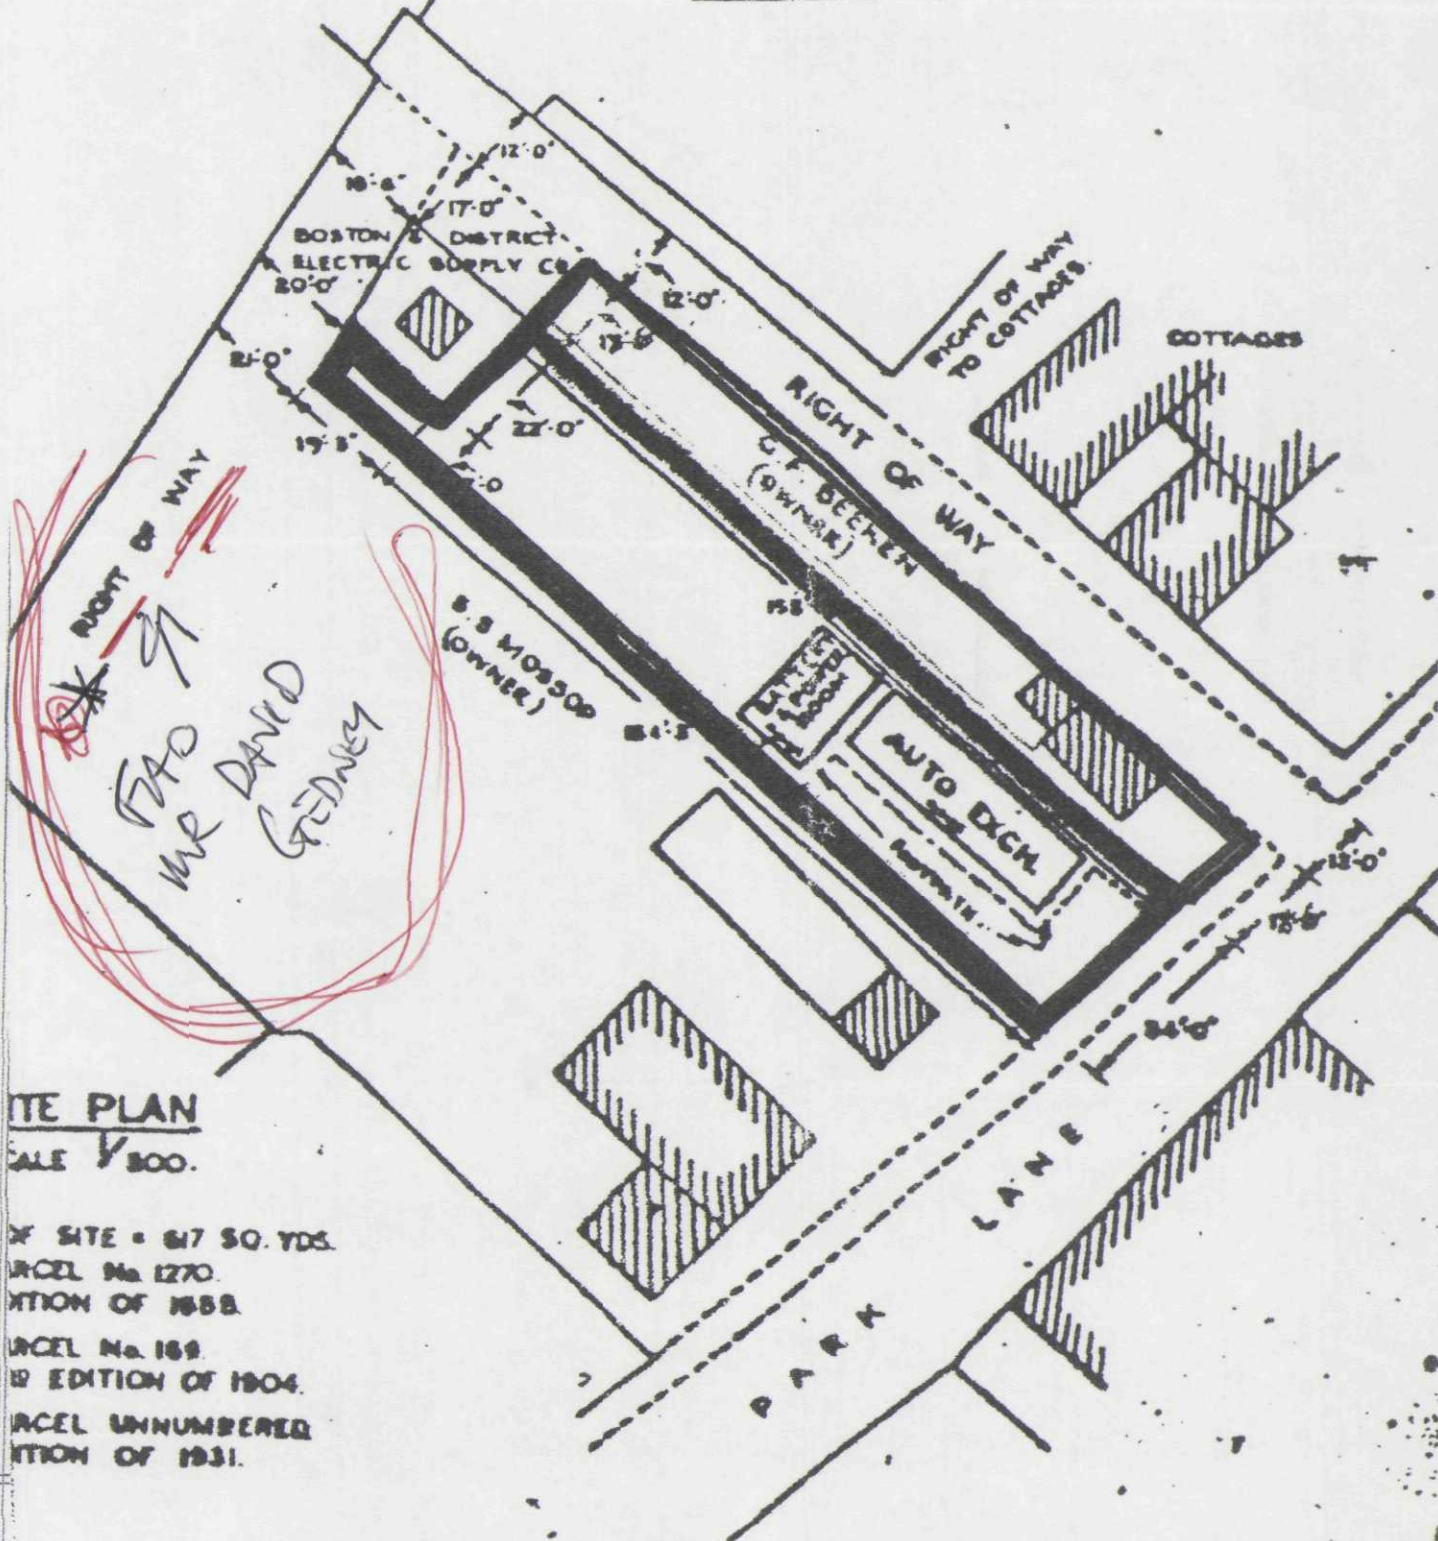

SITE PLAN

SCALE 1/8"=100.

OF SITE = 617 SQ. YDS.

ARCEL No 1270.

ITION OF 1888.

ARCEL No 169.

ED EDITION OF 1904.

ARCEL UNNUMBERED.

ITION OF 1931.